


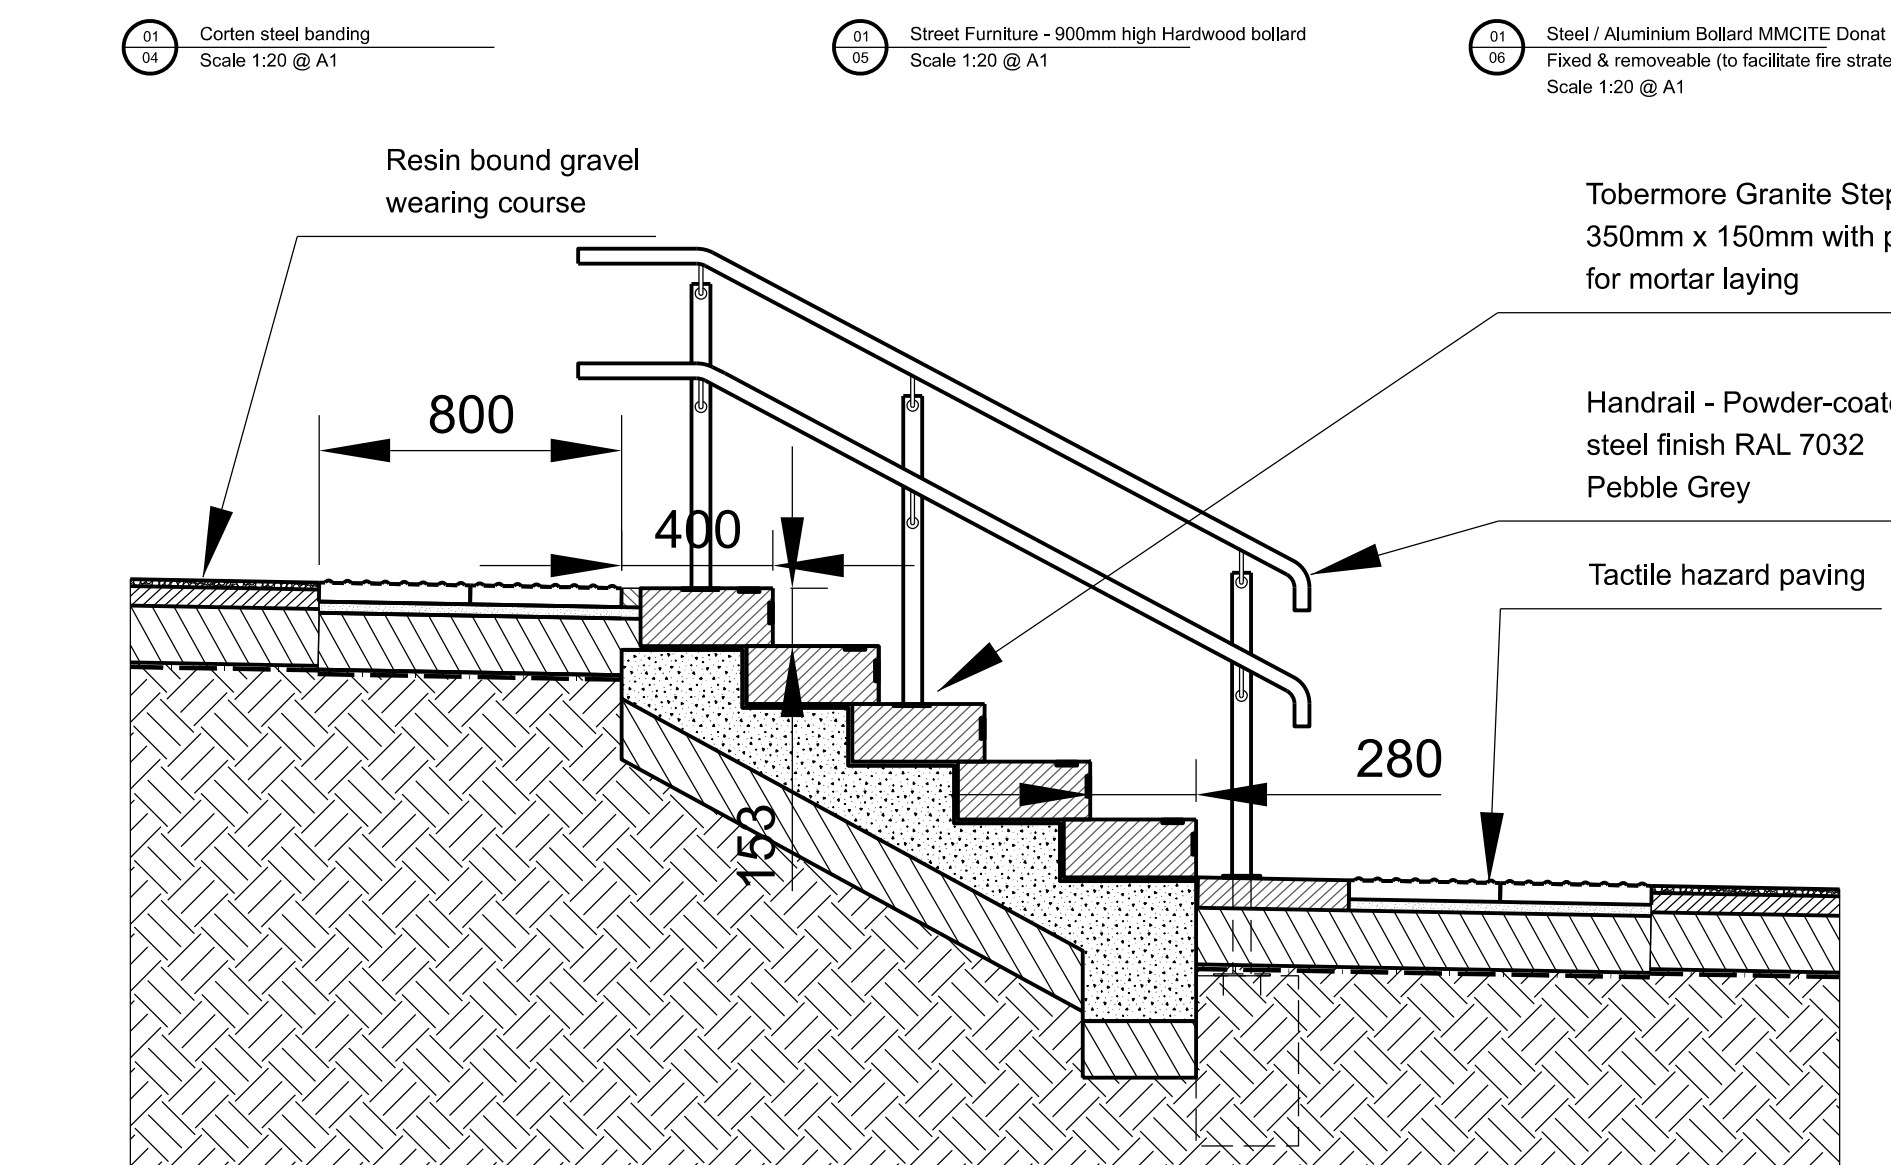
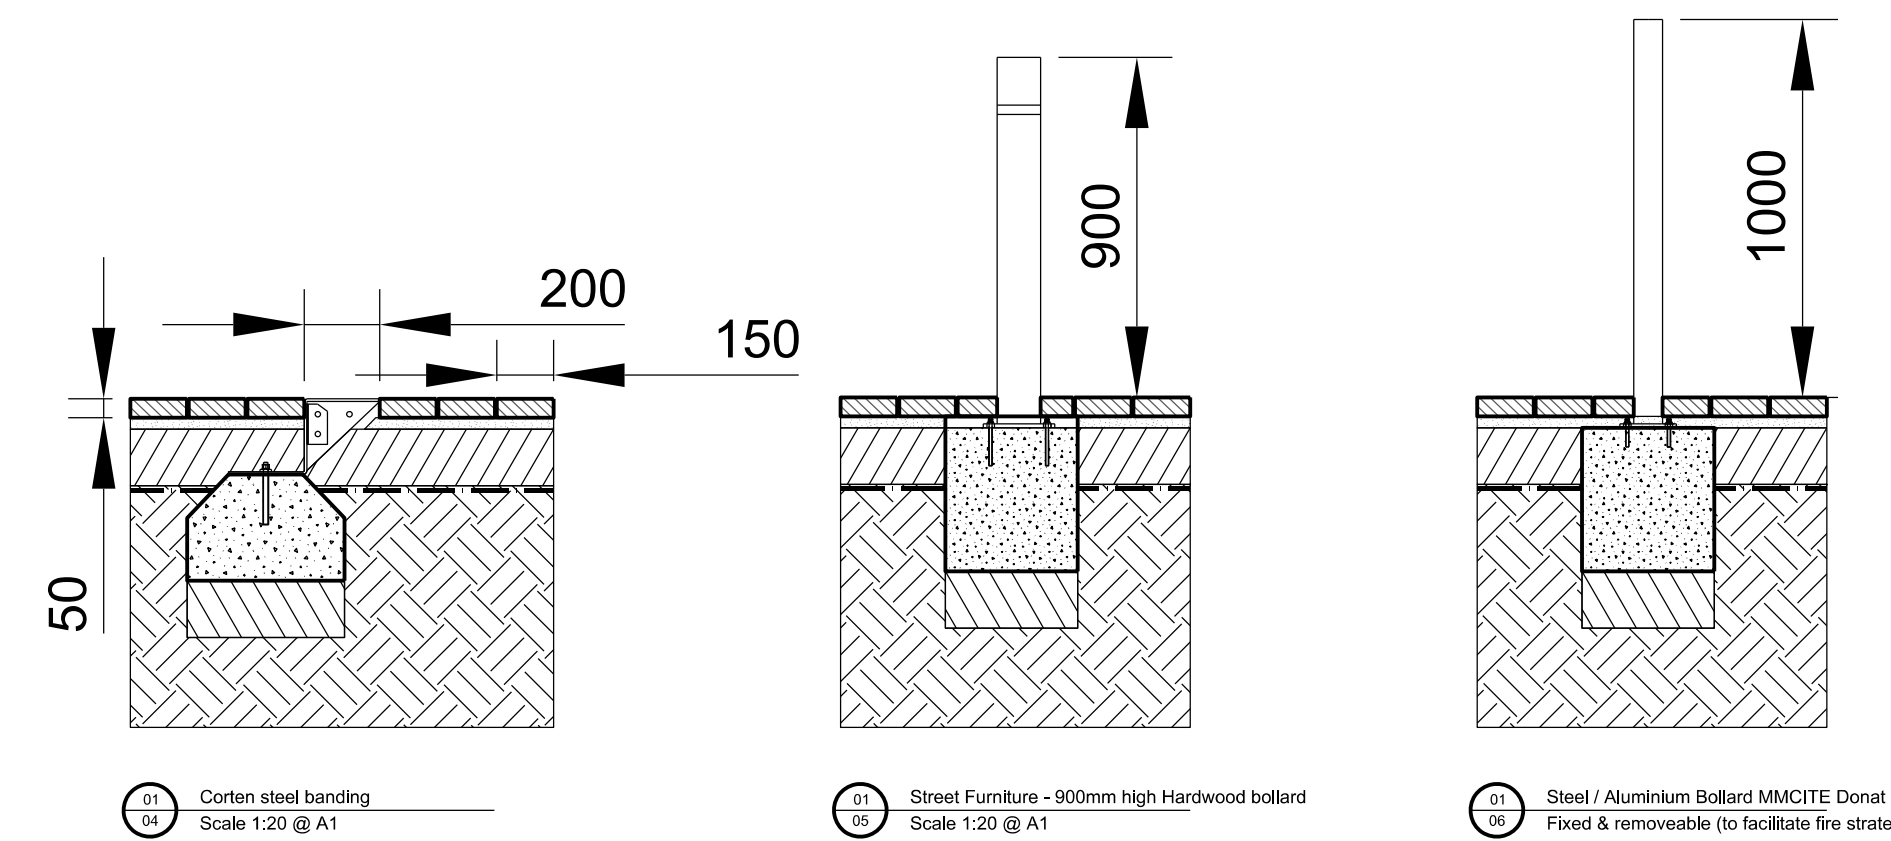
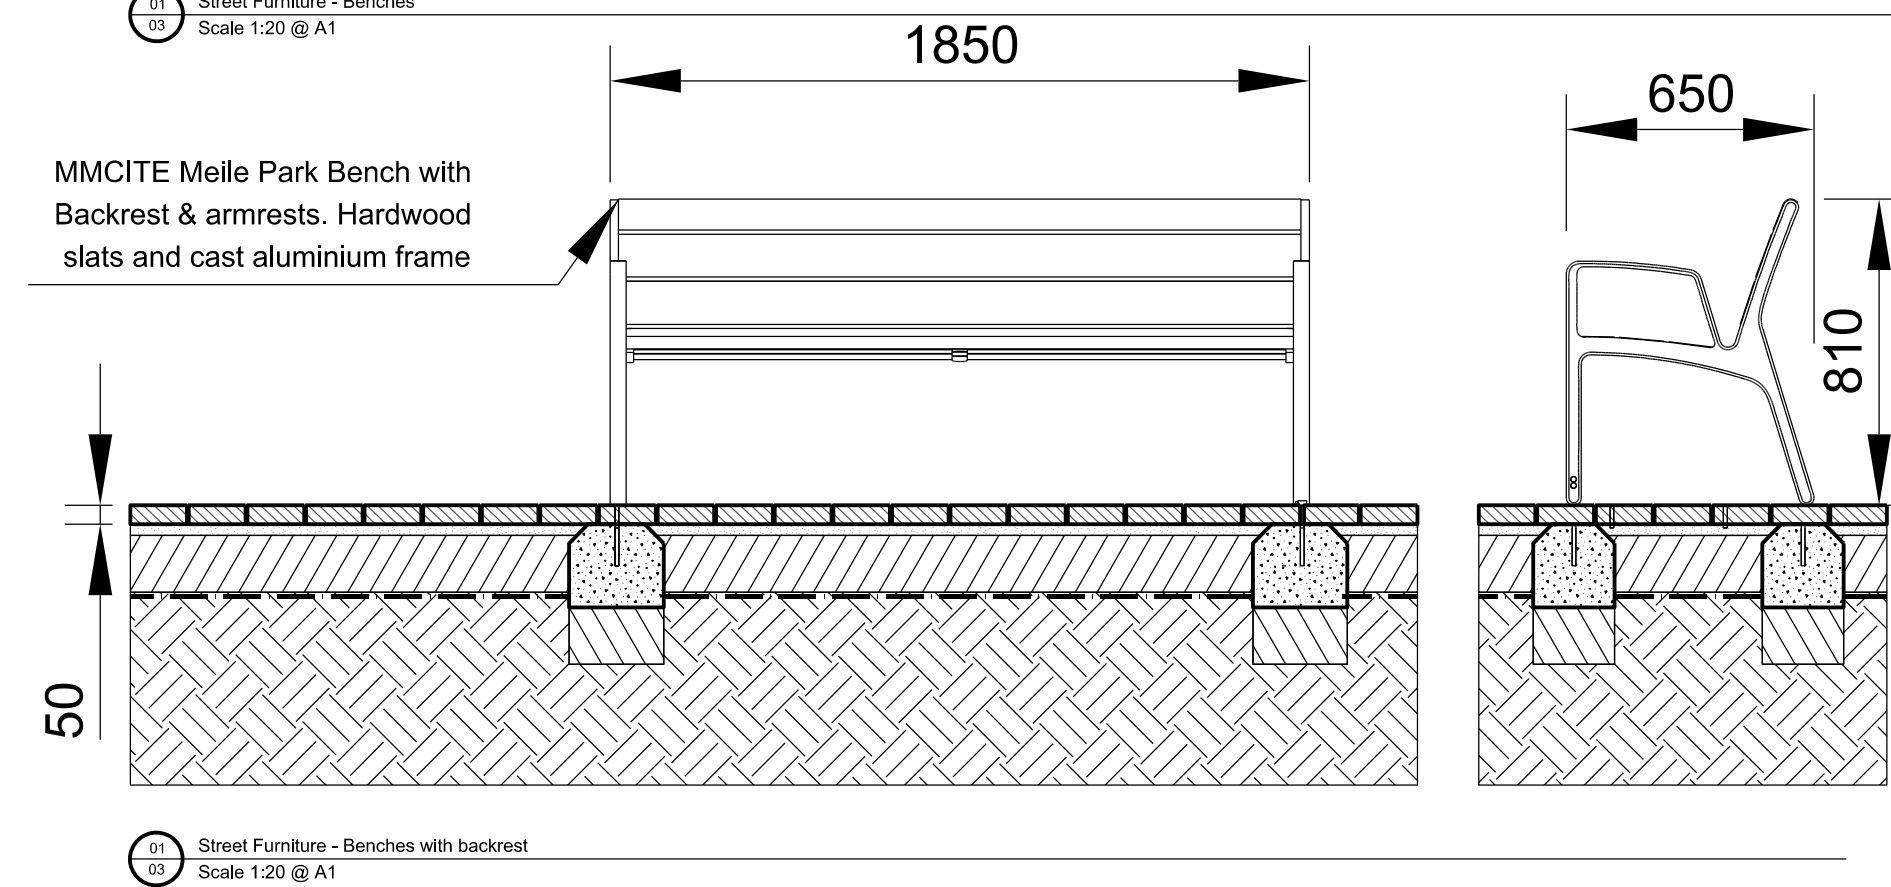
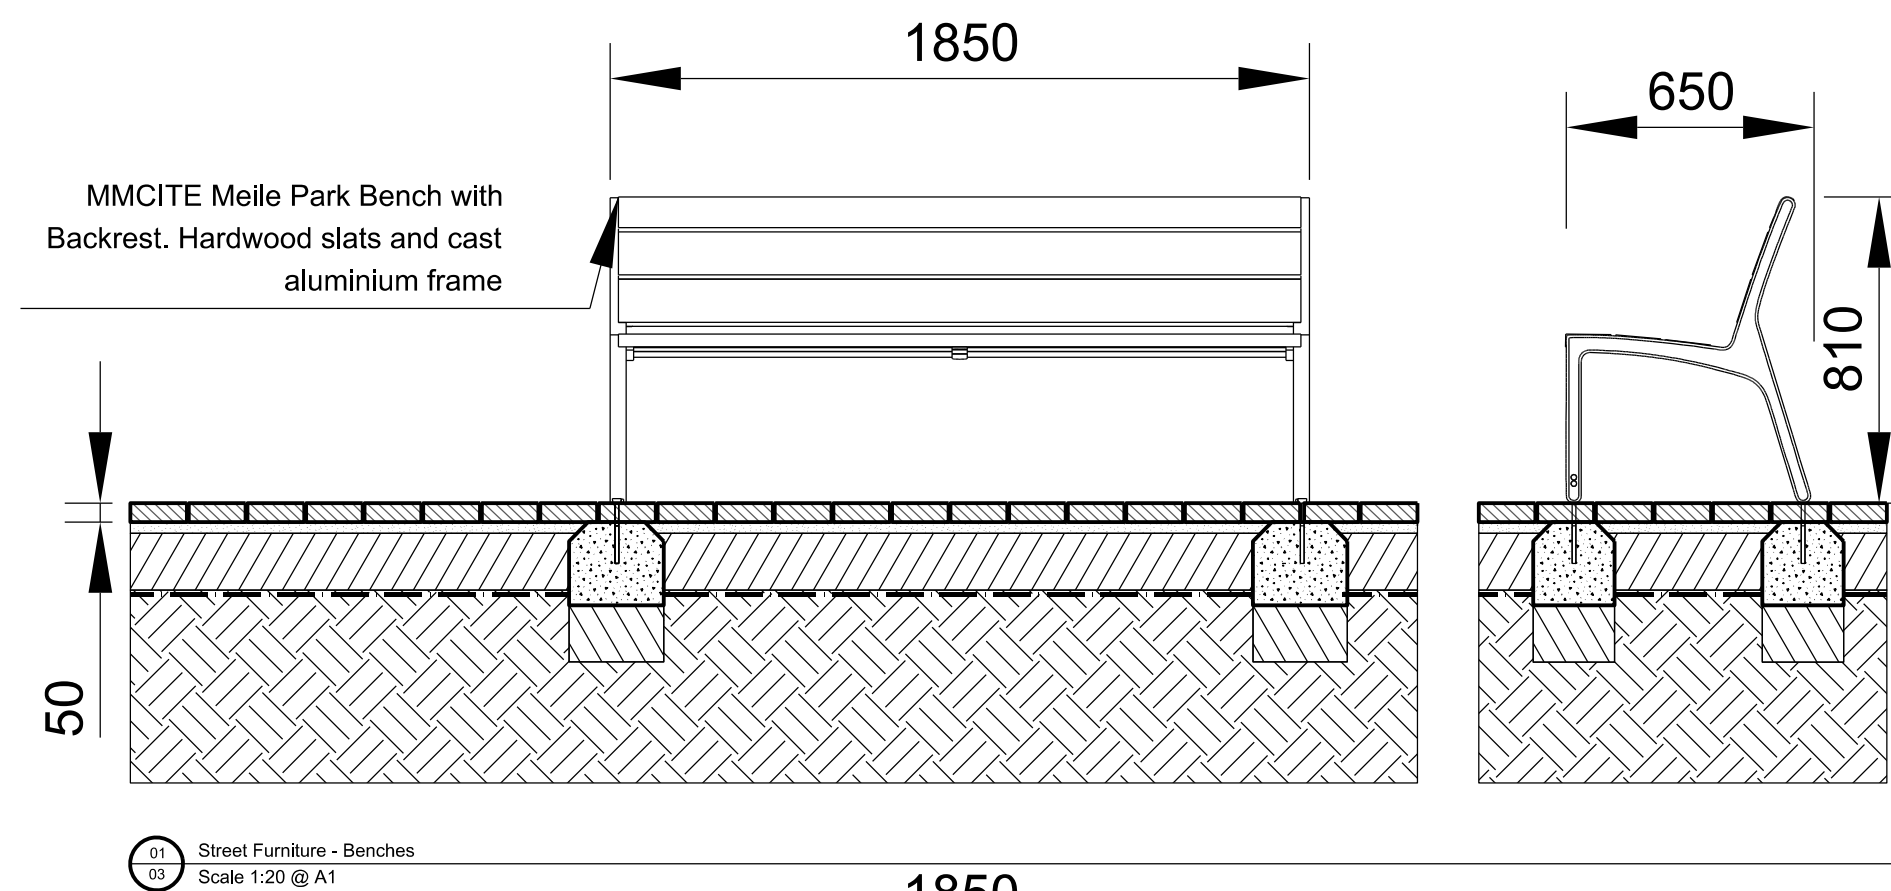
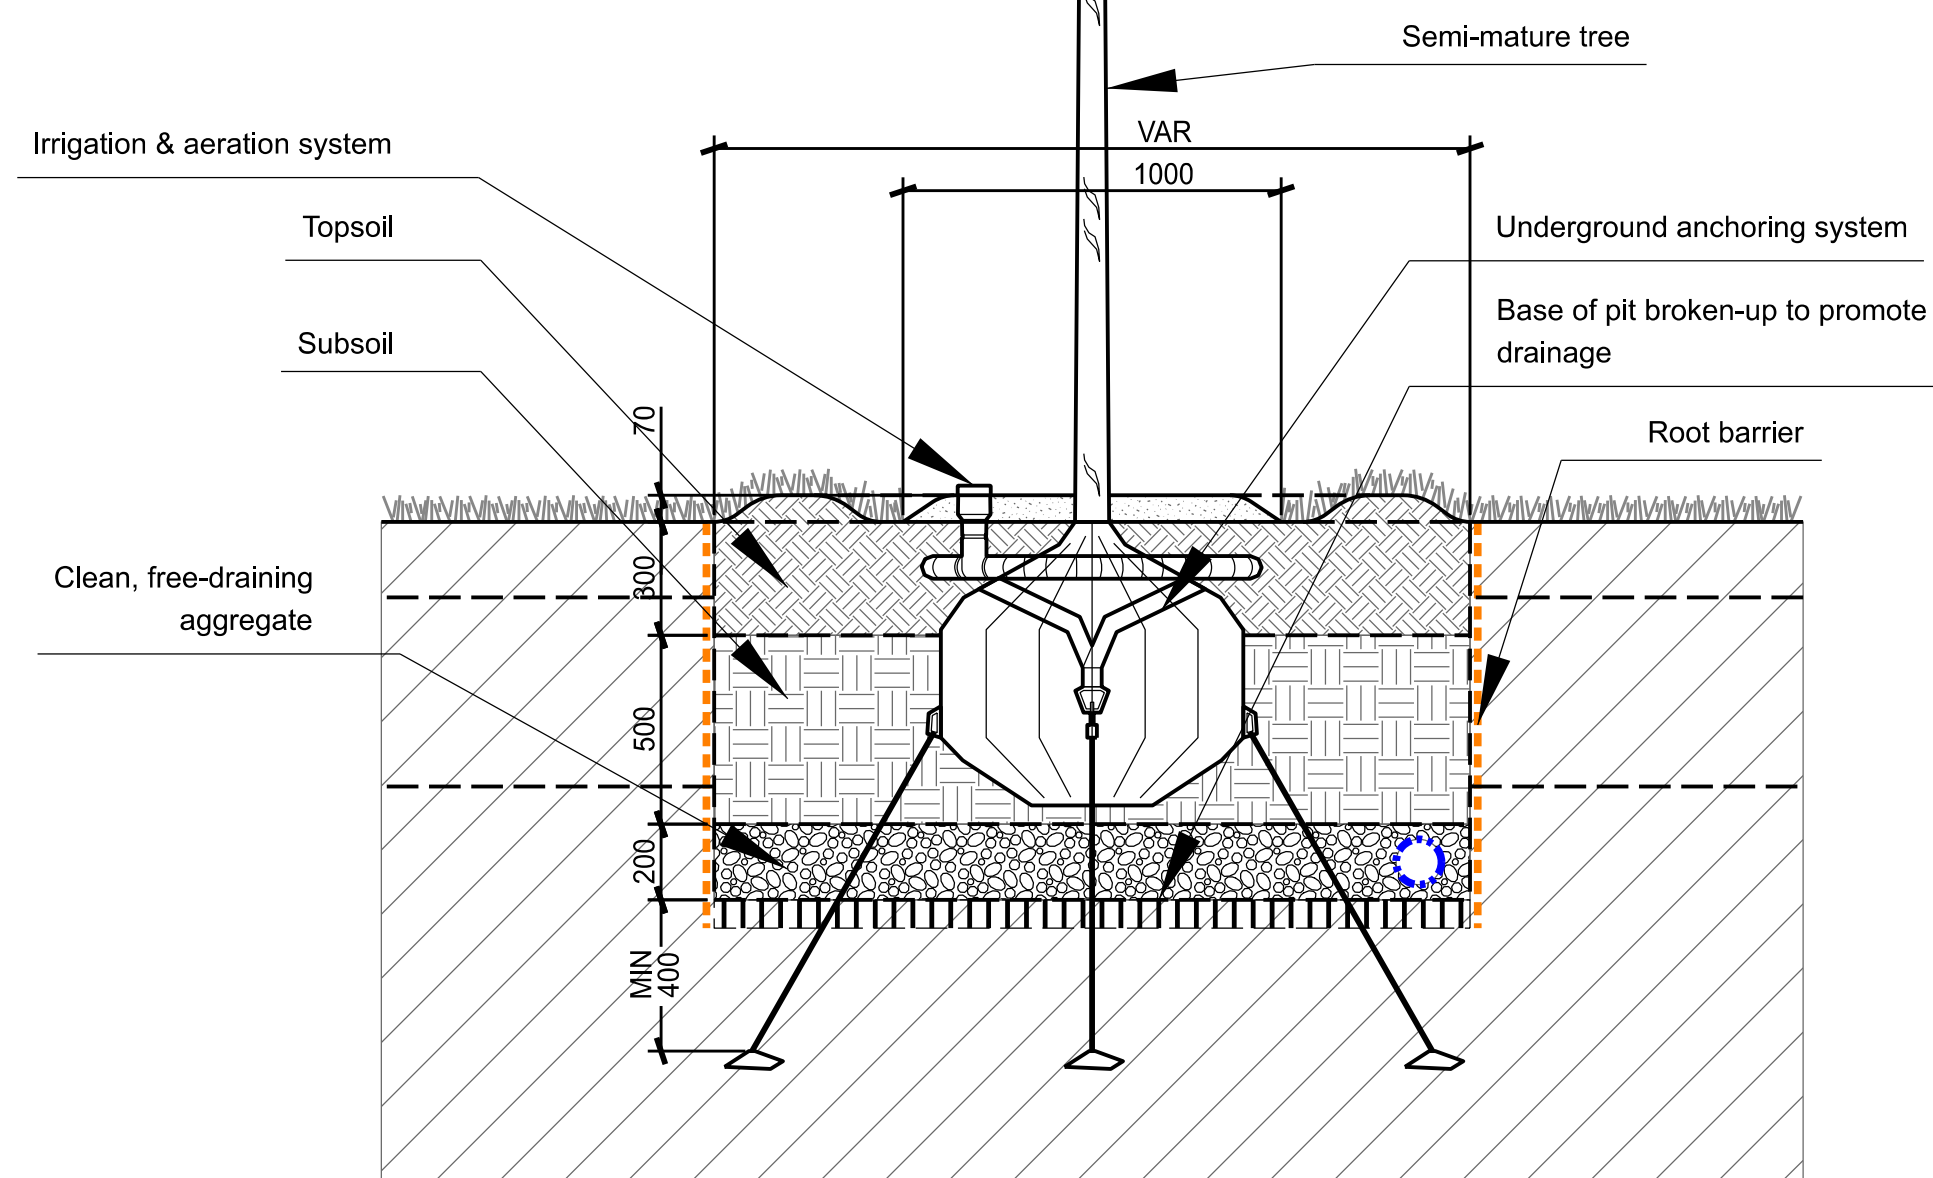


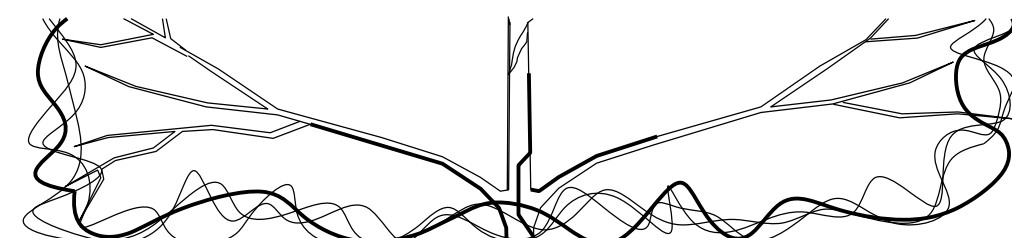

Meile Bench Mmcite

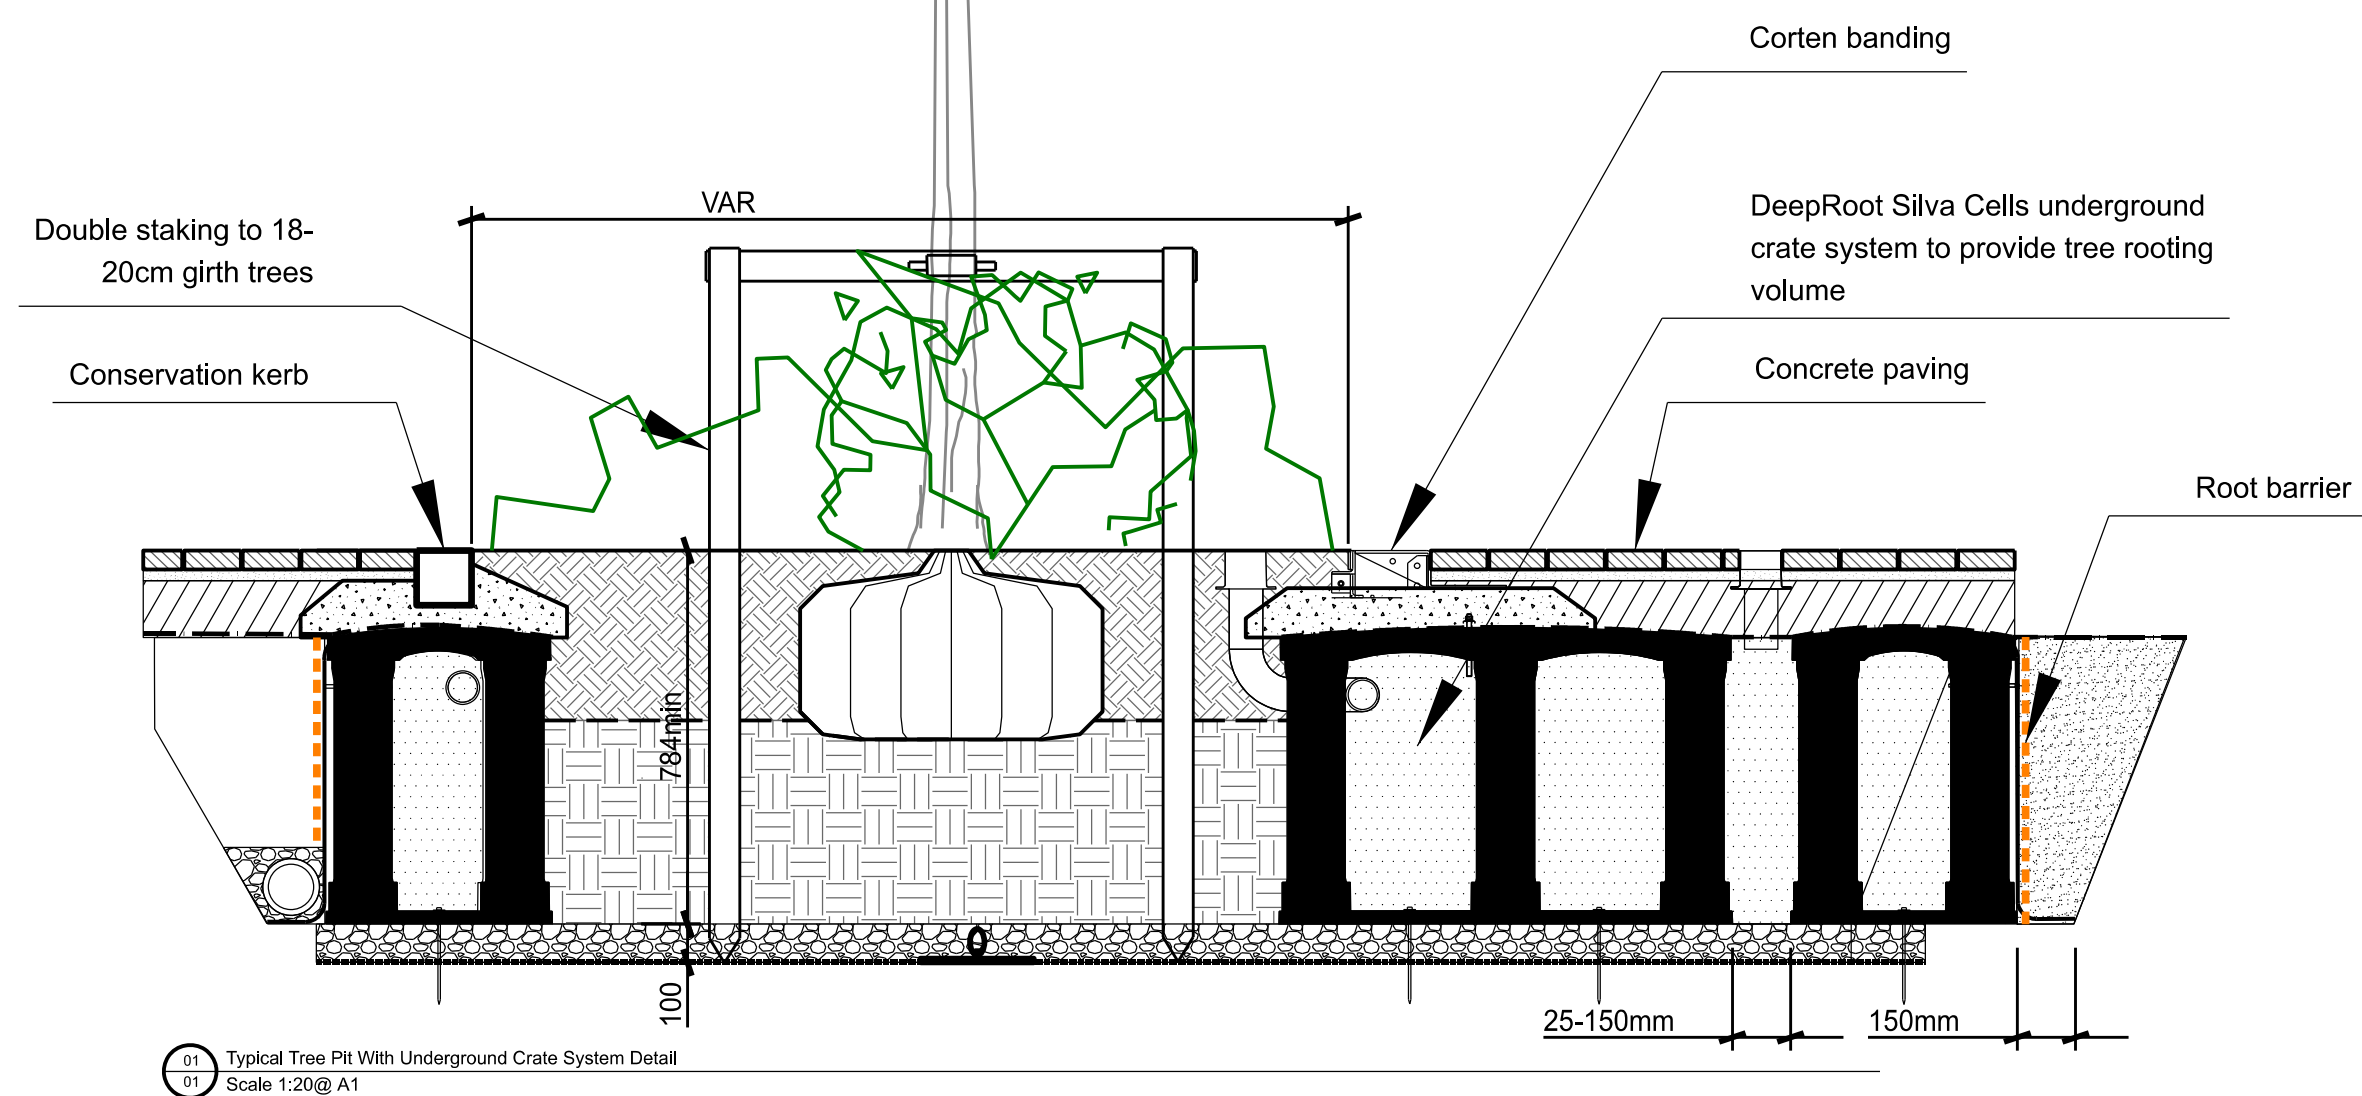


Street furniture- benches with back rest Mmcite

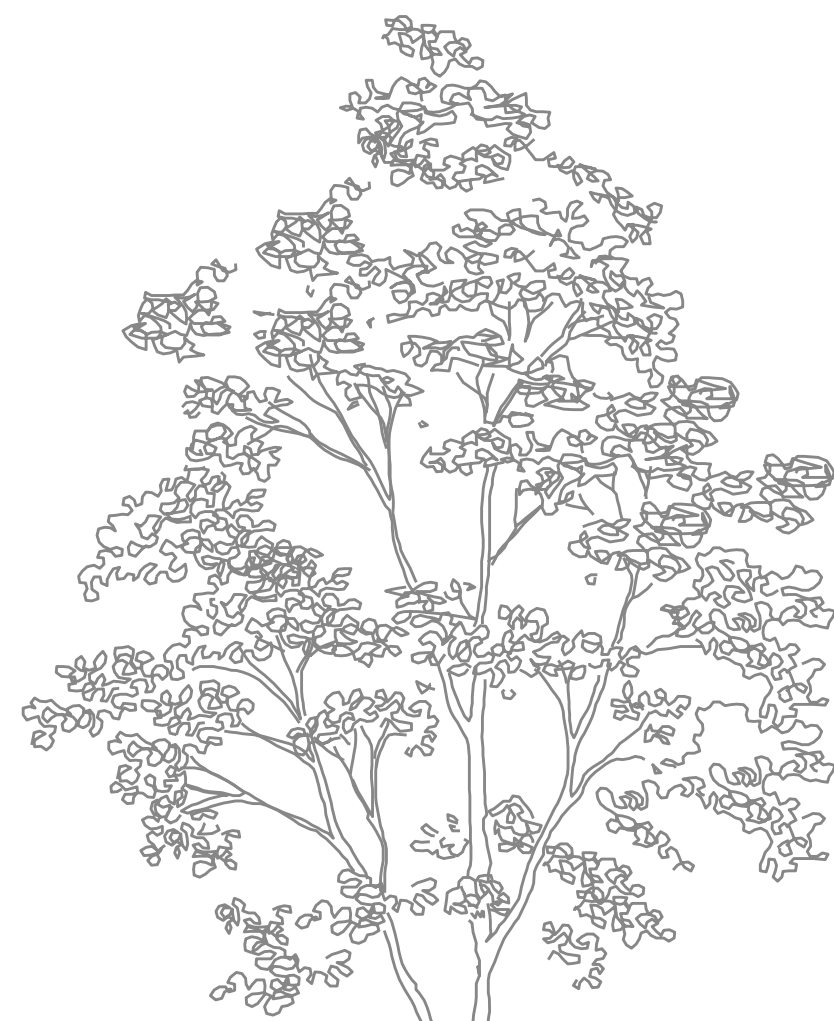


Corten steel banding



Wooden bollard Woodscape

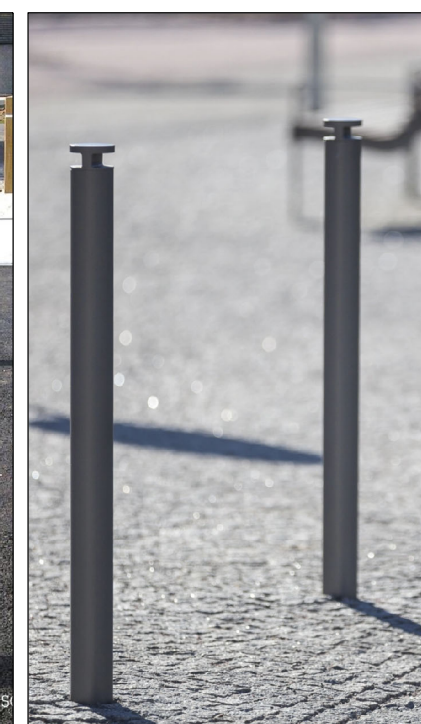

Metal bollards MMCITE Donat

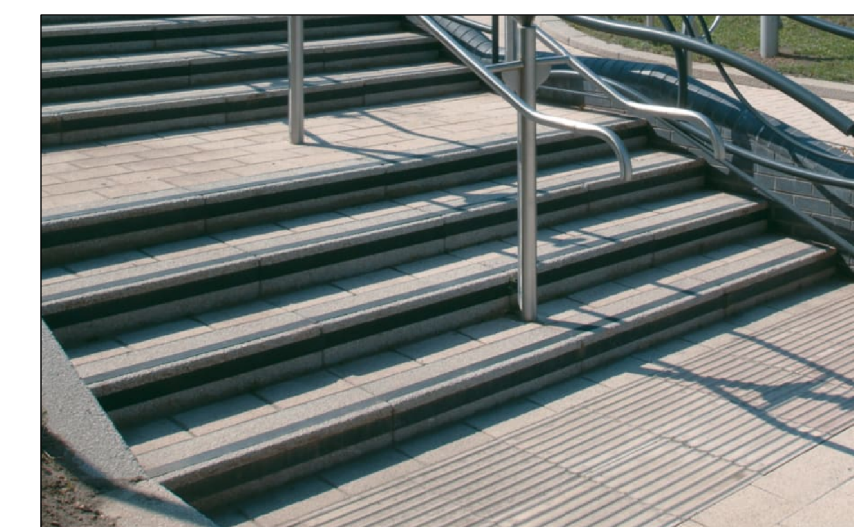


Exposed granite aggregate step units with demarcation strips Tobermore

Do not scale this drawing
Landscape Architects to be notified of discrepancies in figured dimensions from site
This drawing is copyright

amendments

P01	MK	10.10.24	Issued for planning
P02	EO	20.03.25	Minor updates, Issued for planning
P03	EO	28.04.25	Root barrier added to tree pit detail

DETAIL LOCATION REFERENCE PLAN

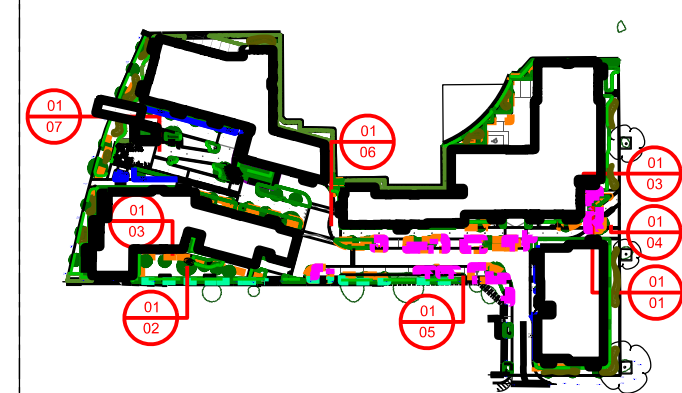

drawing status: PLANNING

project:
Vastern Road
Berkeley


job number:
O453

drawing title:
Proposed Details
Sheet 01


drawing number:
O453-FIR10-XX-XX-DR-L-810-4001

revision	scale	date		
P03	1:20 @ A1	26.09.24		
		drawn	auth	date
for information				
for construction	MK	AW	26.09.24	


fira
The Jewellery Business Centre
85 Spencer Street
BIRMINGHAM, B15 6DA.
Tel: 0121 523 1033
Fax: 0121 523 1034
fira landscape architecture and urban design

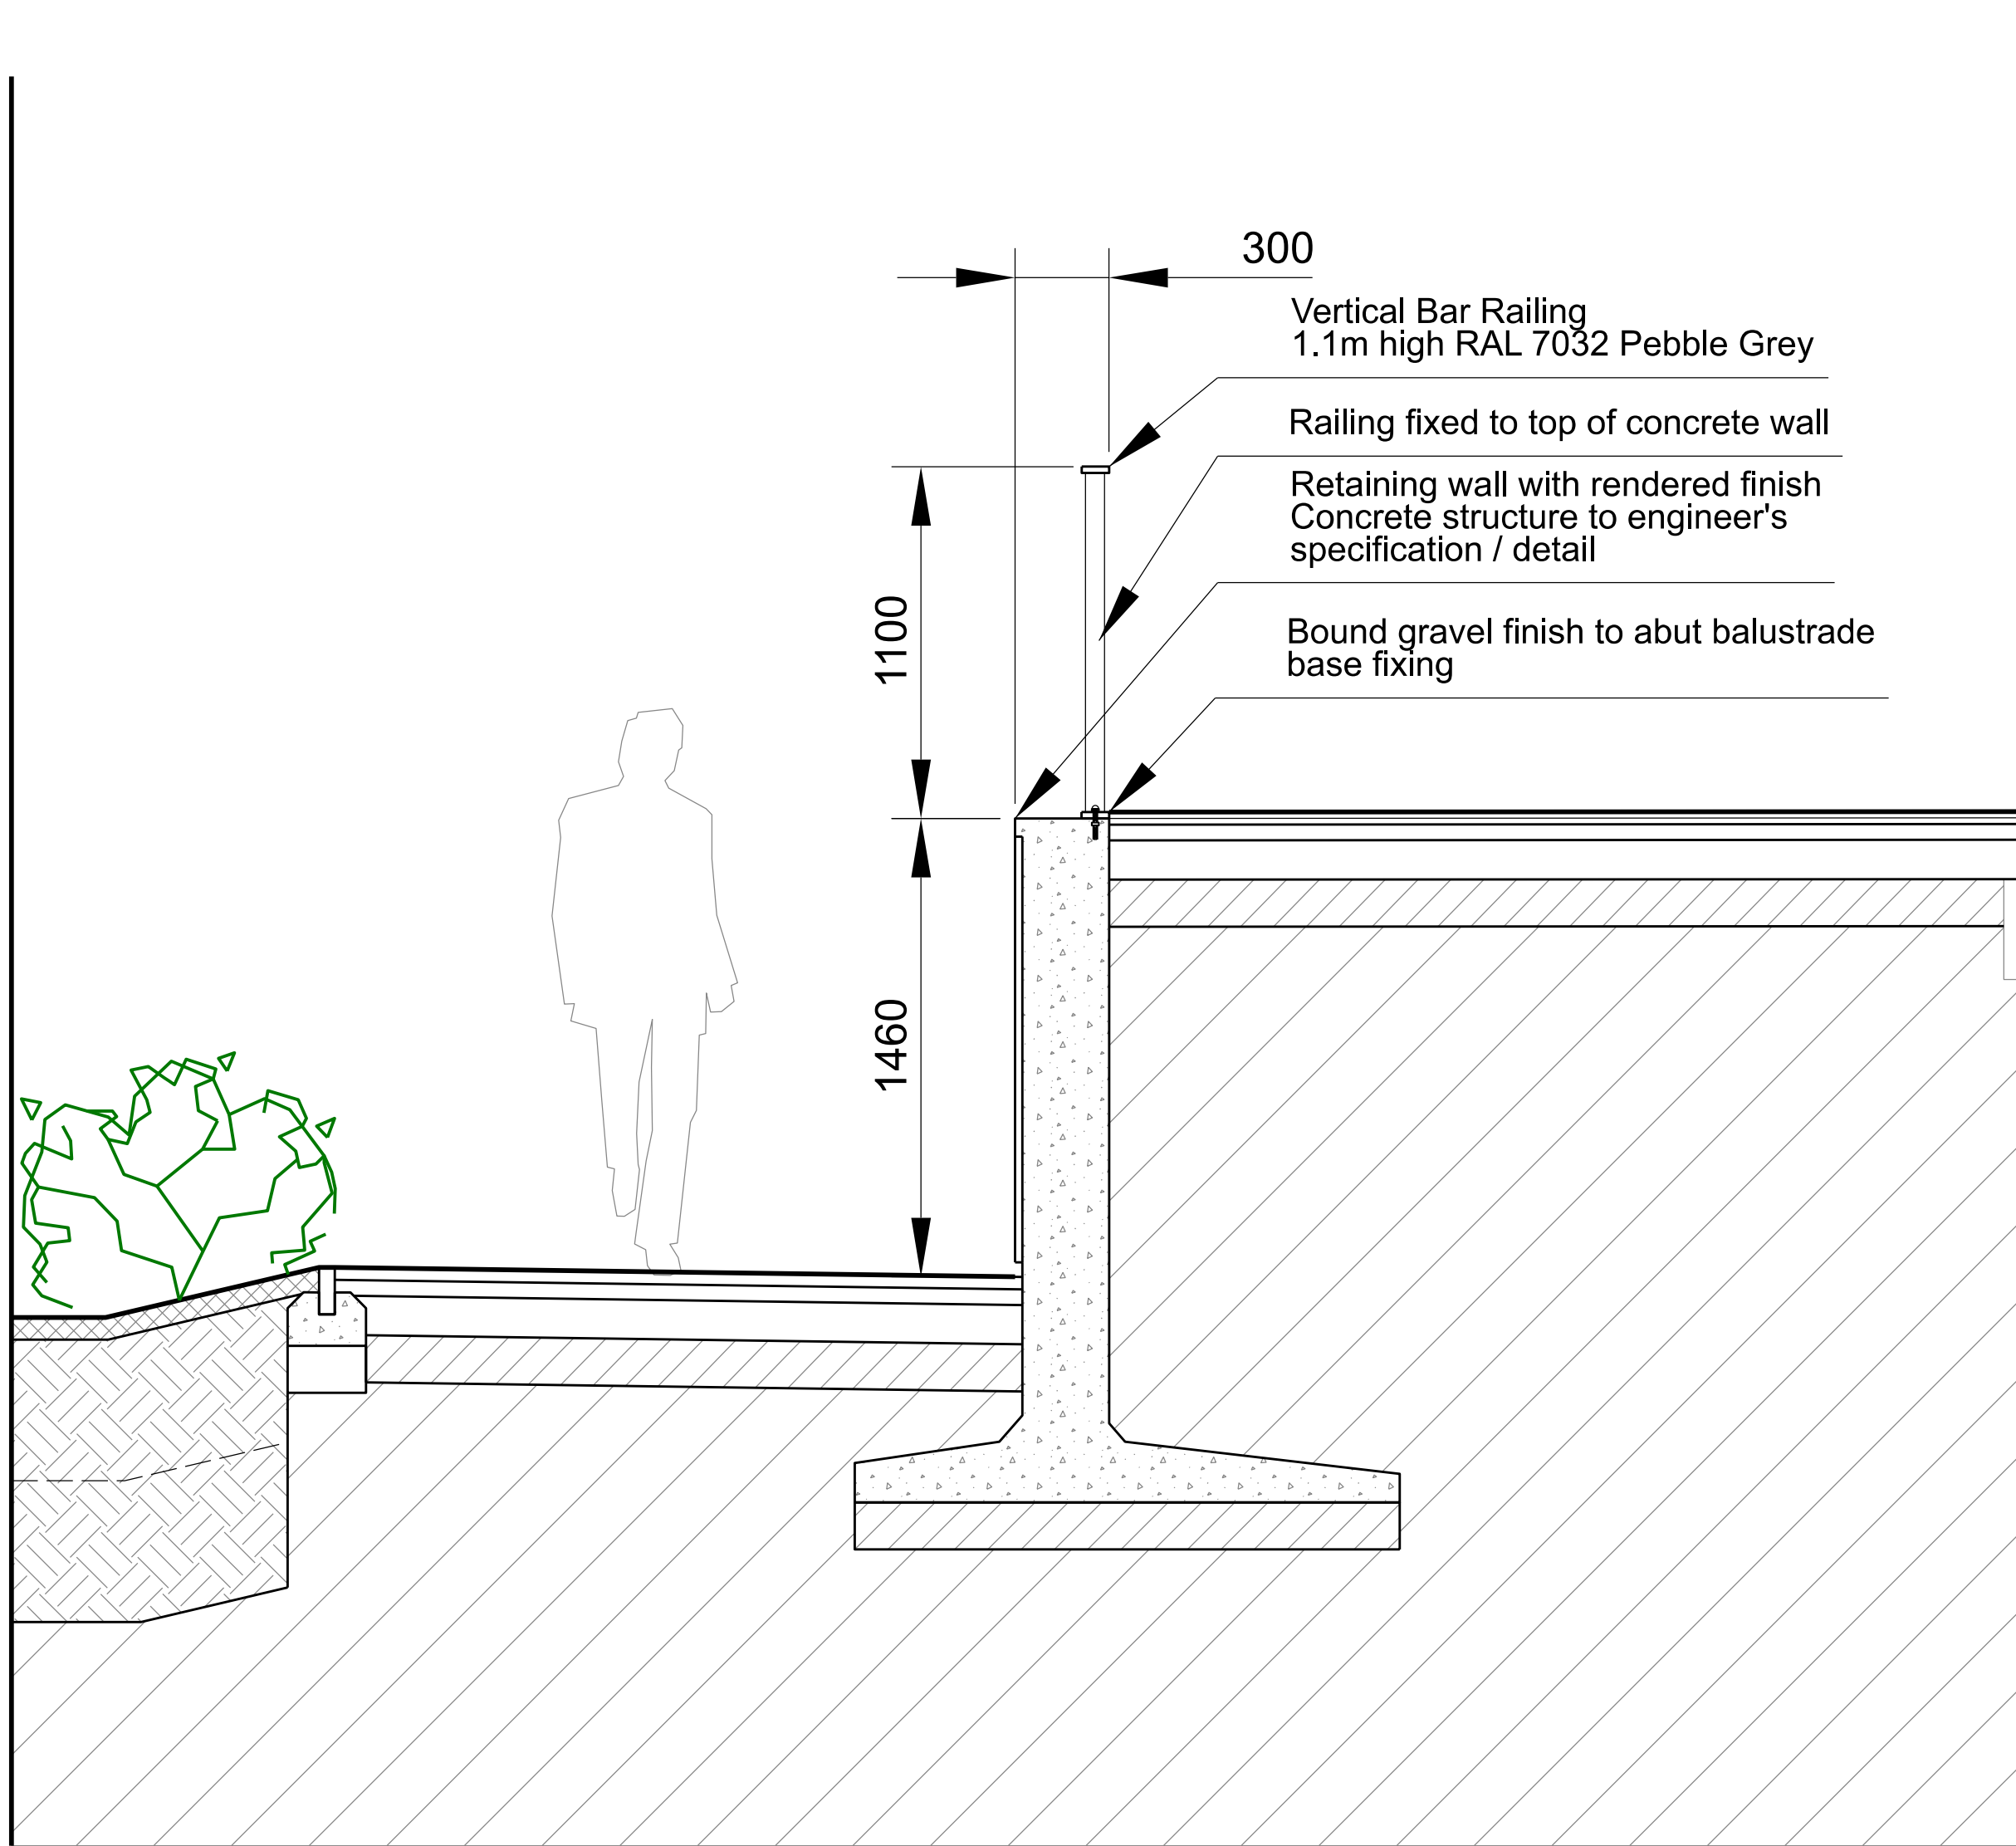


Decorative balustrade - Cross section
Scale 1:20 @ A1

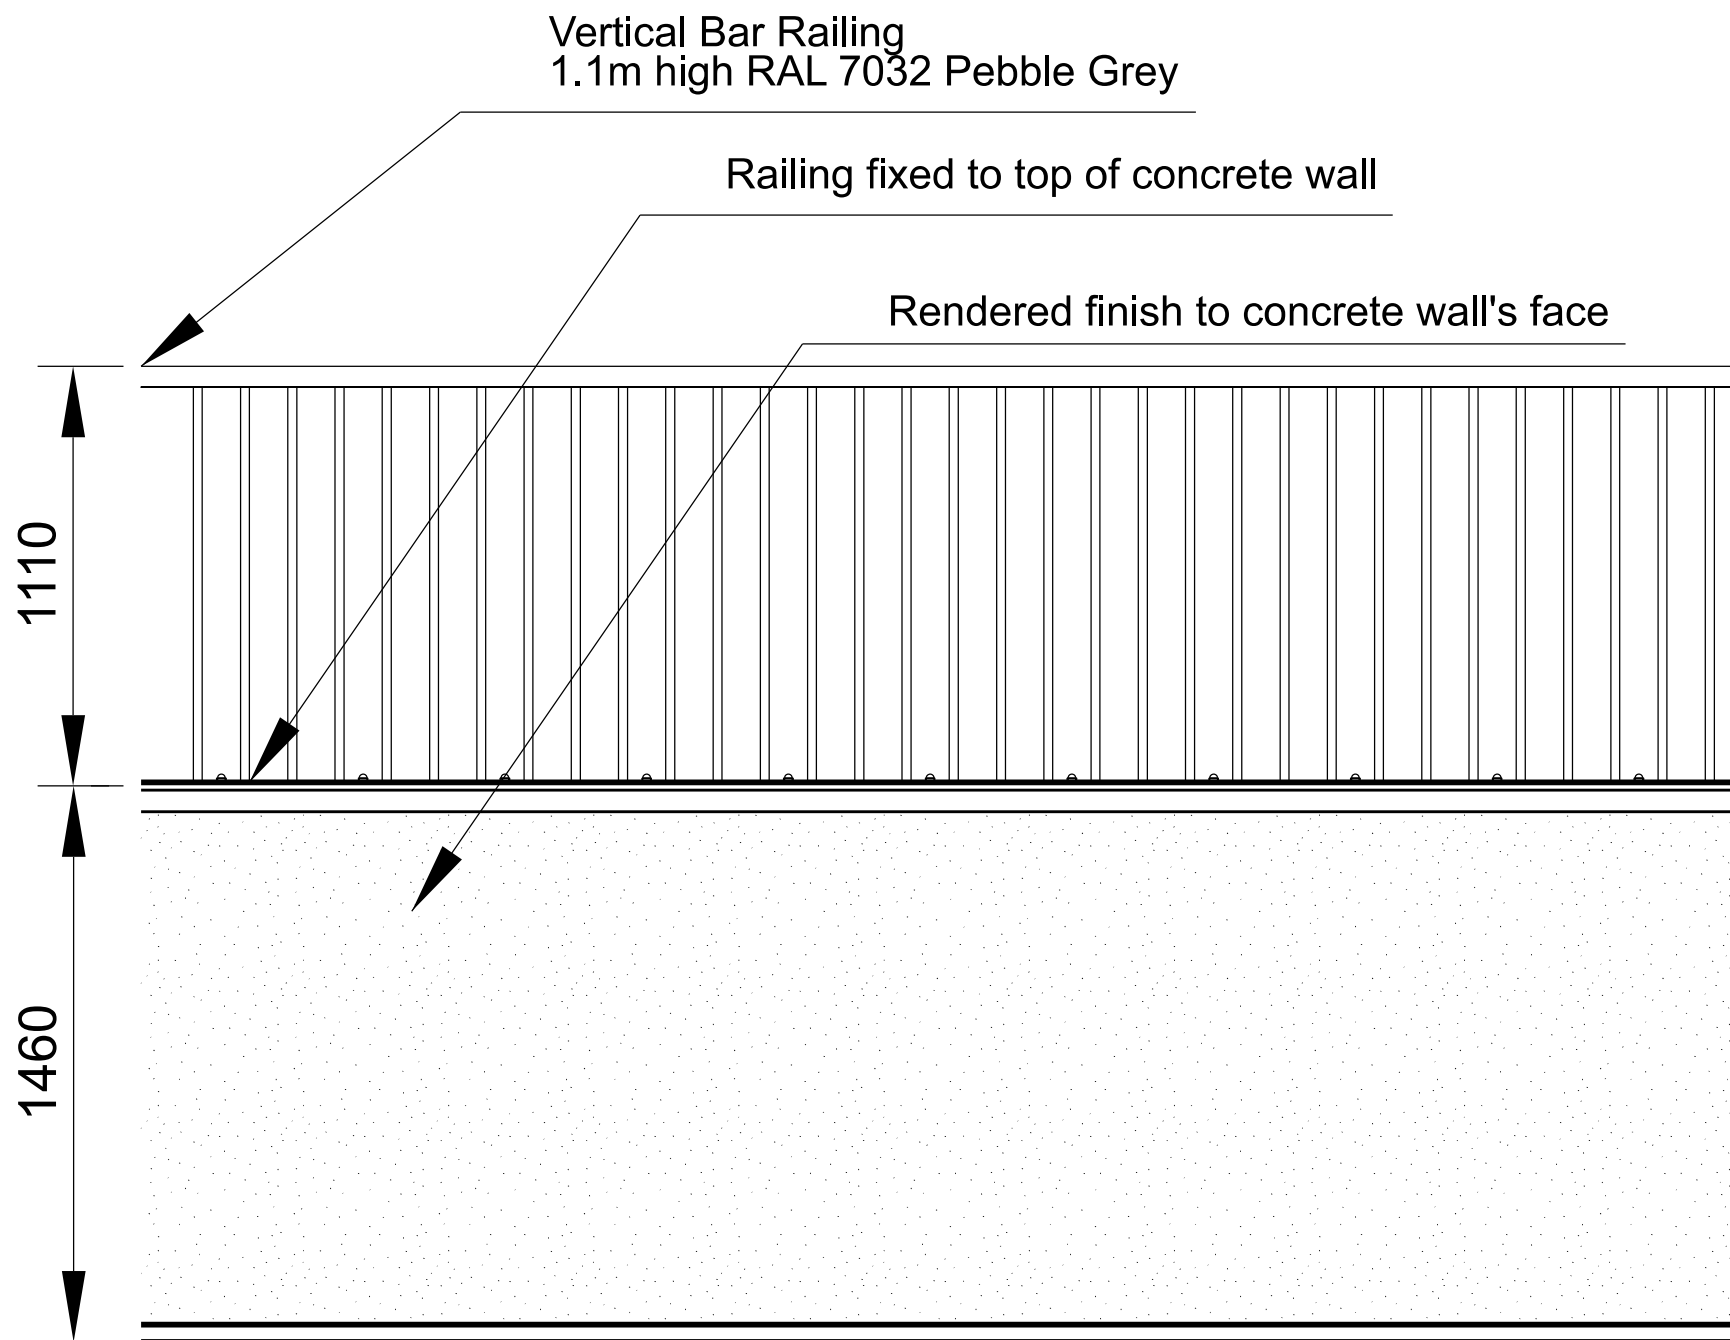

Decorative Railings - Elevation
Scale 1:20 @ A1

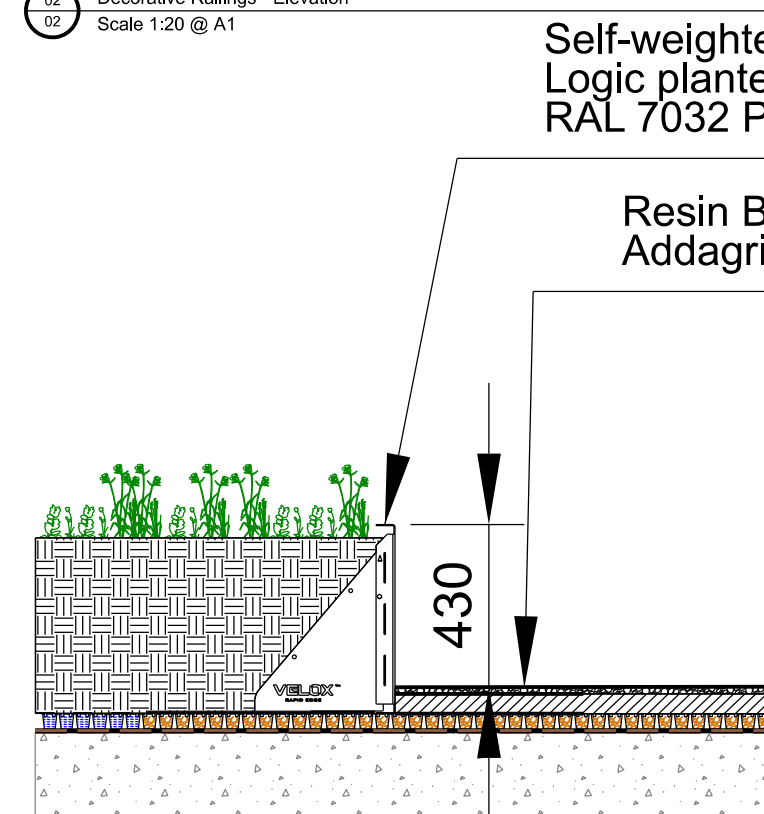


Typical free-standing Logic planter to podium level
Scale 1:20 @ A1

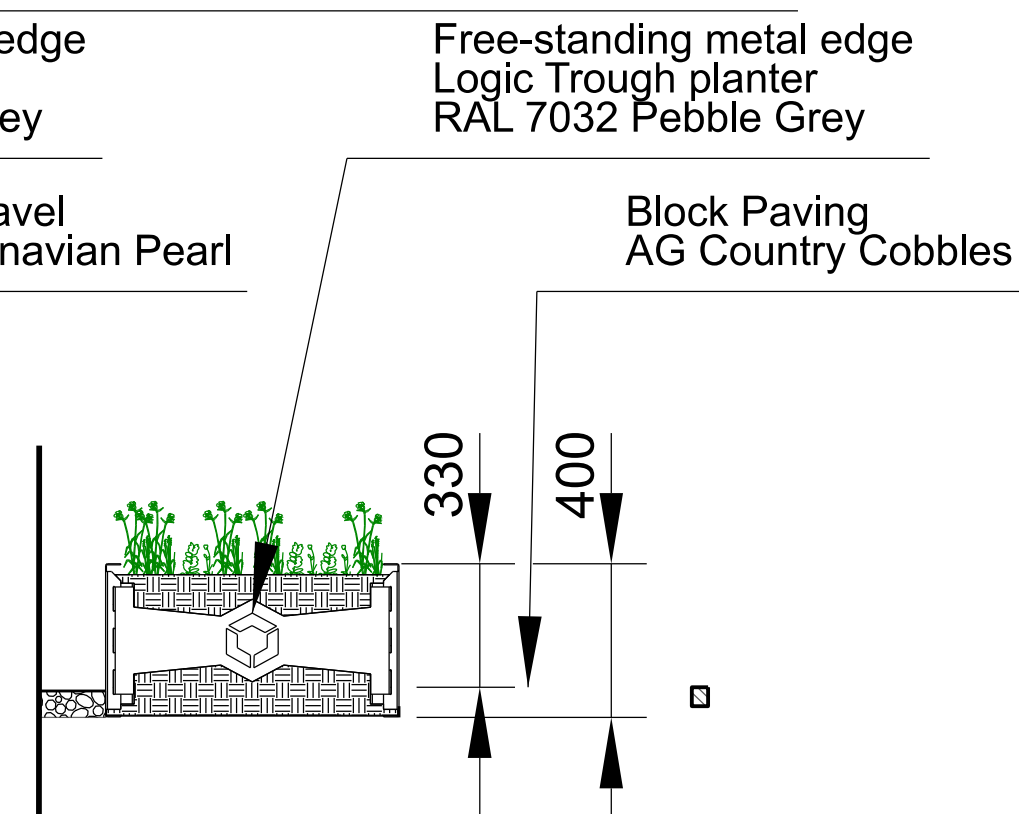


Typical free-standing Logic Trough planter to Block A elevation
Scale 1:20 @ A1

2.0m high Vertical Bar Railings and Double-leaf gate for pedestrian/ service access RAL 7032 Pebble Grey

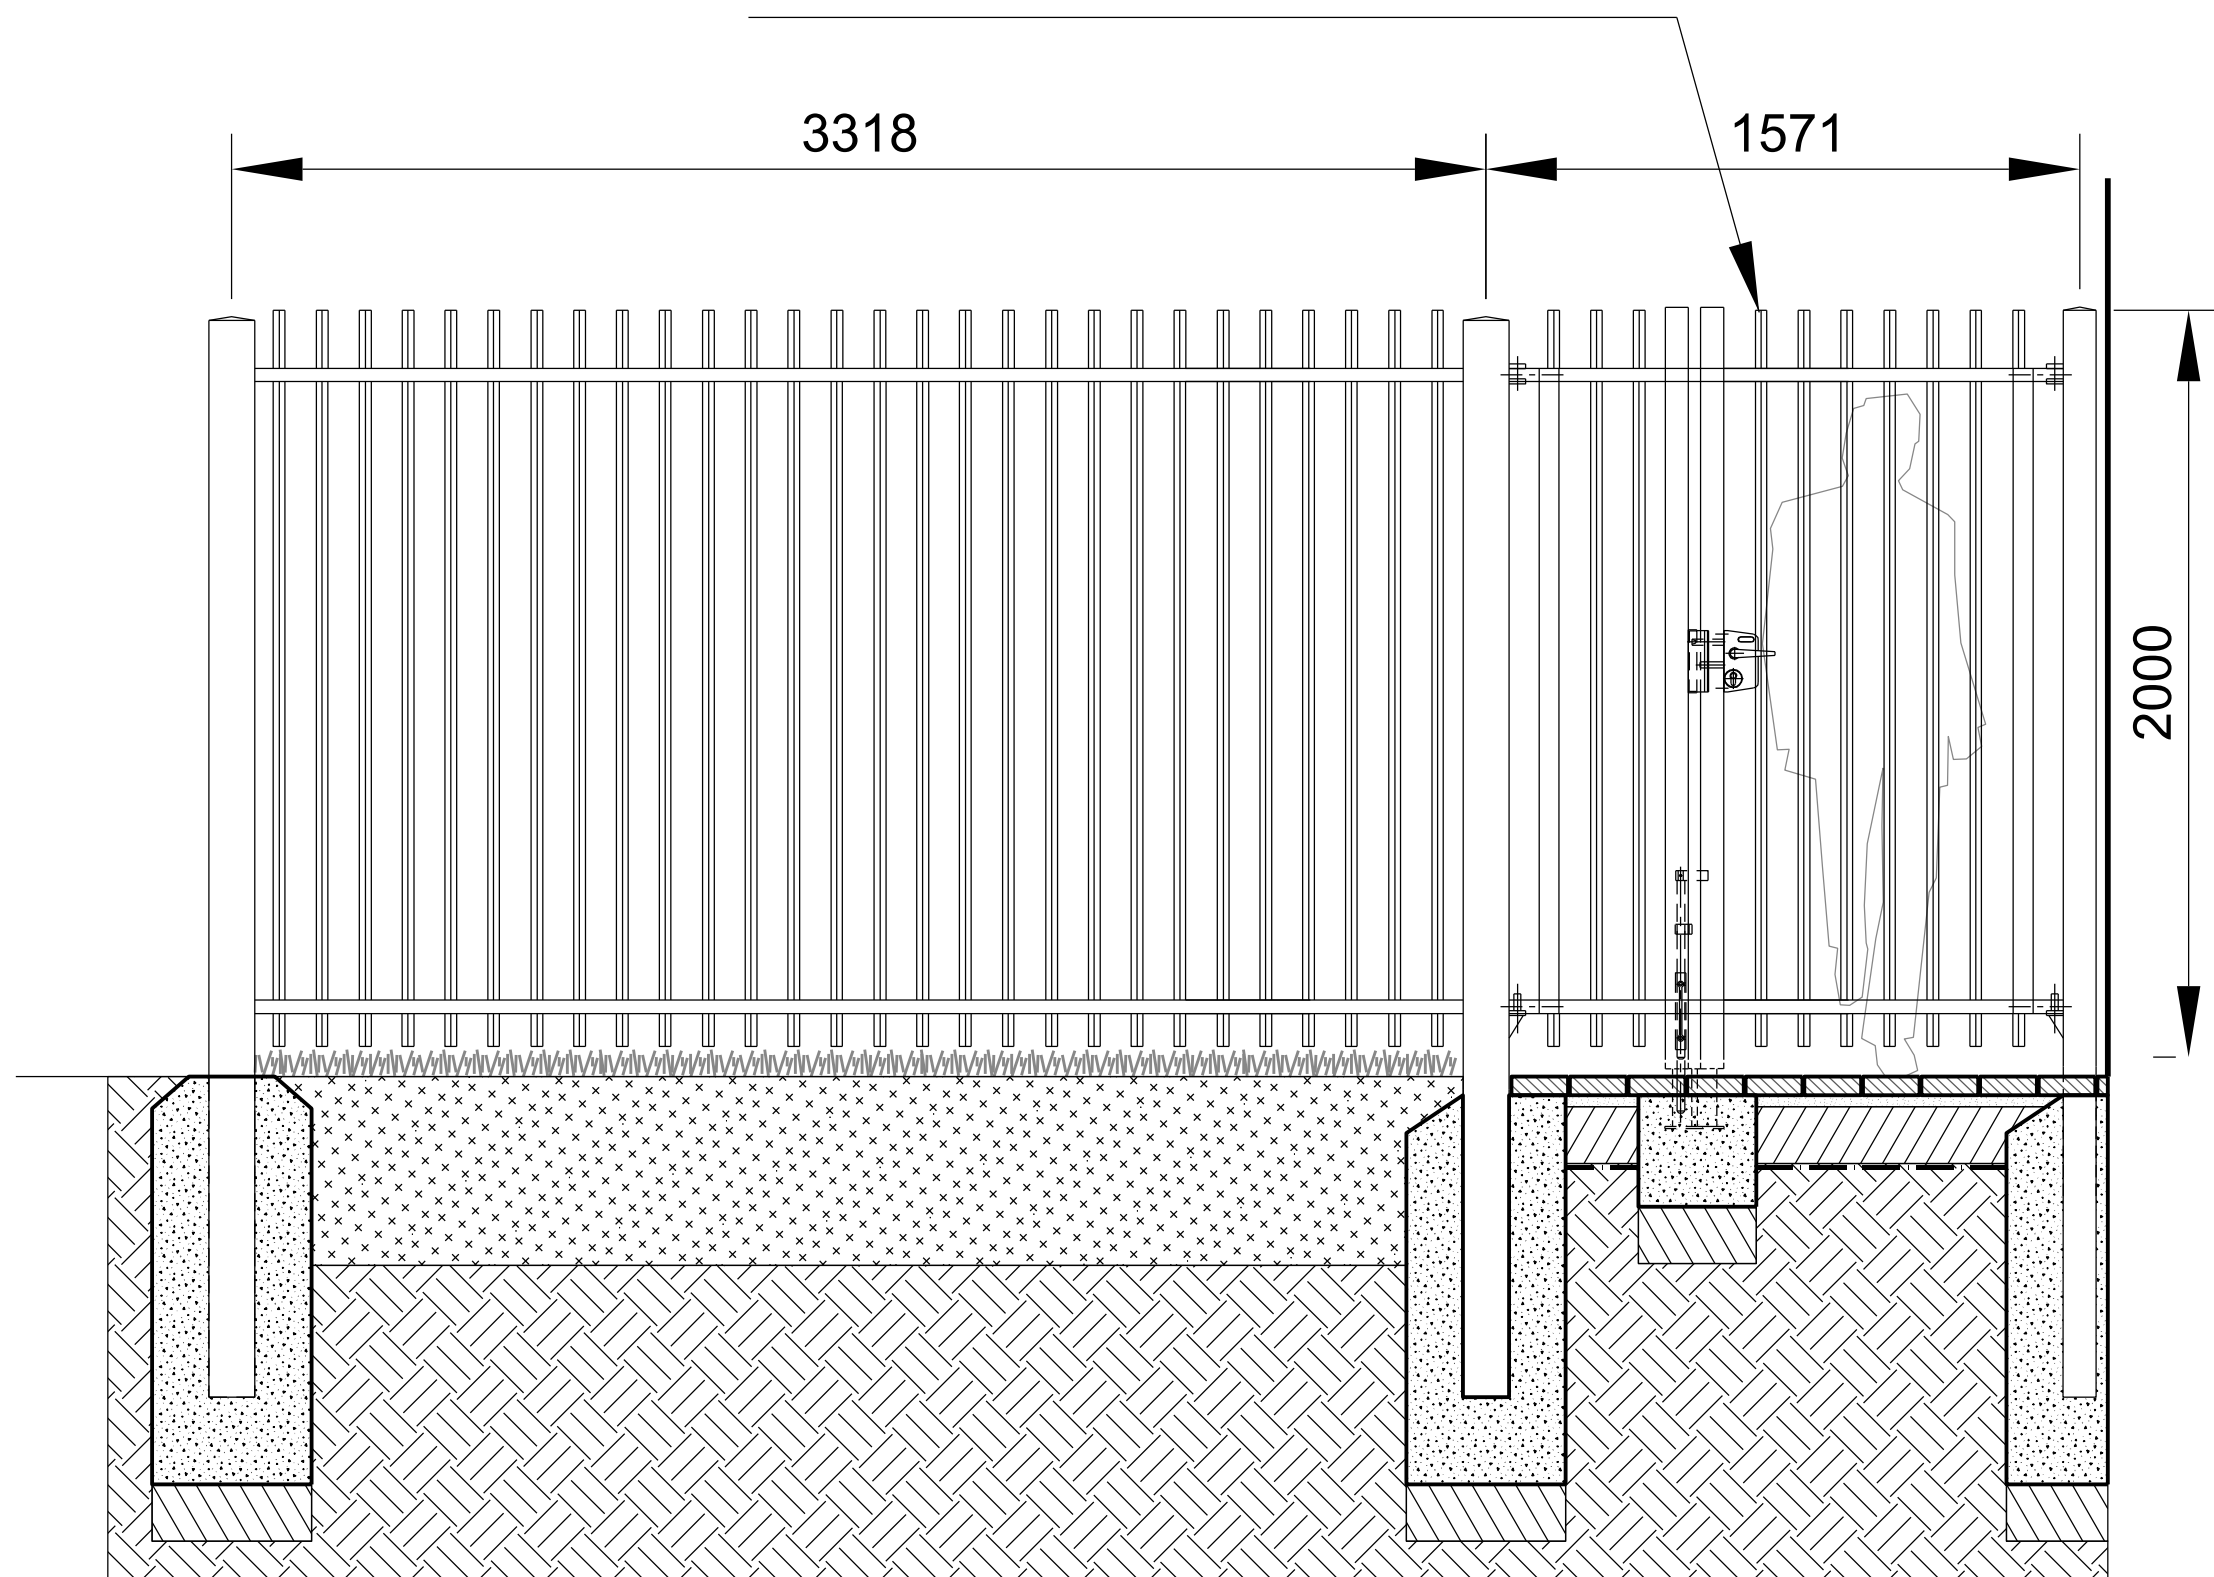


Vertical bar fence with vertical bar gate & fob/ mag lock gate
Scale 1:20 @ A1


2m high brick wall with brick on edge capping and vertical bar gate RAL 7032 Pebble Grey

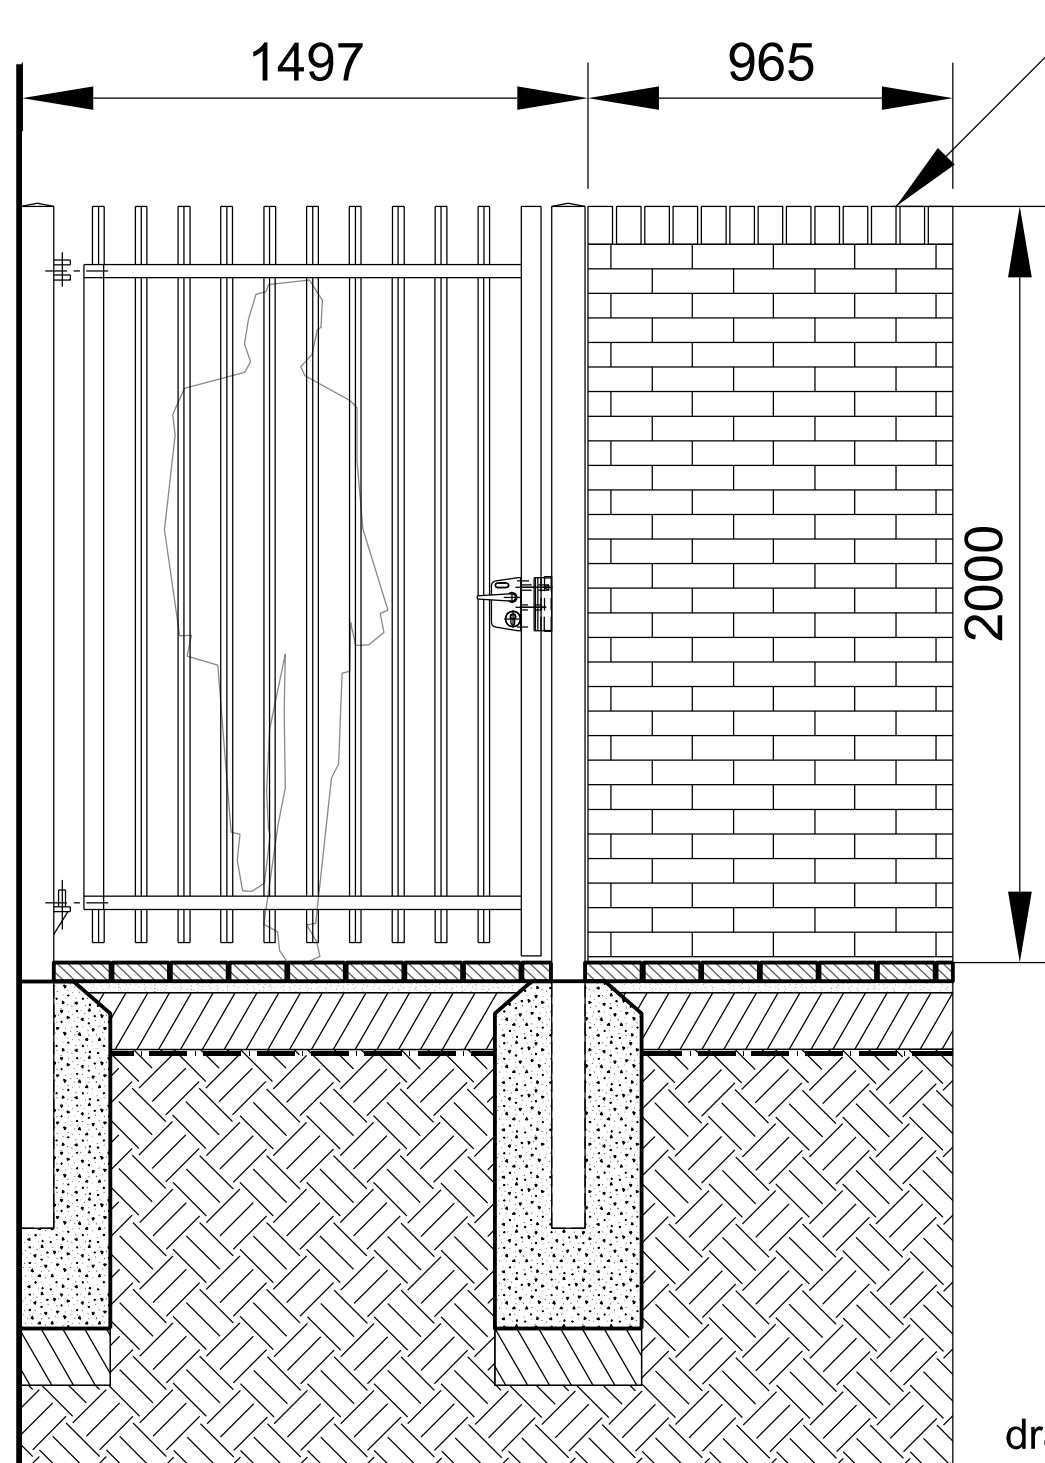


2m Brick wall with vertical bar gate
Scale 1:20 @ A1

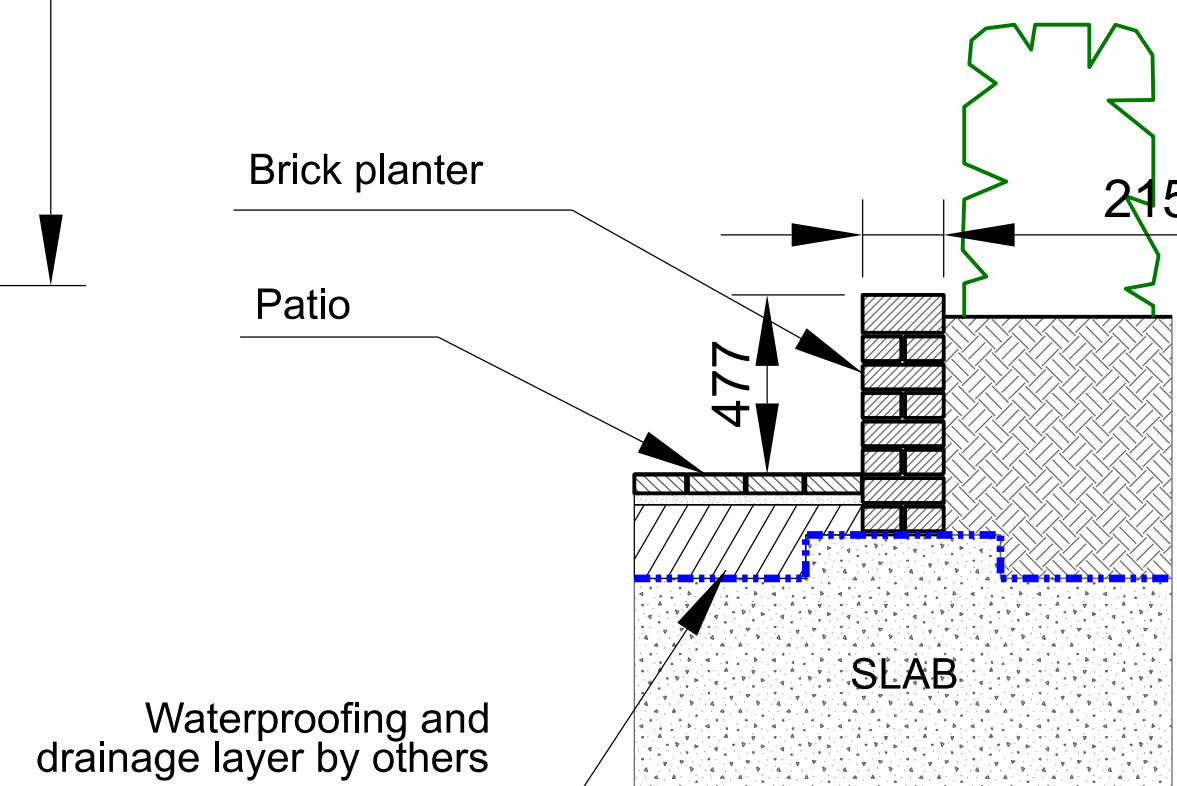

Brick planter with handrail
Scale 1:20 @ A1

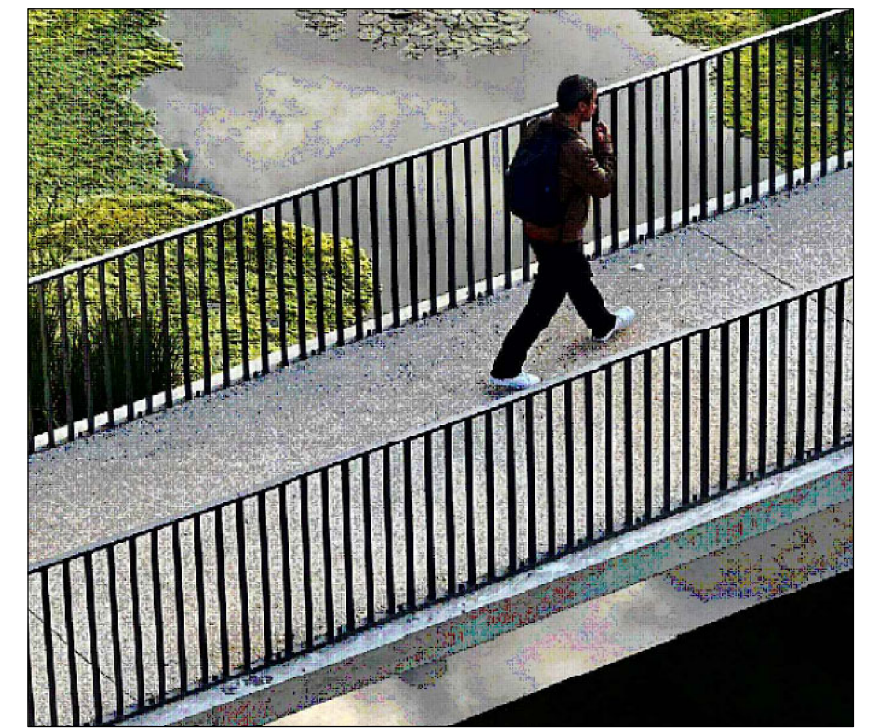


Bridge Railing

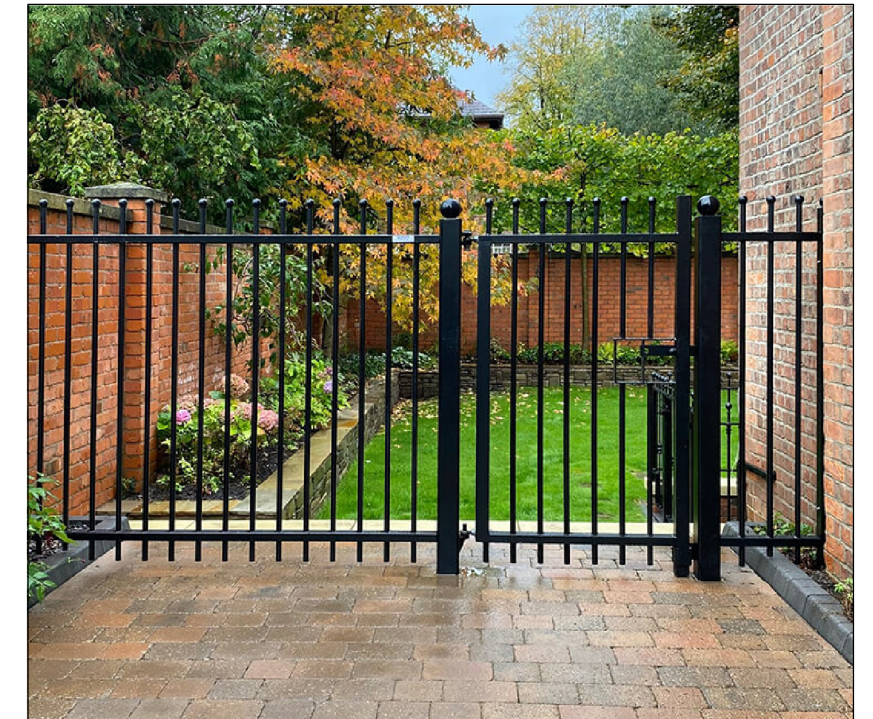

Vertical bar fence with vertical bar gate
RAL 7032 Pebble Grey



Logic Planters and Trough
Ral 7032 Pebble Grey

 


RAL 7032 Pebble Grey

Do not scale this drawing
Landscape Architects to be notified of discrepancies in figured dimensions from site
This drawing is copyright

amendments

P01 MK 10.10.2024 Issued for planning
P02 EO 20.03.2025 Minor updates, issued for planning
P03 EO 28.04.2025 Updates to metal planter descriptions

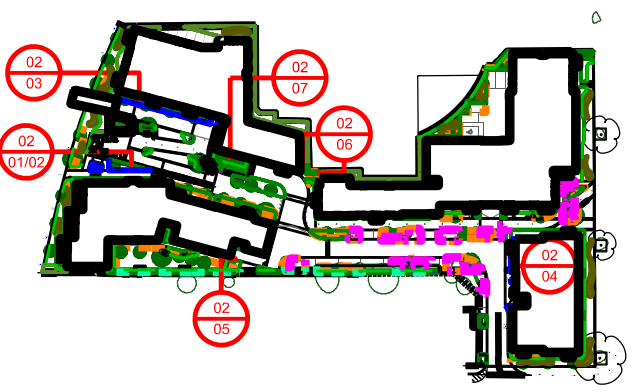

drawing status: PLANNING

project:
Vastern Road
Berkeley

job number:
O453

drawing title:
Proposed details
Sheet 02

drawing number:
O453-FIR10-XX-XX-DR-L-810-4002

revision	scale	date
P03	1:20 @ A1	26.09.24
for information	drawn	auth
for construction	MK	AW 26.09.24

fira
The Jewellery Business Centre
85 Spencer Street
BIRMINGHAM, B15 6DA.
Tel: 0121 523 1033
Fax: 0121 523 1034
fira landscape architecture and urban design