



Section 1:
1:50

0 1 2 3 4 5

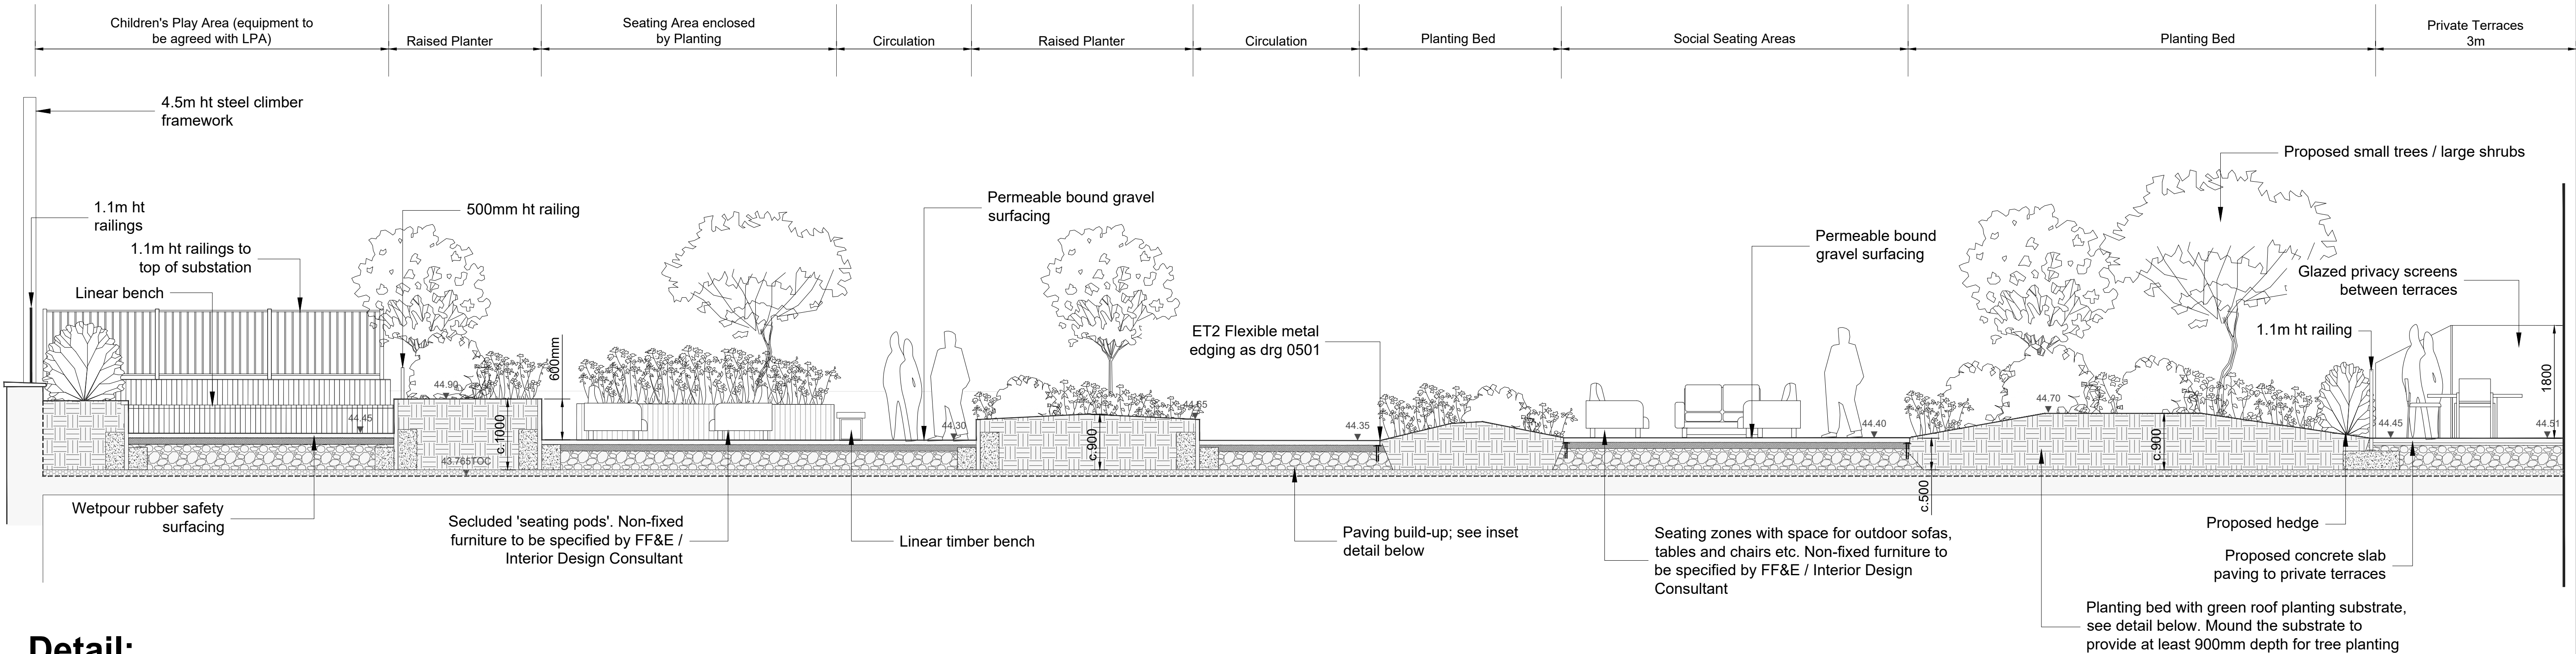


Detail:
1:20

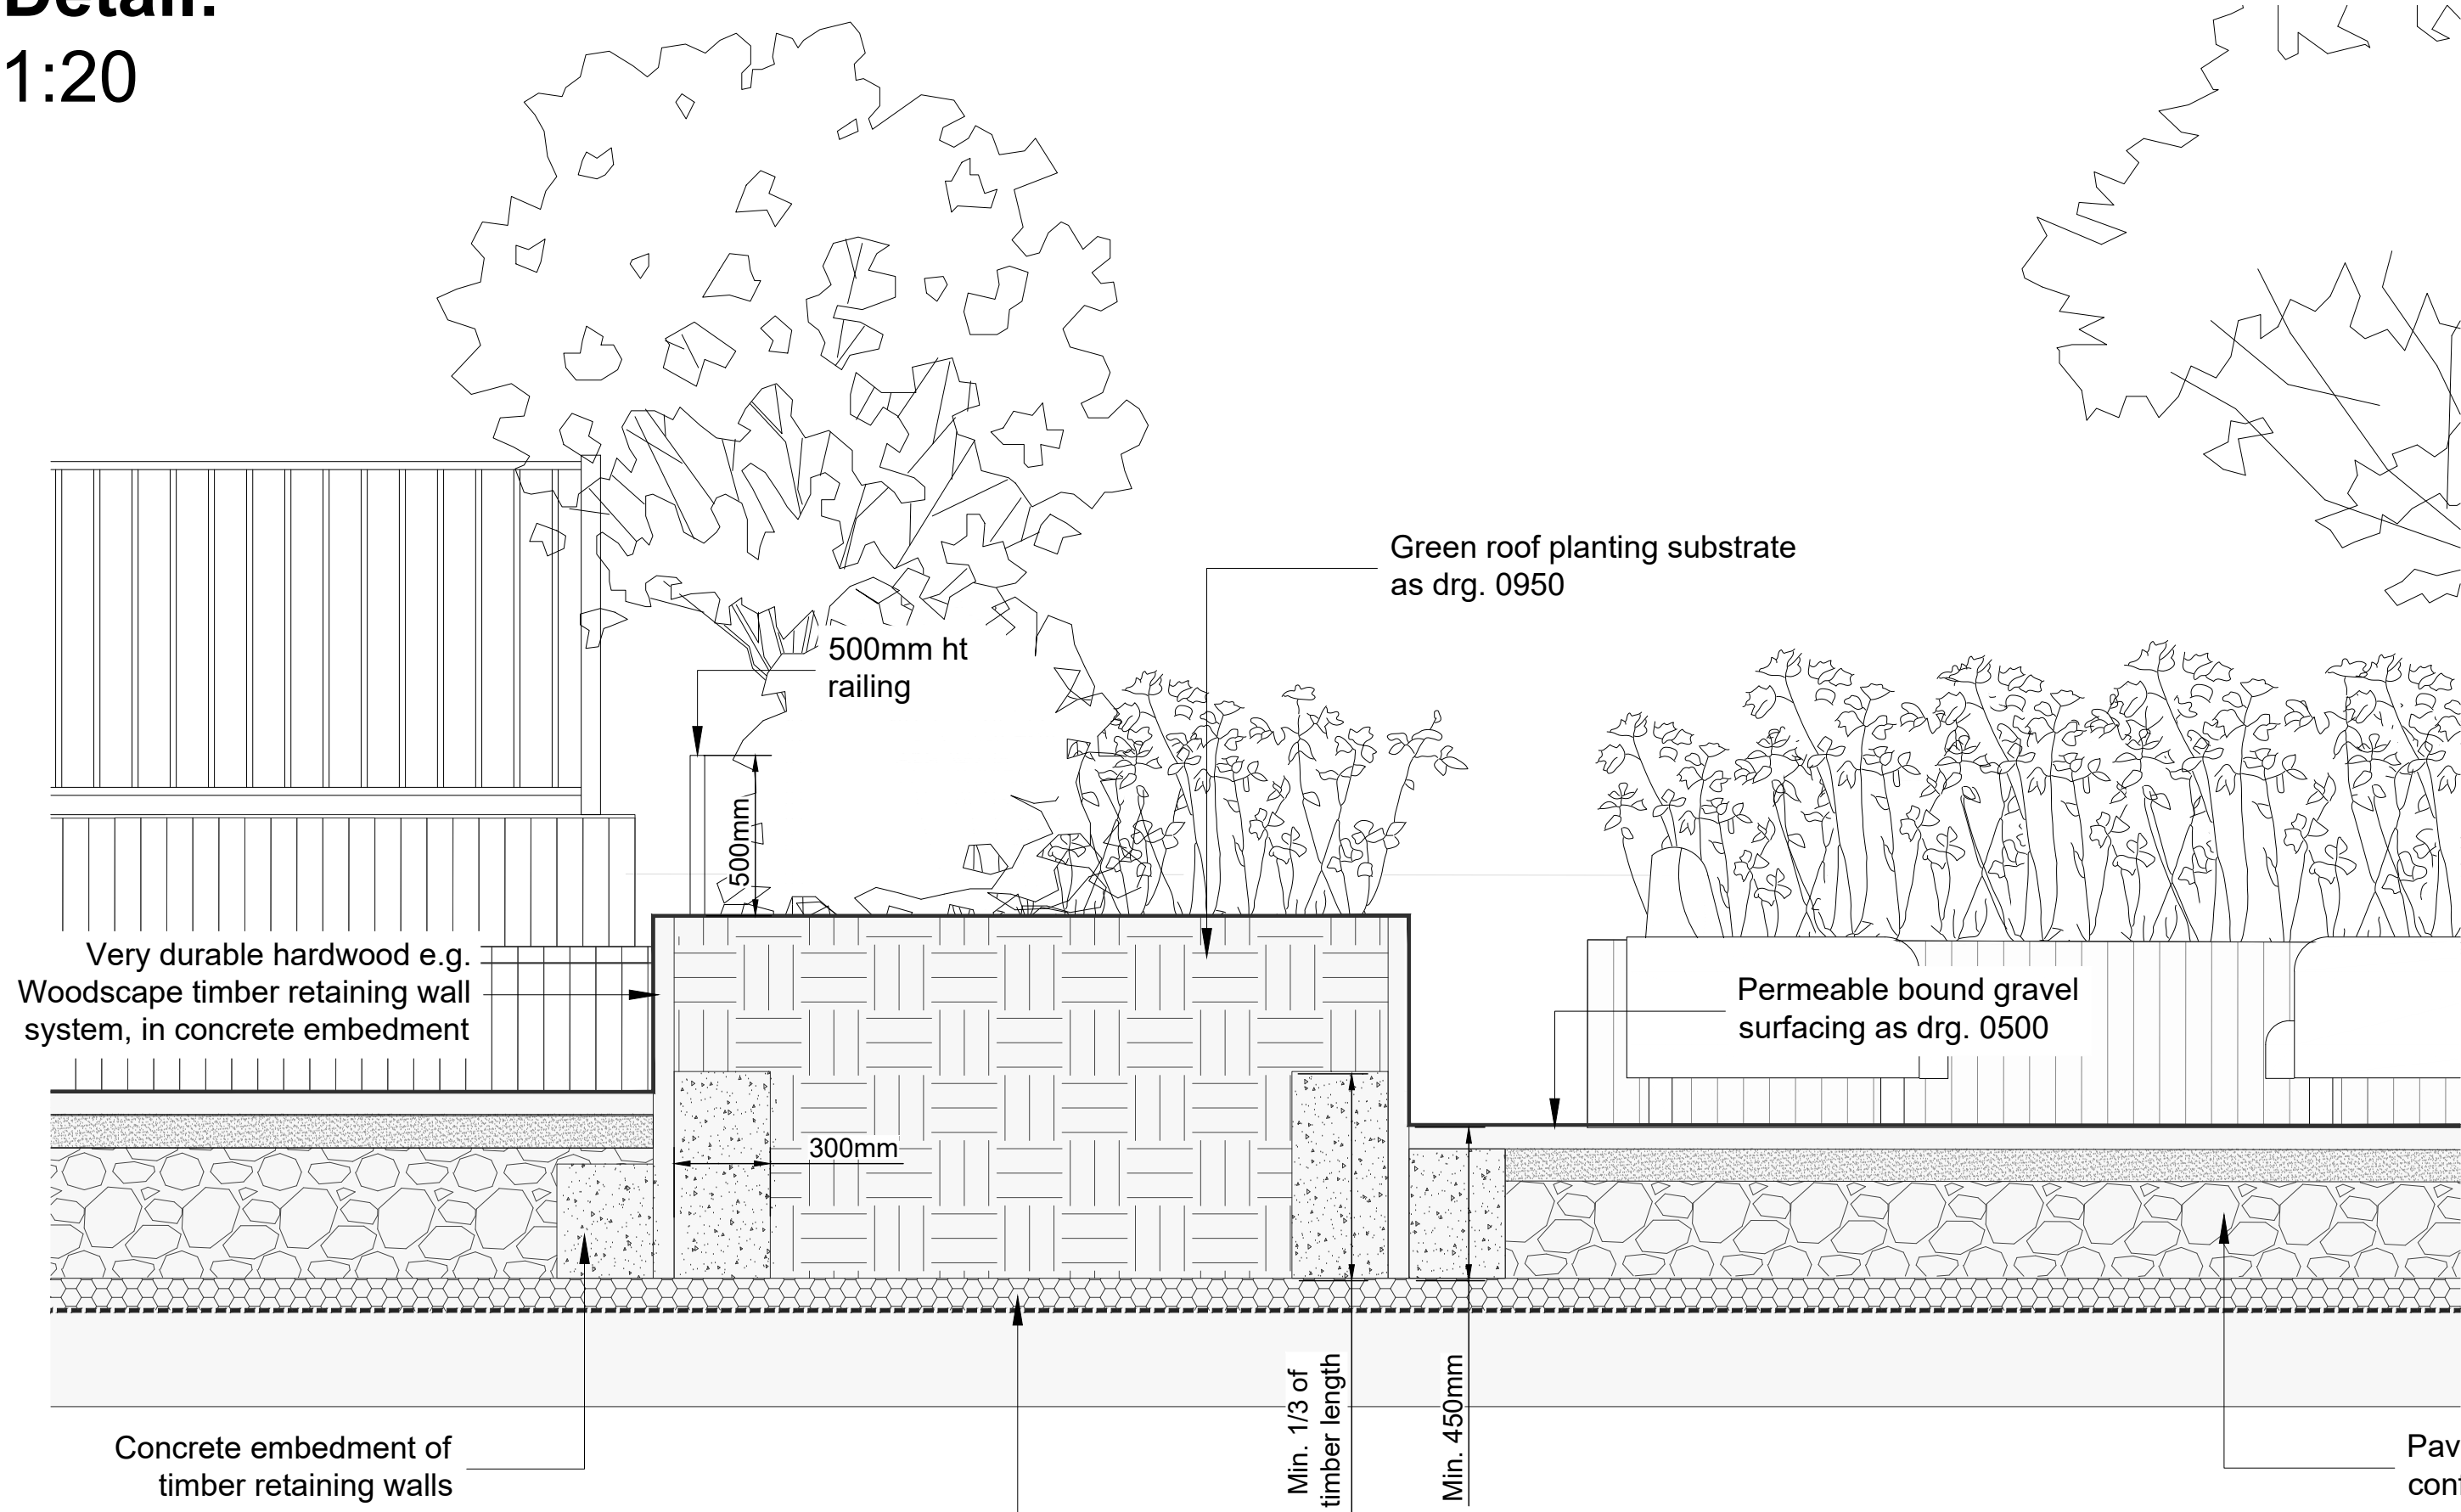

NB: Detailed design to be confirmed by contractor / specialist supplier in accordance with the relevant British Standards and safety guidance.

All steel to be galvanised, powdercoated RAL 7015, except play area gates (to be Signal Yellow RAL 1003).

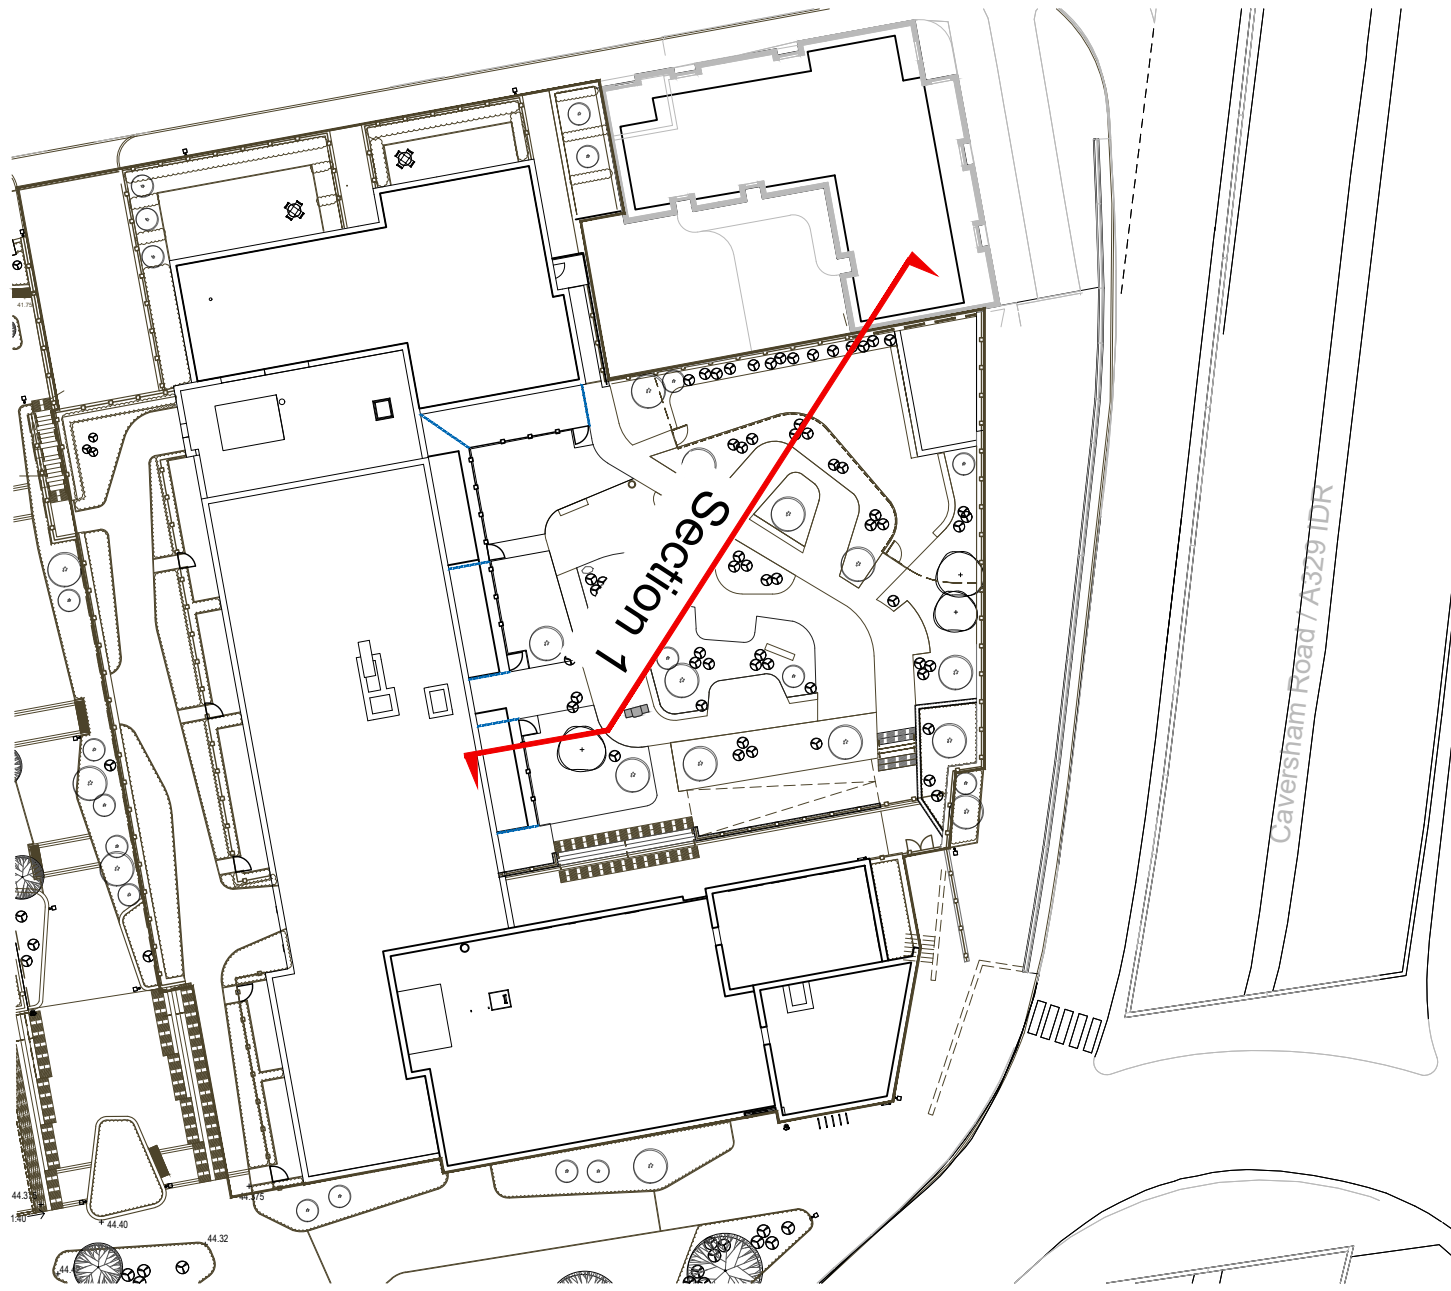

Drawing Status: SK - Sketch, I - Information, P - Planning, ER - Employers Requirements, T - Tender, CT - Contract, CO - Construction, AB-As Built

- All dimensions are in mm unless otherwise stated.
- All dimensions shall be checked on site prior to commencing the works and errors and omissions to be reported to Matthew Wigan Associates.
- All works shall conform to the current edition of the building regulations and other statutory requirements.
- All materials and workmanship shall conform with the relevant British Standard specifications and codes of practice.
- If this drawing forms part of an application for planning application on behalf of the client, it shall not be used for any other purpose without the express permission of Matthew Wigan Associates.
- This drawing may incorporate information from other professionals. Matthew Wigan Associates cannot accept responsibility for the integrity and accuracy of such information. Any clarification or additions that are required regarding such information should be sought from the relevant profession or their appointment representative.

Rev.	Date
00	12.09.2019
01	20.06.2024
02	30.07.2024
03	27.08.2024
04	19.12.2024
05	14.04.2025
06	28.04.2025

Revision Notes / Status
Preliminary Issue
Updated to show revised courtyard proposals
Updated to show revised courtyard proposals
Amended planter design
Planning issue
Updated to show revised private terraces
Updated to omit Cordek void formers

Drawn	Checked
WB	MW
WB	MW
WB	MW
WB	MW
WB	MW
WB	MW
WB	MW

Title: Weldale
Courtyard B Section

Project: Weldale
Drg no: WDS-MWA-XX-XX-DR-L-2104
Rev: 06 Status: P
Scale: As shown at A1

Date: 12.09.2019
Client: Crossmark

Matthew Wigan Associates

3 Batford
1 The Park
Cheltenham,
Gloucestershire GL50 2SL
+44 (0)7557 095062
Matthew.Wigan@matthewwigan.com
www.matthewwigan.com