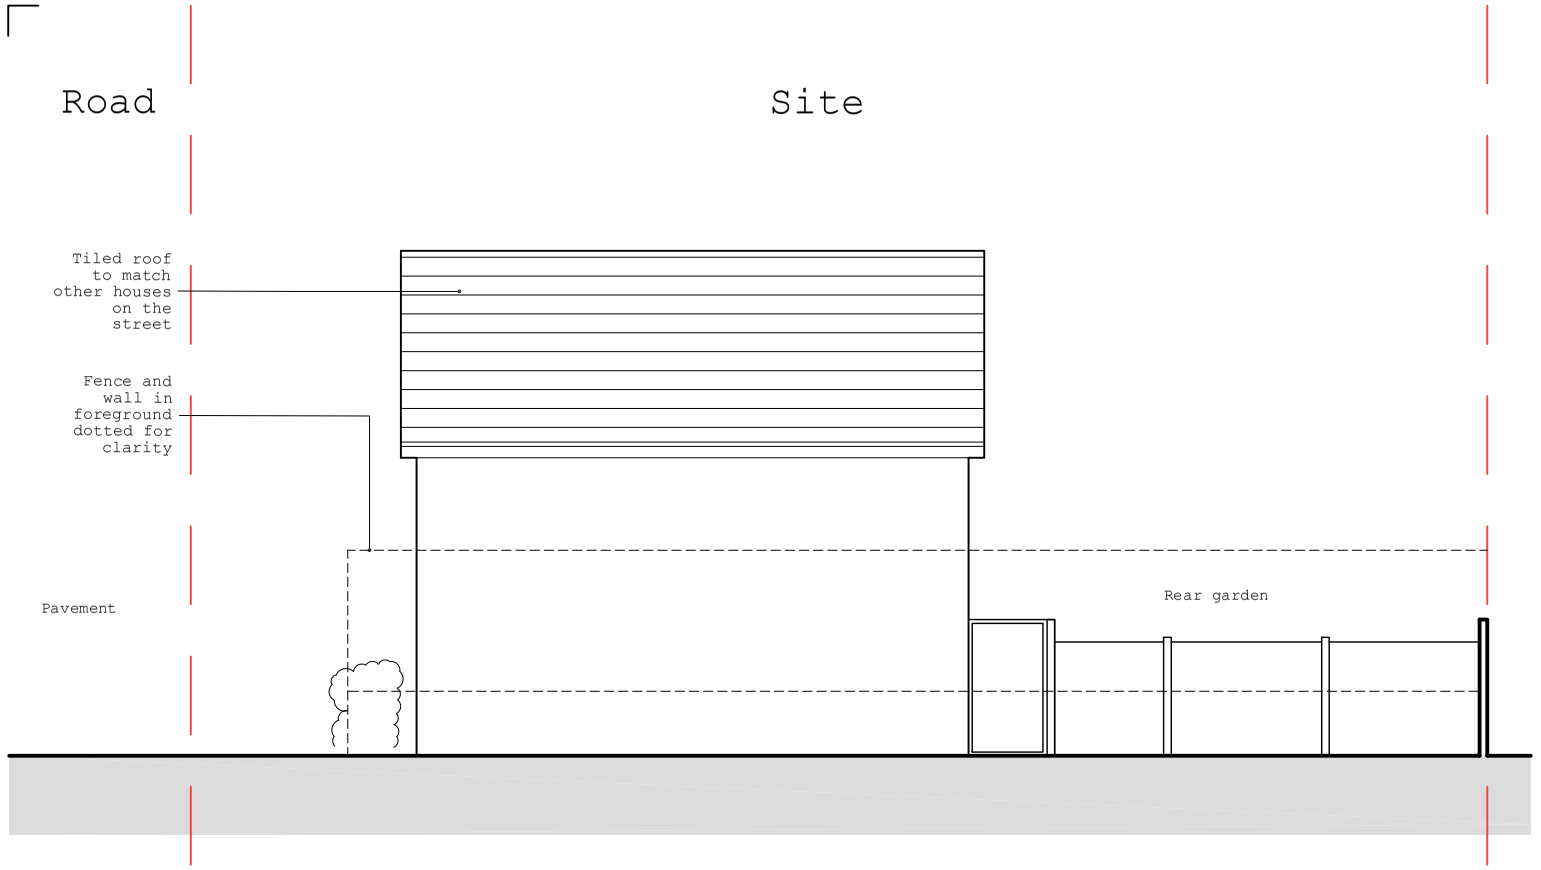

Side (north) elevation

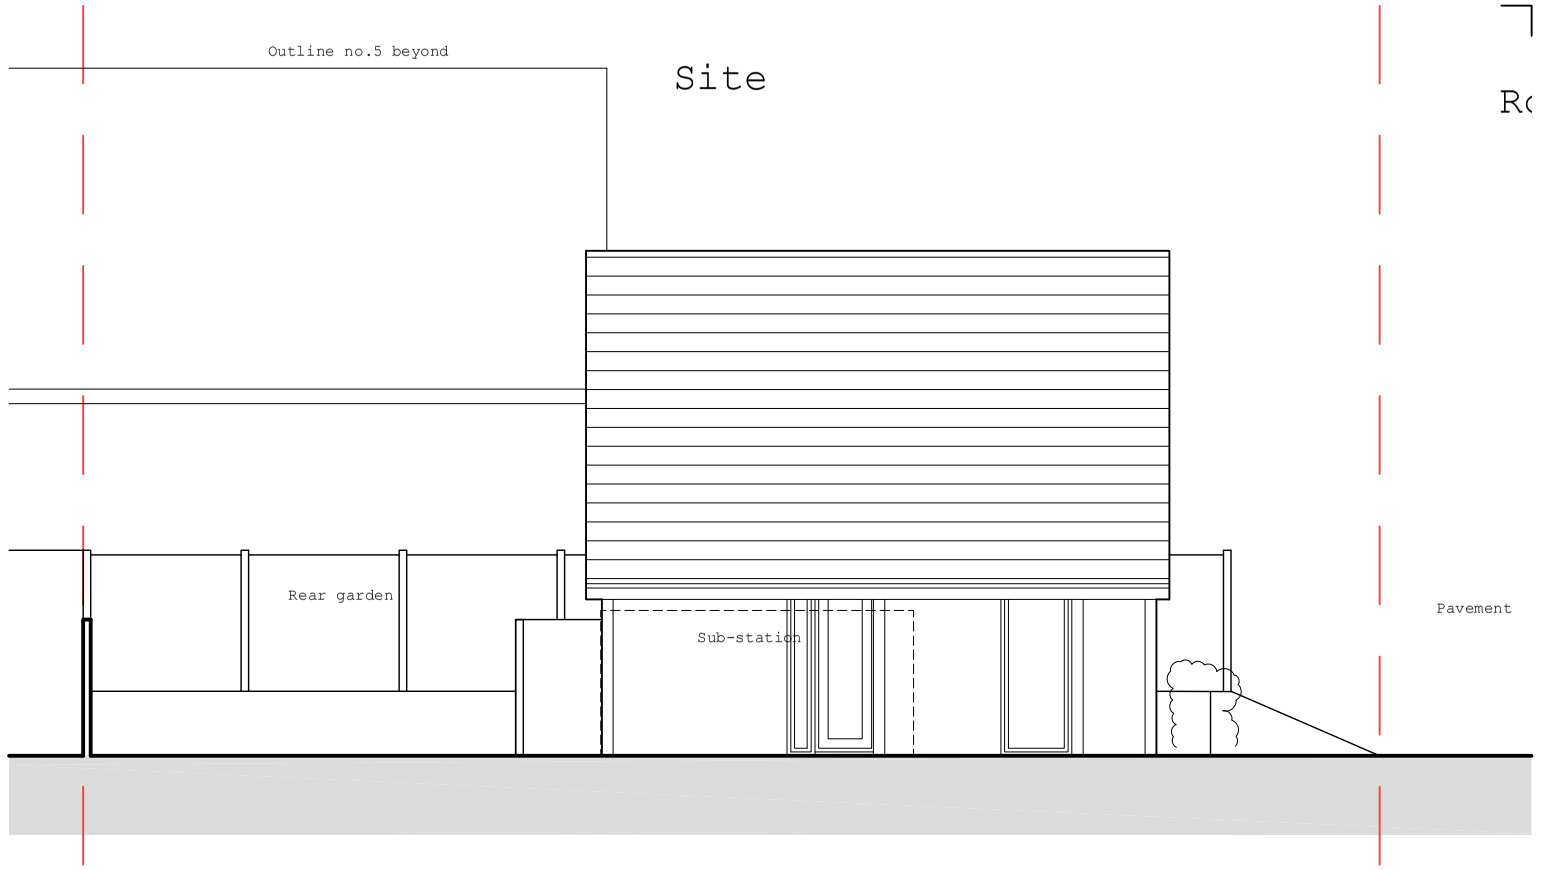

Side (south) elevation

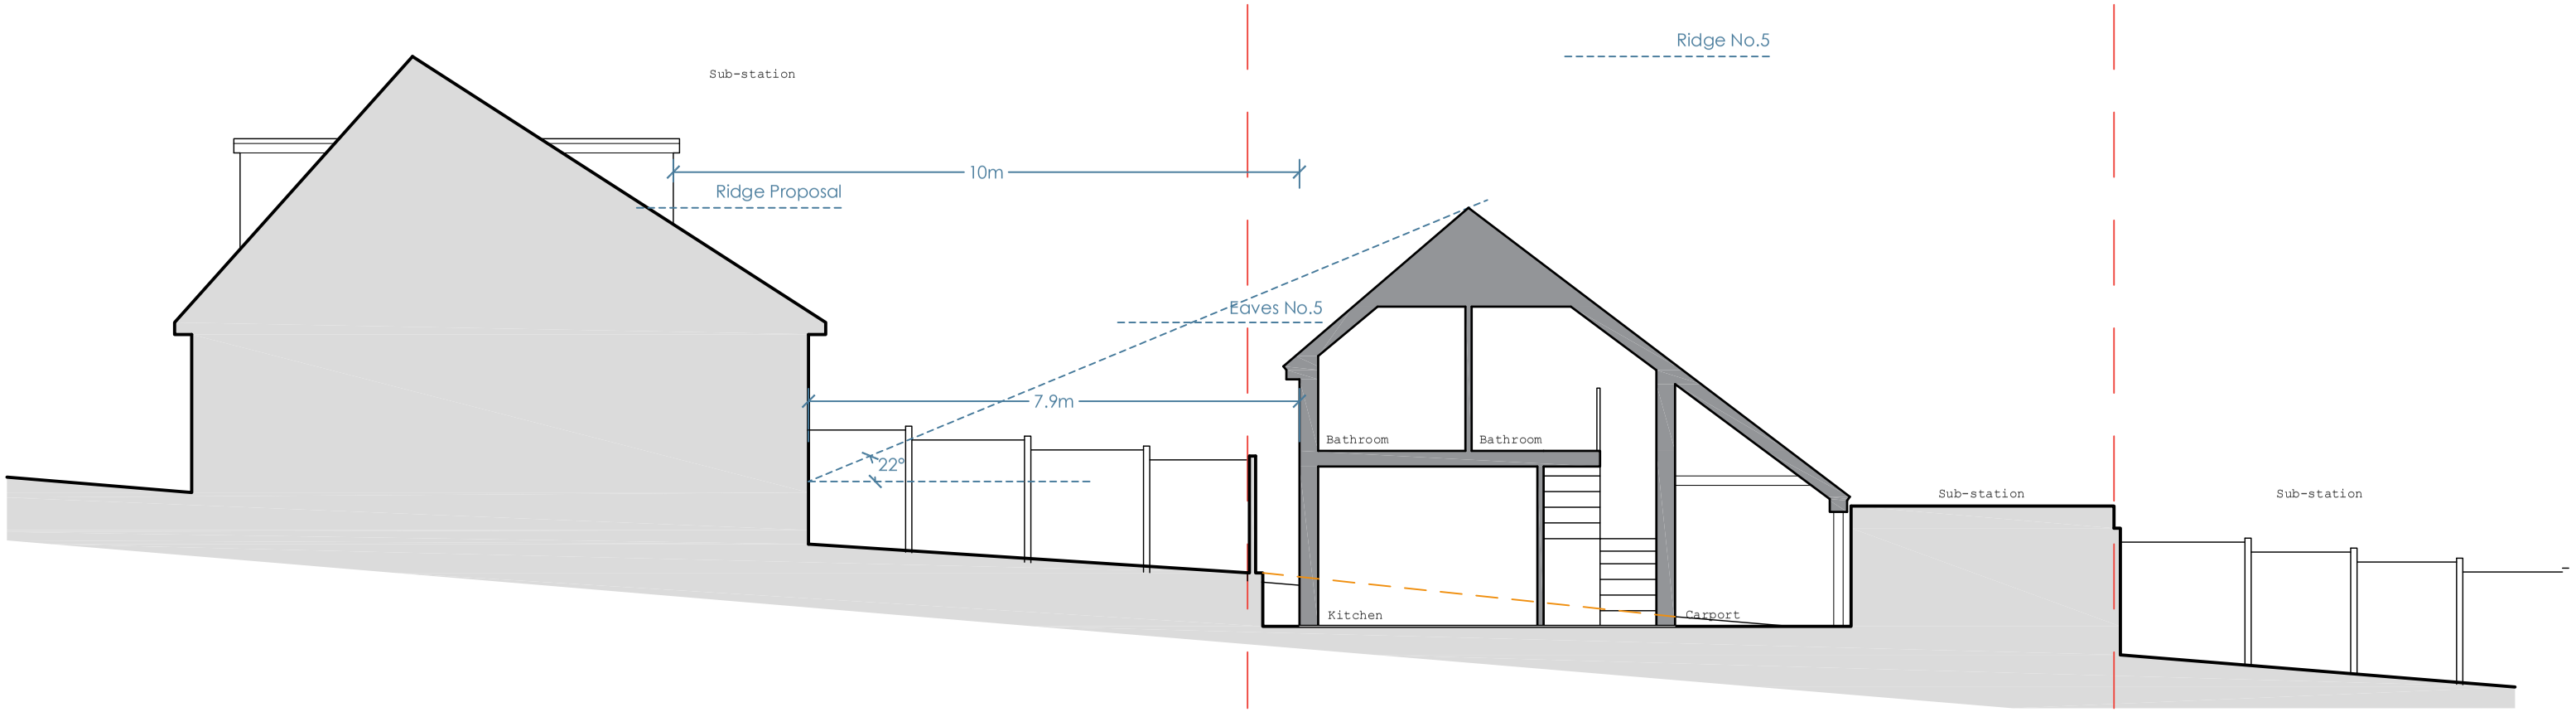

Section A-A

all drawings remain the copyright of colony and cannot be reproduced on whole or part without our approval

this drawing is for planning purposes only and not a construction issue

documents & drawings are not to be altered without the consent of colony

dimensional accuracy only applies to the written notation

drawings issued by colony are to be cross-referenced where necessary with other relevant consultants' information

if any contradiction is found in the drawing set, or if you are in any doubt, ask the architect

NOTES

colony

Collaborating with:

Salman Ali

Job: 1082

Drawing: 05-11

Revision: -

Project:
LRO 5 Stonehams Close, Tilehurst RG30 4HB

Drawing Name:
Proposed Elevations Sh 2
1:100 @ A3

Date: 03.25

Status: planning

Drawn By: HK

Checked By: EM

RIBA Chartered Practice

Colony Architects Ltd.
The Wine Store, Brewery Court, Theale, Reading, RG7 5AJ
+44 (0)118 380 0328
hello@colonyarchitects.com
colonyarchitects.com

1:100 | 01 02 03 04 05 06 07 08 09 10 11 12