


Location Plan

Site Address: 163, Upper Woodcote Road, Caversham, Reading, RG4 7JR

Date Produced: 08-May-2025

Scale: 1:1250 @A4

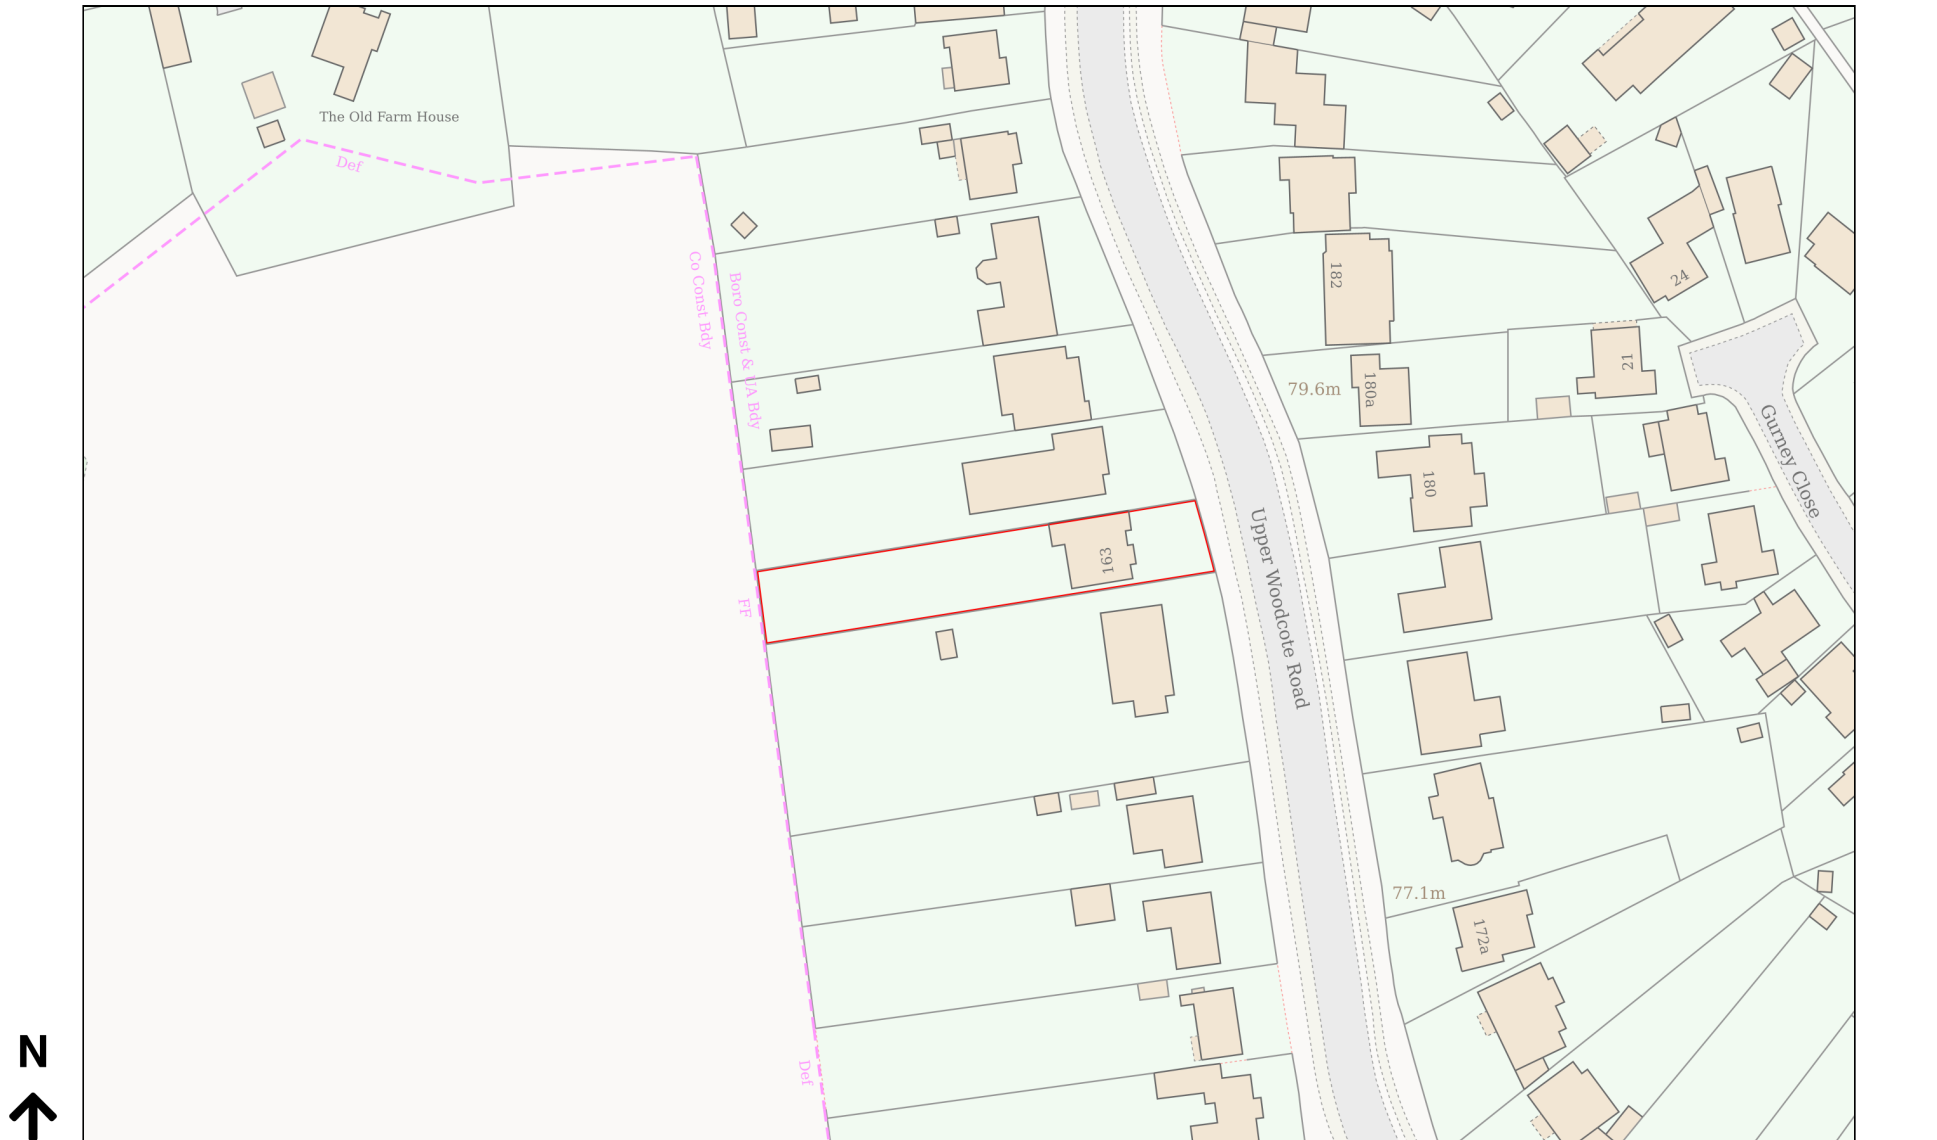

Planning Portal Reference: PP-14000855v1

0 50
Metres