DO NOT SCALE FROM THIS DRAWING, VERIFY ALL DIMENSIONS BEFORE SETTING OUT, COMMENCING WORK OR MAKING ANY SHOP DRAWINGS. REPORT ANY DISCREPANCIES TO SUPERVISING OFFICER IMMEDIATELY. COPYRIGHT ©

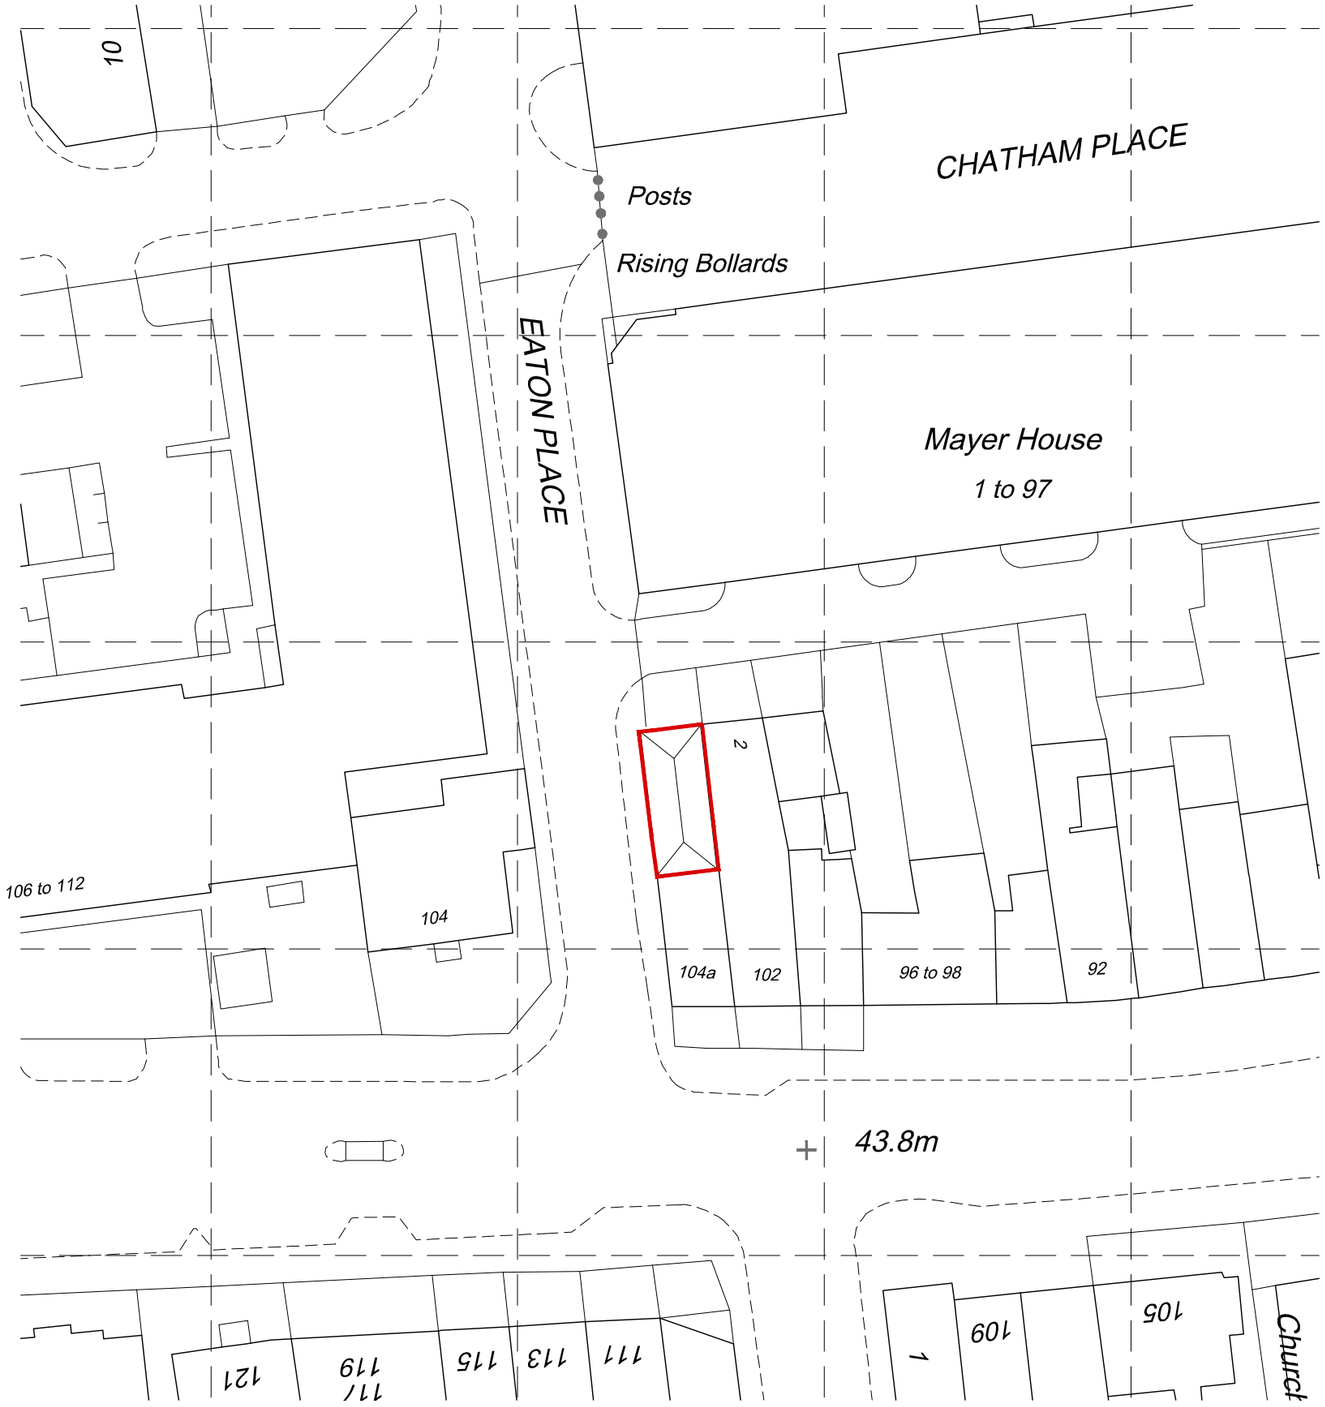

Site Plan 1:500 scale

Location Plan 1:1250 scale

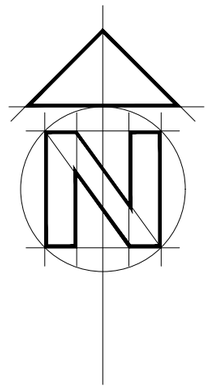

1:500 scale Bar
This Drawing has been produced for printing onto A3 size paper,

0m 2.5m 5m 10m 20m 40m

1:1250 scale Bar
This Drawing has been produced for printing onto A3 size paper,

0m 6.2m 12.5m 25m 50m 100m

Rev A - Addresses Updated - Nov 2021

BA

14 HORNBEAM CLOSE
BARKHAM
WOKINGHAM
BERKSHIRE
RG41 4UR

CLIENT Jim Townsend & Co

JOB 1a Eaton Place, Reading
Berkshire, RG1 7LP

DRG SITE & LOCATION PLANS

SCALE 1:1250/500 DRAWN P Bonney DATE June 2021

BA0175 | 14 | A