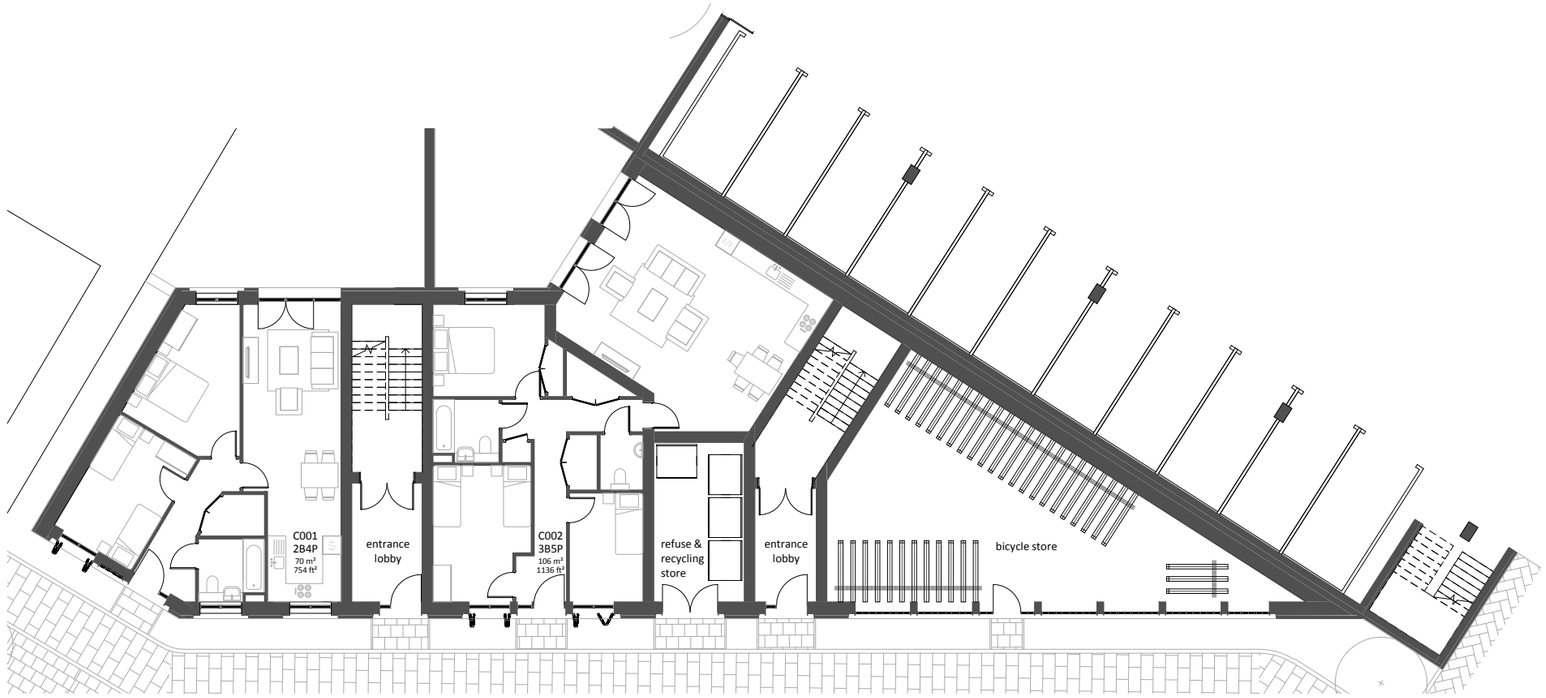


**1** Ground Floor Plan
1 : 100

**2** First to Second Floor Plan
1 : 100

NOTES
CONSULTANTS
- Refer to highways consultant's drawings for details
- Refer to landscape consultant's drawings for details
- Landscaping layout is indicative only

AREAS
- Refer to area schedule

N

© Copyright Reserved. ColladoCollins Partners LLP

| Rev | Notes | Date | By | Auth |
|---|---|---|---|---|
| P | Planning Application | 28/03/19 | | |

0m 2m 4m 6m 8m 10m

VISUAL SCALE 1:100 @ A1

ColladoCollins Architects

17-19 Foley Street
London W1W 6DW
T 020 7580 3490
F 020 7580 2917
info@colladocollins.com
www.colladocollins.com

Date: 28/03/19
Drawn By: AC
Checked by: LK
Scale @ A1: 1 : 100
Scale @ A3: 1 : 200
CAD File No:

Danescroft (KDPM) LLP
Gas Holder, Reading
Proposed Plans - Block C

PLANNING
16035 P1-300

Revision