




NOTES


CONSULTANTS
- Refer to highways consultant's drawings for details
- Refer to landscape consultant's drawings for details
- Landscaping layout is indicative only

AREAS
- Refer to area schedule

© Copyright Reserved. ColladoCollins Partners LLP

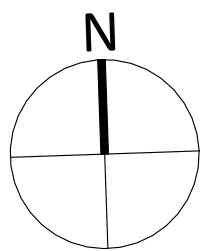

Rev	Notes	Date	By	Auth
P	Planning Application	28/03/19		
P1	General update to Build Regs Part B Changes	20/02/24	TC	TC
P2	General Update to BS99991	10/04/25	TC	TC

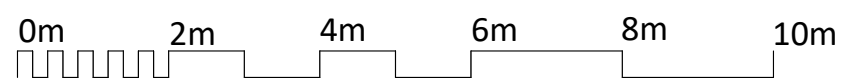

VISUAL SCALE 1:100 @ A1

ColladoCollins Architects

17-19 Foley Street
London W1W 6DW
T 020 7580 3490
F 020 7580 2917
info@colladocollins.com
www.colladocollins.com

Date: 28/03/19
Drawn By: AC
Checked by: LK
Scale @ A1: 1 : 100
Scale @ A3: 1 : 200
CAD File No:

Danescroft (KDPM) LLP
Gas Holder, Reading
Proposed Plan - Block B
Third Floor
PLANNING
16035

P1-203

P2
Revision