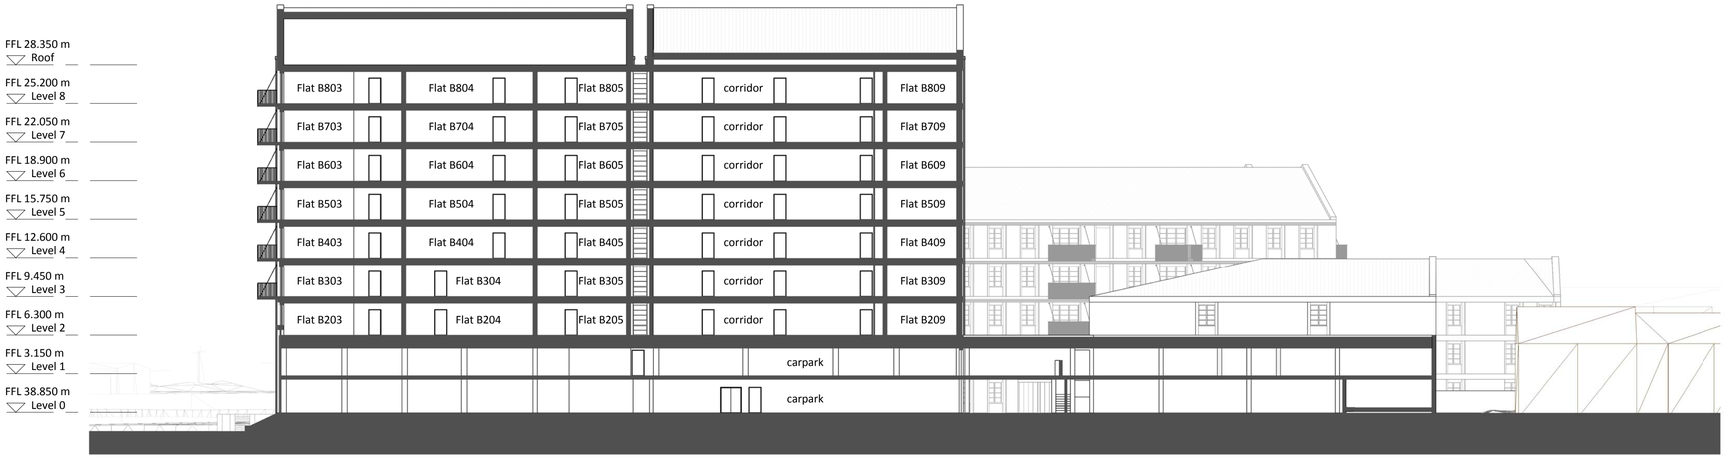

1 Proposed section
1 : 250

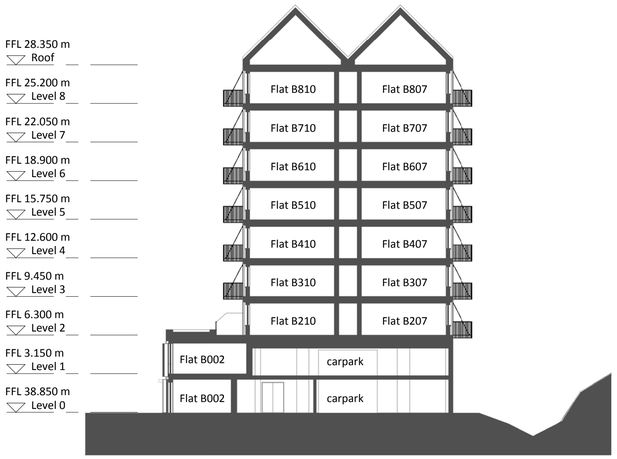

2 Proposed section
1 : 250

3 Proposed section
1 : 250

NOTES
CONSULTANTS
- Refer to highways consultant's drawings for details
- Refer to landscape consultant's drawings for details
- Landscaping layout is indicative only

AREAS
- Refer to area schedule

© Copyright Reserved. ColladoCollins Partners LLP

Rev	Notes	Date	By	Auth
P	Planning Application	28/03/19		
PA	Additional Information	08/05/19	LK	RC

0m 5m 10m 15m 20m 25m

VISUAL SCALE 1:250 @ A1

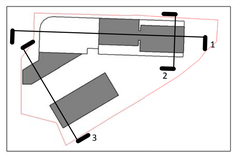

ColladoCollins Architects

17-19 Foley Street
London W1W 6DW
T 020 7580 3490
F 020 7580 2917
info@colladocollins.com
www.colladocollins.com

Date: 28/03/19
Drawn By: AC
Checked by: LK
Scale @ A1: As indicated
Scale @ A3: 1 : 500
CAD File No:

Danescroft (KDPM) LLP
Gas Holder, Reading
Proposed Sections

PLANNING
16035 P2-201

PA
Revision