
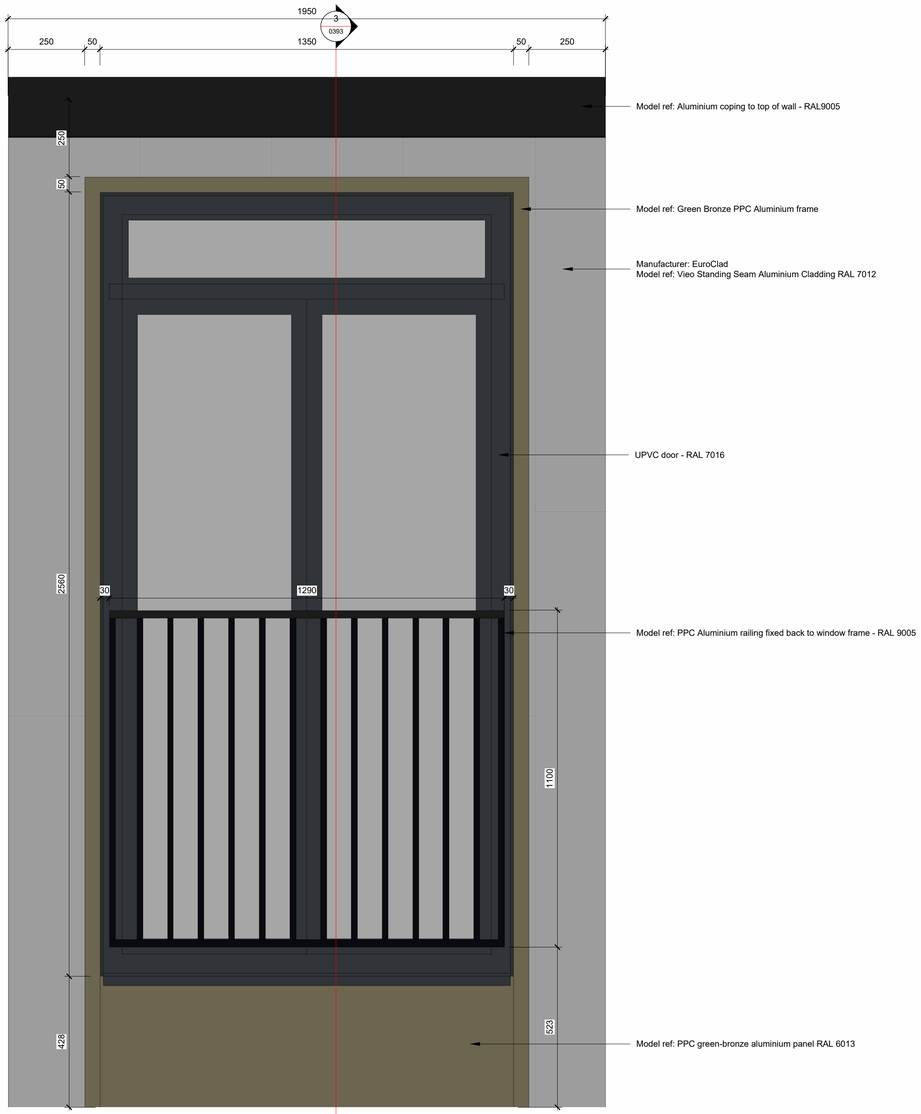


1 Elevation - Colour

1 : 10

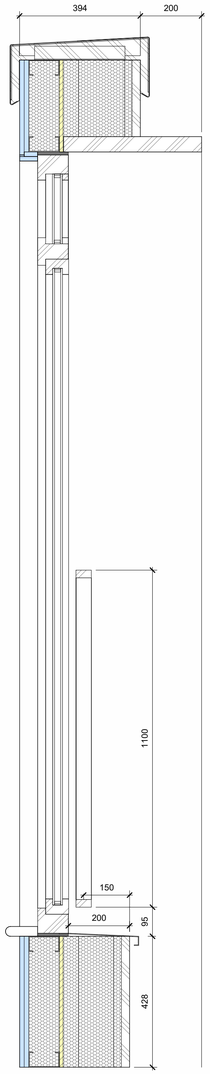


3 Typical Section

1 : 10



5 3D View

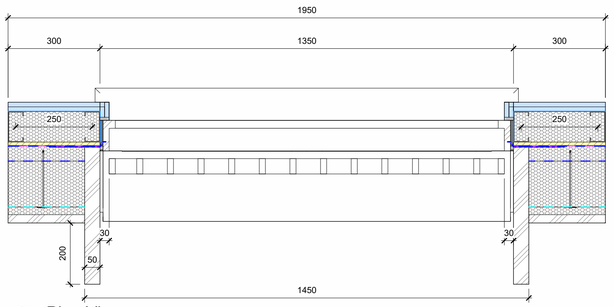

4 Plan View

1 : 10




2 VMU LOCATION

1 : 200

CDM 2015 Health & Safety Information

This information relates only to 'Significant Hazards' identified on this drawing and is to be read in conjunction with the Designer's Risk Assessment Register.

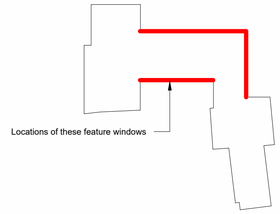

Key Plan

1 : 1000

DRAWING PREPARED FOR CONDITION 4
1:10 DETAIL DRAWING ONLY

Rev	Date	Revision Details	Dr	Ch
P08	18/04/25	Frame size adjusted	TC	TC
P07	24/02/25	Issued for planning - UPVC note added	TC	TC
P06	04/07/24	Updated inline with LPA comments	TC	TC
P05	07/12/23	Updated for planning	TC	TC
P04	06/12/23	Updated for planning	RC	TC
P03	27.11.23	Louvre added to window	RC	TC
P02	23/11/23	Issued for planning	TC	TC
P01	17/11/23	first issue	RC	TC

Client's Name: Paramount

Job Title: Market Place Reading

Drawing Title: VMU 10_5 & 6th Floor_Feature Windows

Scale: 100 0 100 200 300 400 500 mm — Scale 1:10 @A1

Drawn	Checked	Date
RC	TC	16/11/23

Job No	Origin	Vol	Level	Type	Role	Number	Status	Rev
W0821	WW	ZZ	XX	DR	A	0393	S0	P08

Status: PLANNING

Bristol: Westworks, Beacon Tower, Colston Street, Bristol, BS1 4XE
T 0117 214 1101 E bristol@ecewestworks.com
Sussex: 64 - 68 Brighton Road, Worthing, West Sussex, BN11 2EN
T 01903 248777 E sussex@ecearchitecture.com
London: 76 Great Suffolk Street, London SE1 0BL
T 020 7928 2773 E london@ecearchitecture.com
WESTWORKS
www.ecewestworks.com

CAD Plot Date:18/04/2025 08:56:55

© ECE Westworks Limited. No dimensions to be scaled from drawing except for the purposes of Planning Applications. The contractor should check all dimensions on site. It is the contractors responsibility to ensure compliance with Building Regulations.