



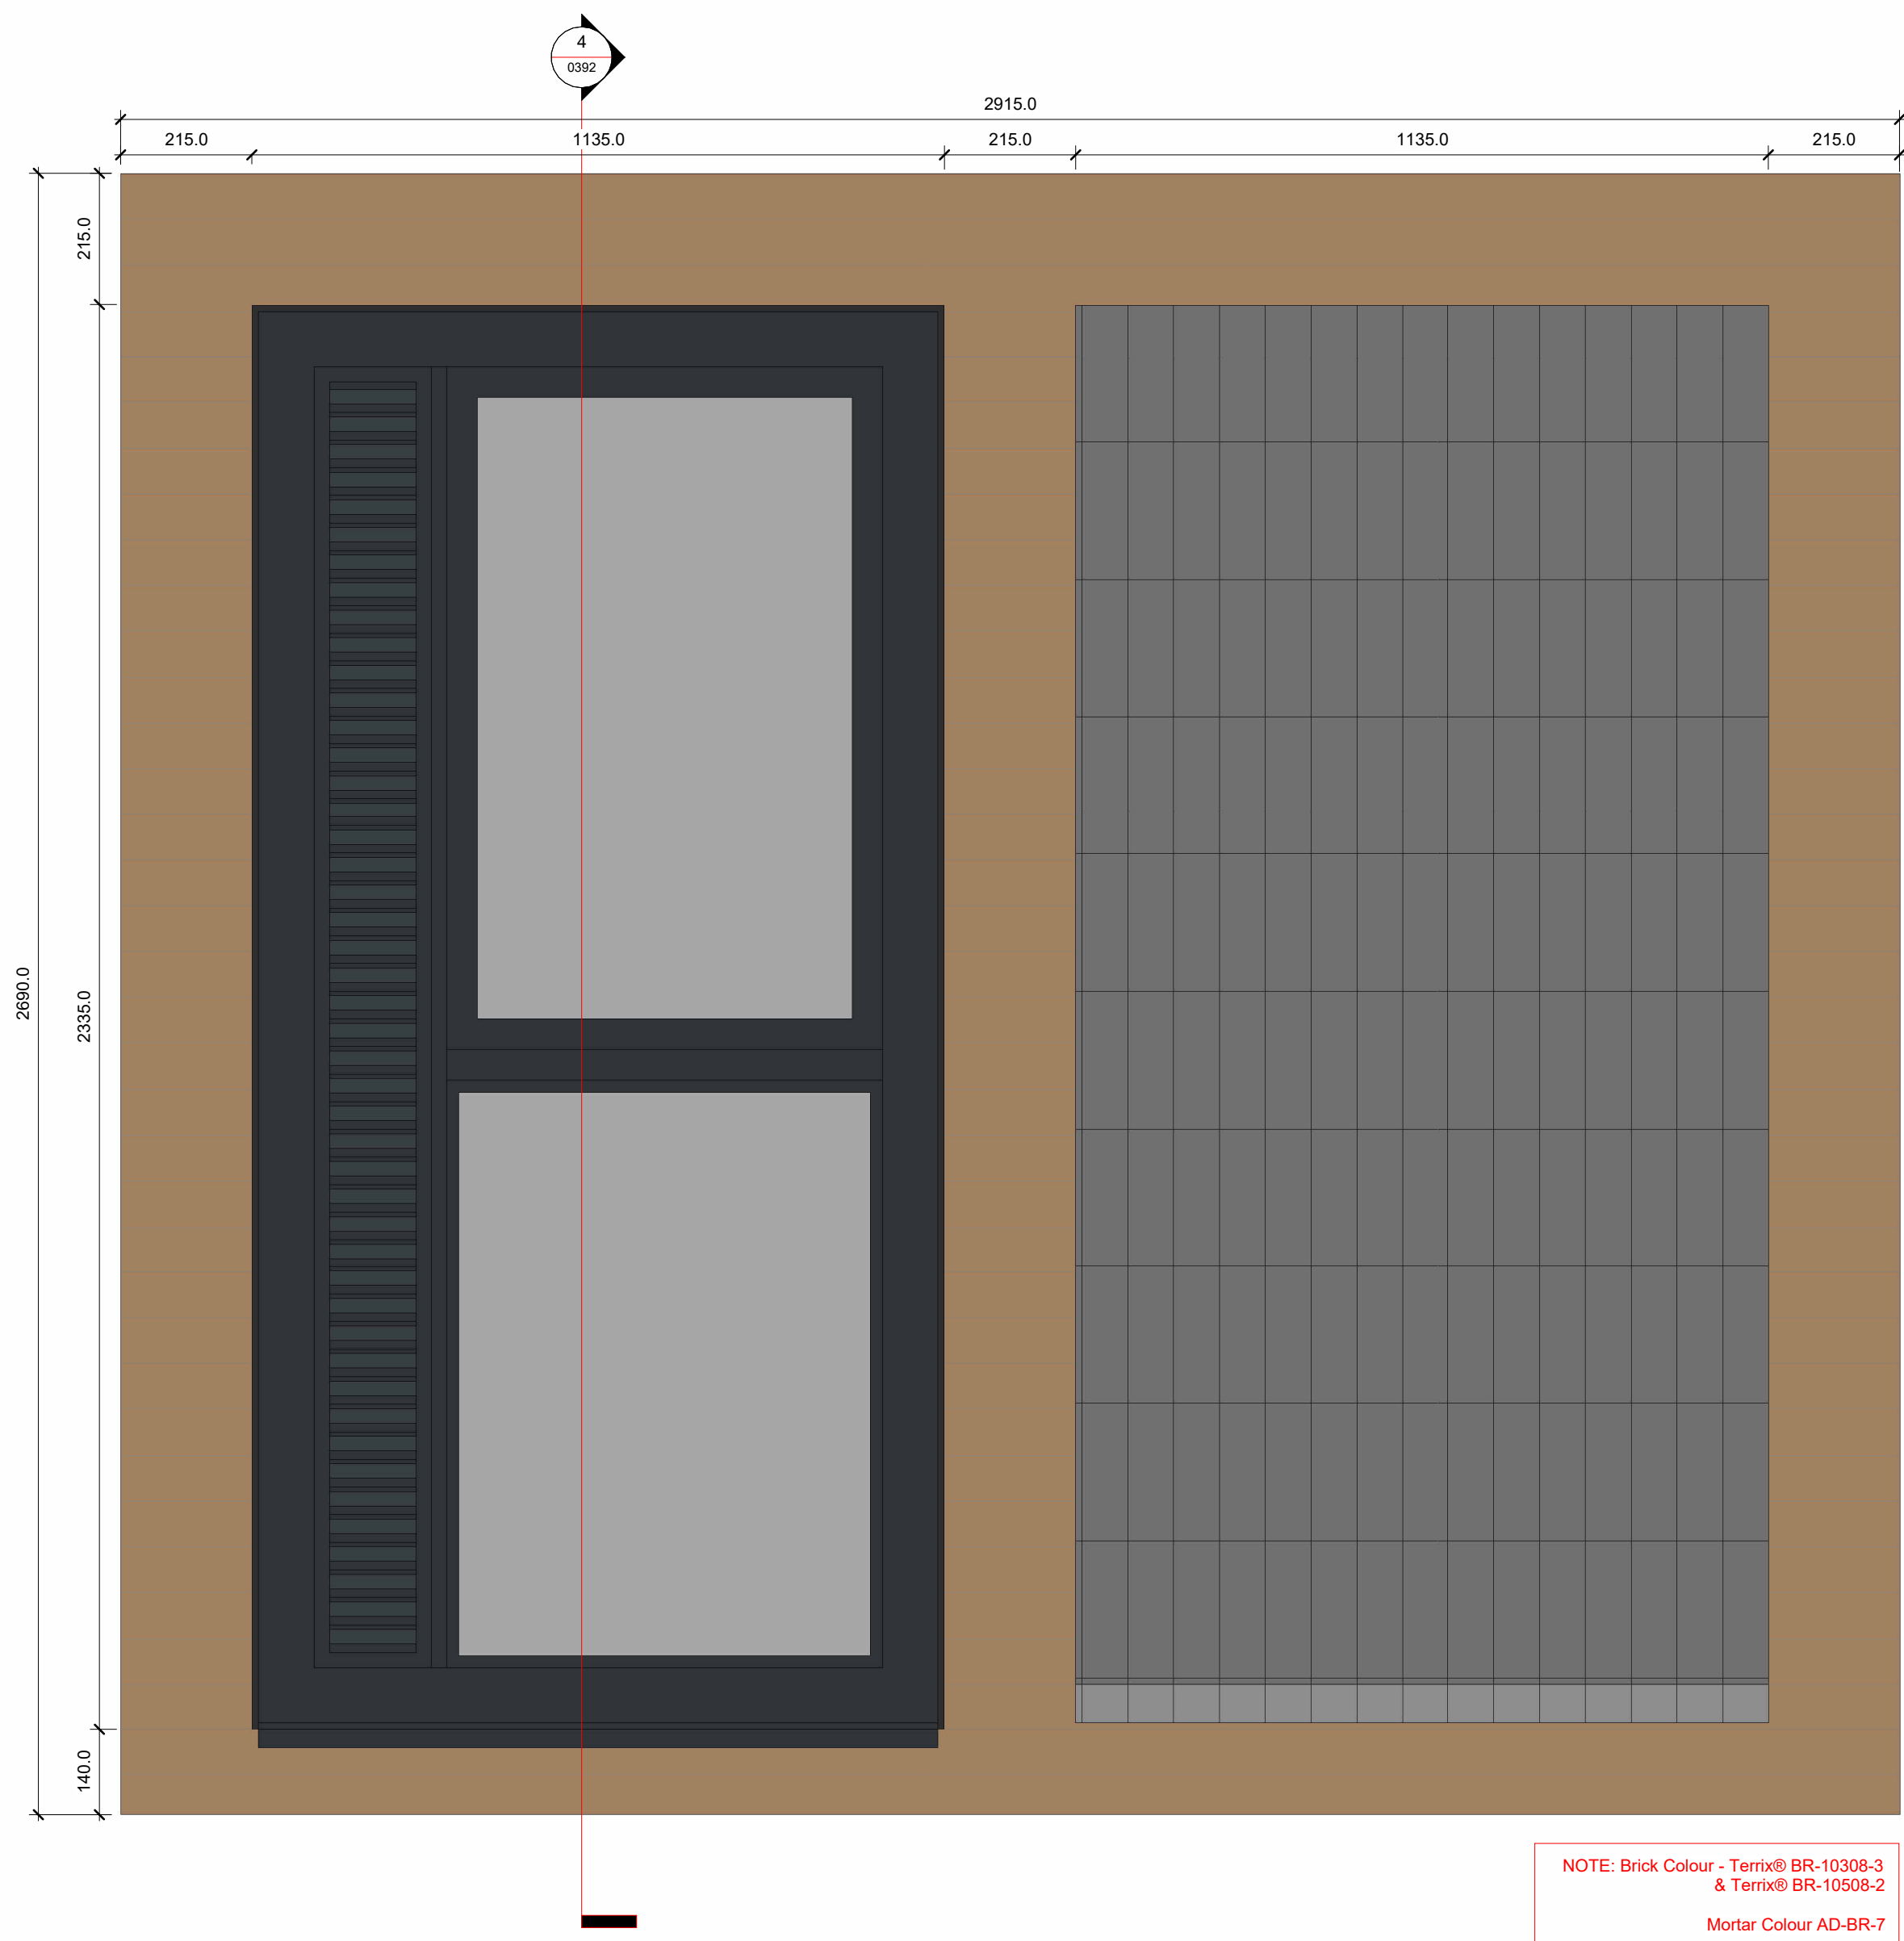

1 Elevation - Colour

1 : 10

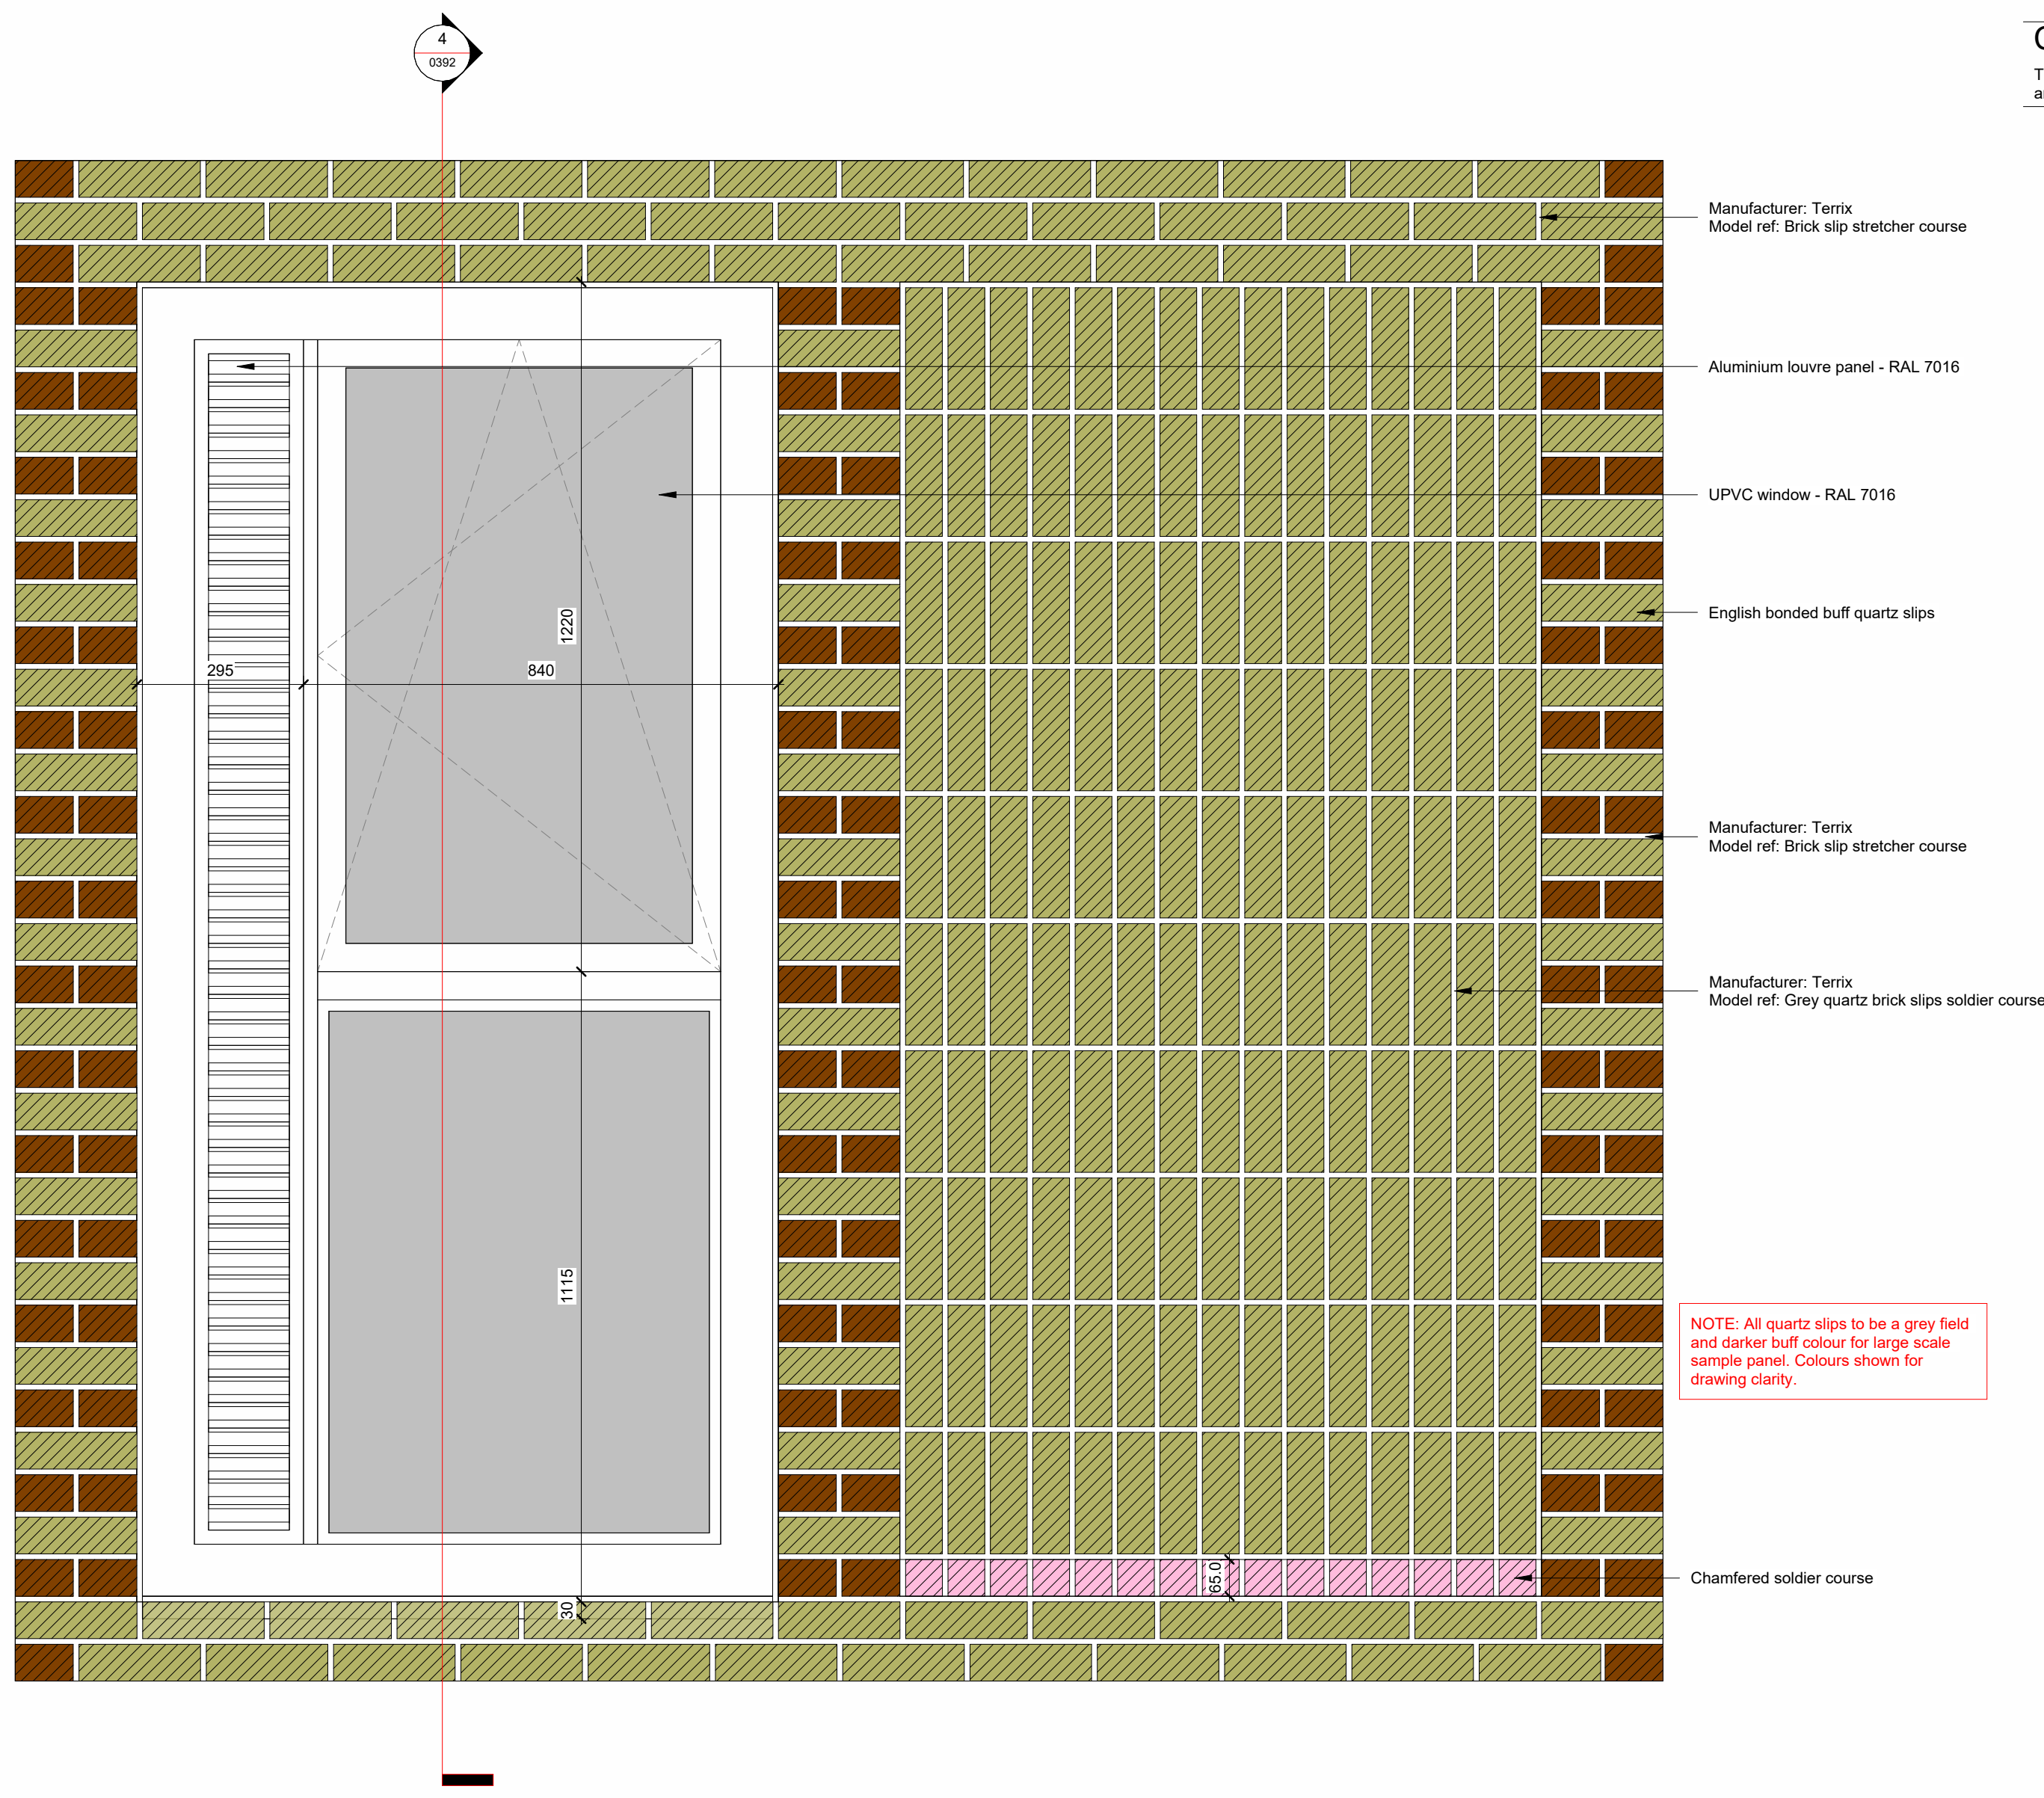


2 Elevation - Setting Out

1 : 10


CDM 2015 Health & Safety Information

This information relates only to 'Significant Hazards' identified on this drawing and is to be read in conjunction with the Designer's Risk Assessment Register.

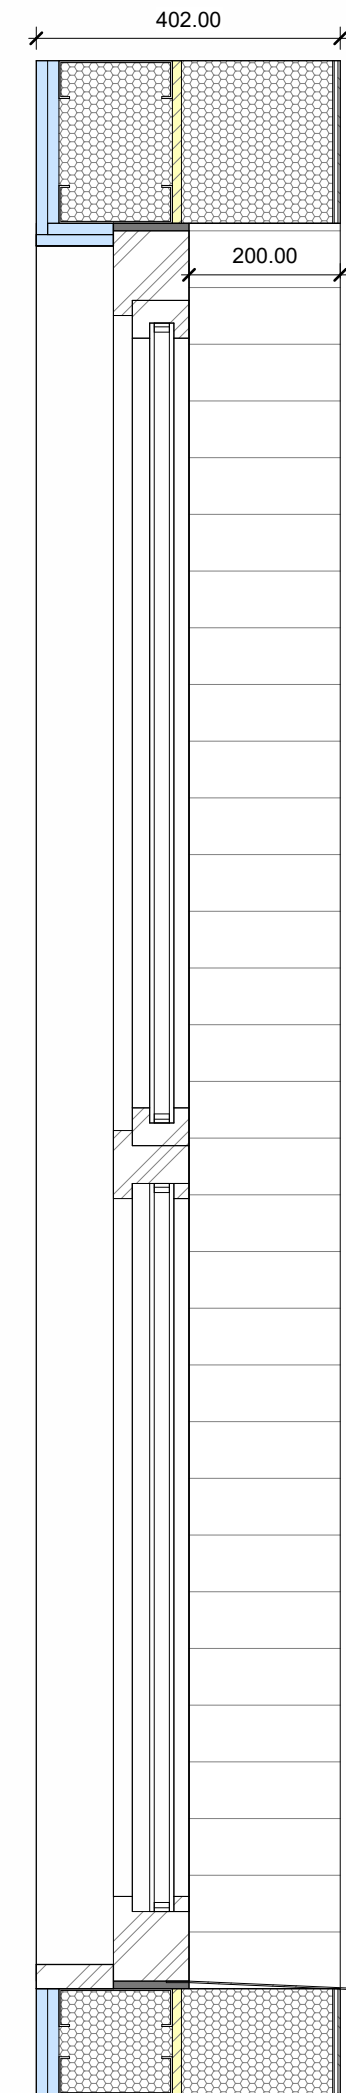


4 Typical Section

1 : 10

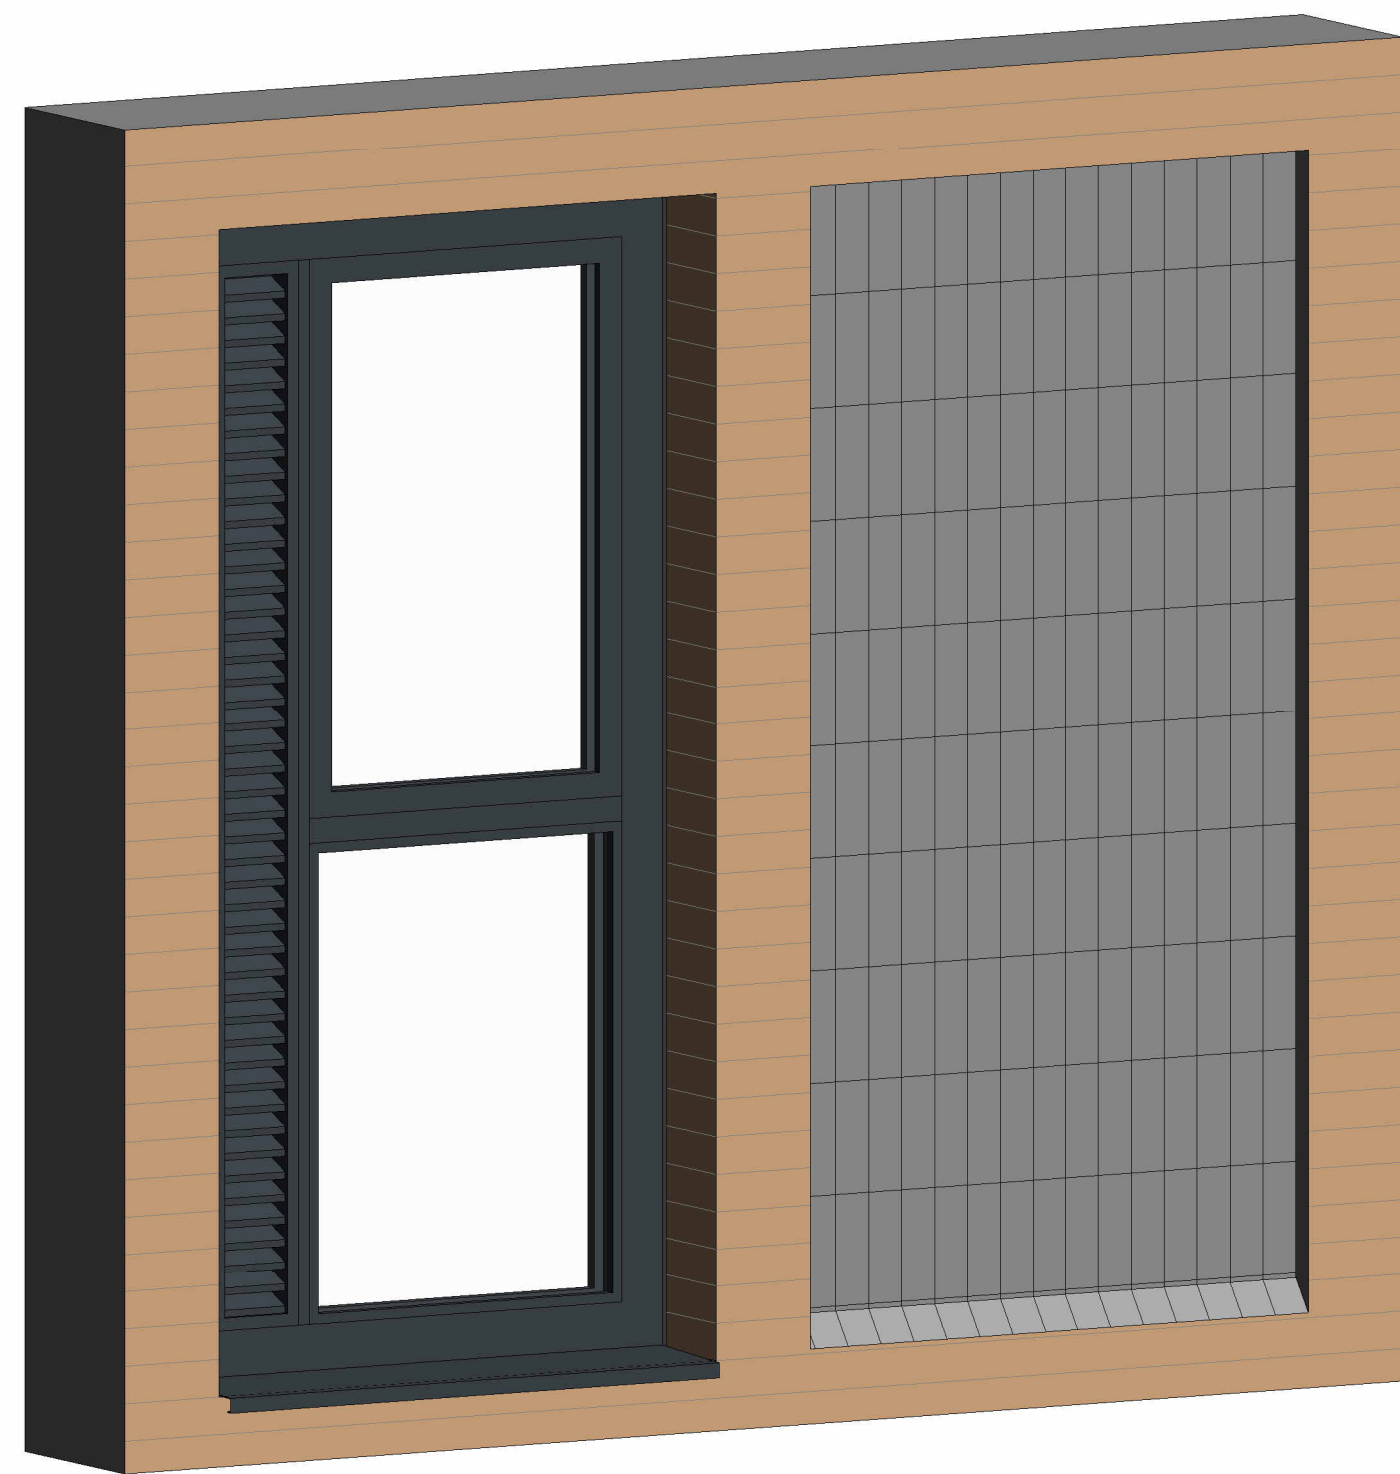

5 3D View- Not to scale

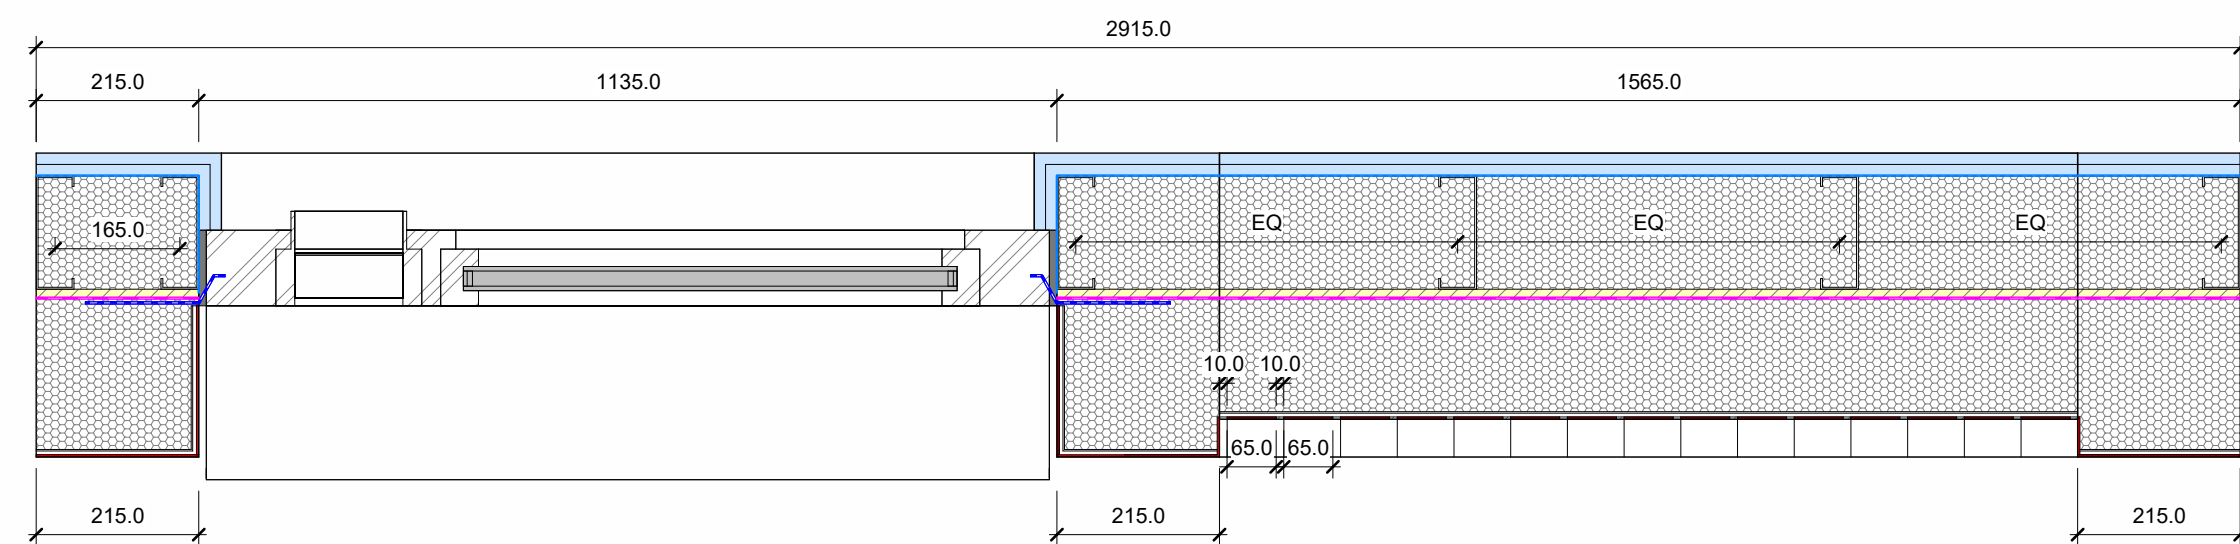

3 Plan View

1 : 10

Client's Name
Paramount

Job Title
Market Place Reading

Drawing Title
VMU 9_Abbey Square - Central Block

Scale
100 0 100 200 300 400 500
Scale 1:10 @A1 mm

Drawn
RC

Checked
TC

Date
15/11/12

Job No	Origin	Vol	Level	Type	Role	Number	Status	Rev
W0821	WW	ZZ	XX	DR	A	0392	S0	P07

Status

PLANNING

P07	18/04/25	Frame size adjusted	TC	TC
P06	24/02/25	Issued for planning - UPVC note added	TC	TC
P05	04/07/24	Updated inline with LPA comments	TC	TC
P04	07/12/23	Updated for planning	TC	TC
P03	06/12/23	Updated for planning	RC	TC
P02	23/11/23	Issued for planning	TC	TC
P01	17/11/23	first issue	RC	TC

Rev	Date	Revision Details	Dr	Ch
-----	------	------------------	----	----



Bristol: Westworks, Beacon Tower,
Colston Street, Bristol, BS1 4XE
T 0117 214 1101 E bristol@ecwestworks.com

Sussex: 64 - 68 Brighton Road, Worthing,
West Sussex, BN11 2EN
T 01903 248777 E sussex@ecarchitecture.com

London: 76 Great Suffolk Street,
London SE1 0BL
T 020 7928 2773 E london@ecarchitecture.com

WESTWORKS

www.ecwestworks.com

CAD Plot Date:18/04/2025 08:56:03