
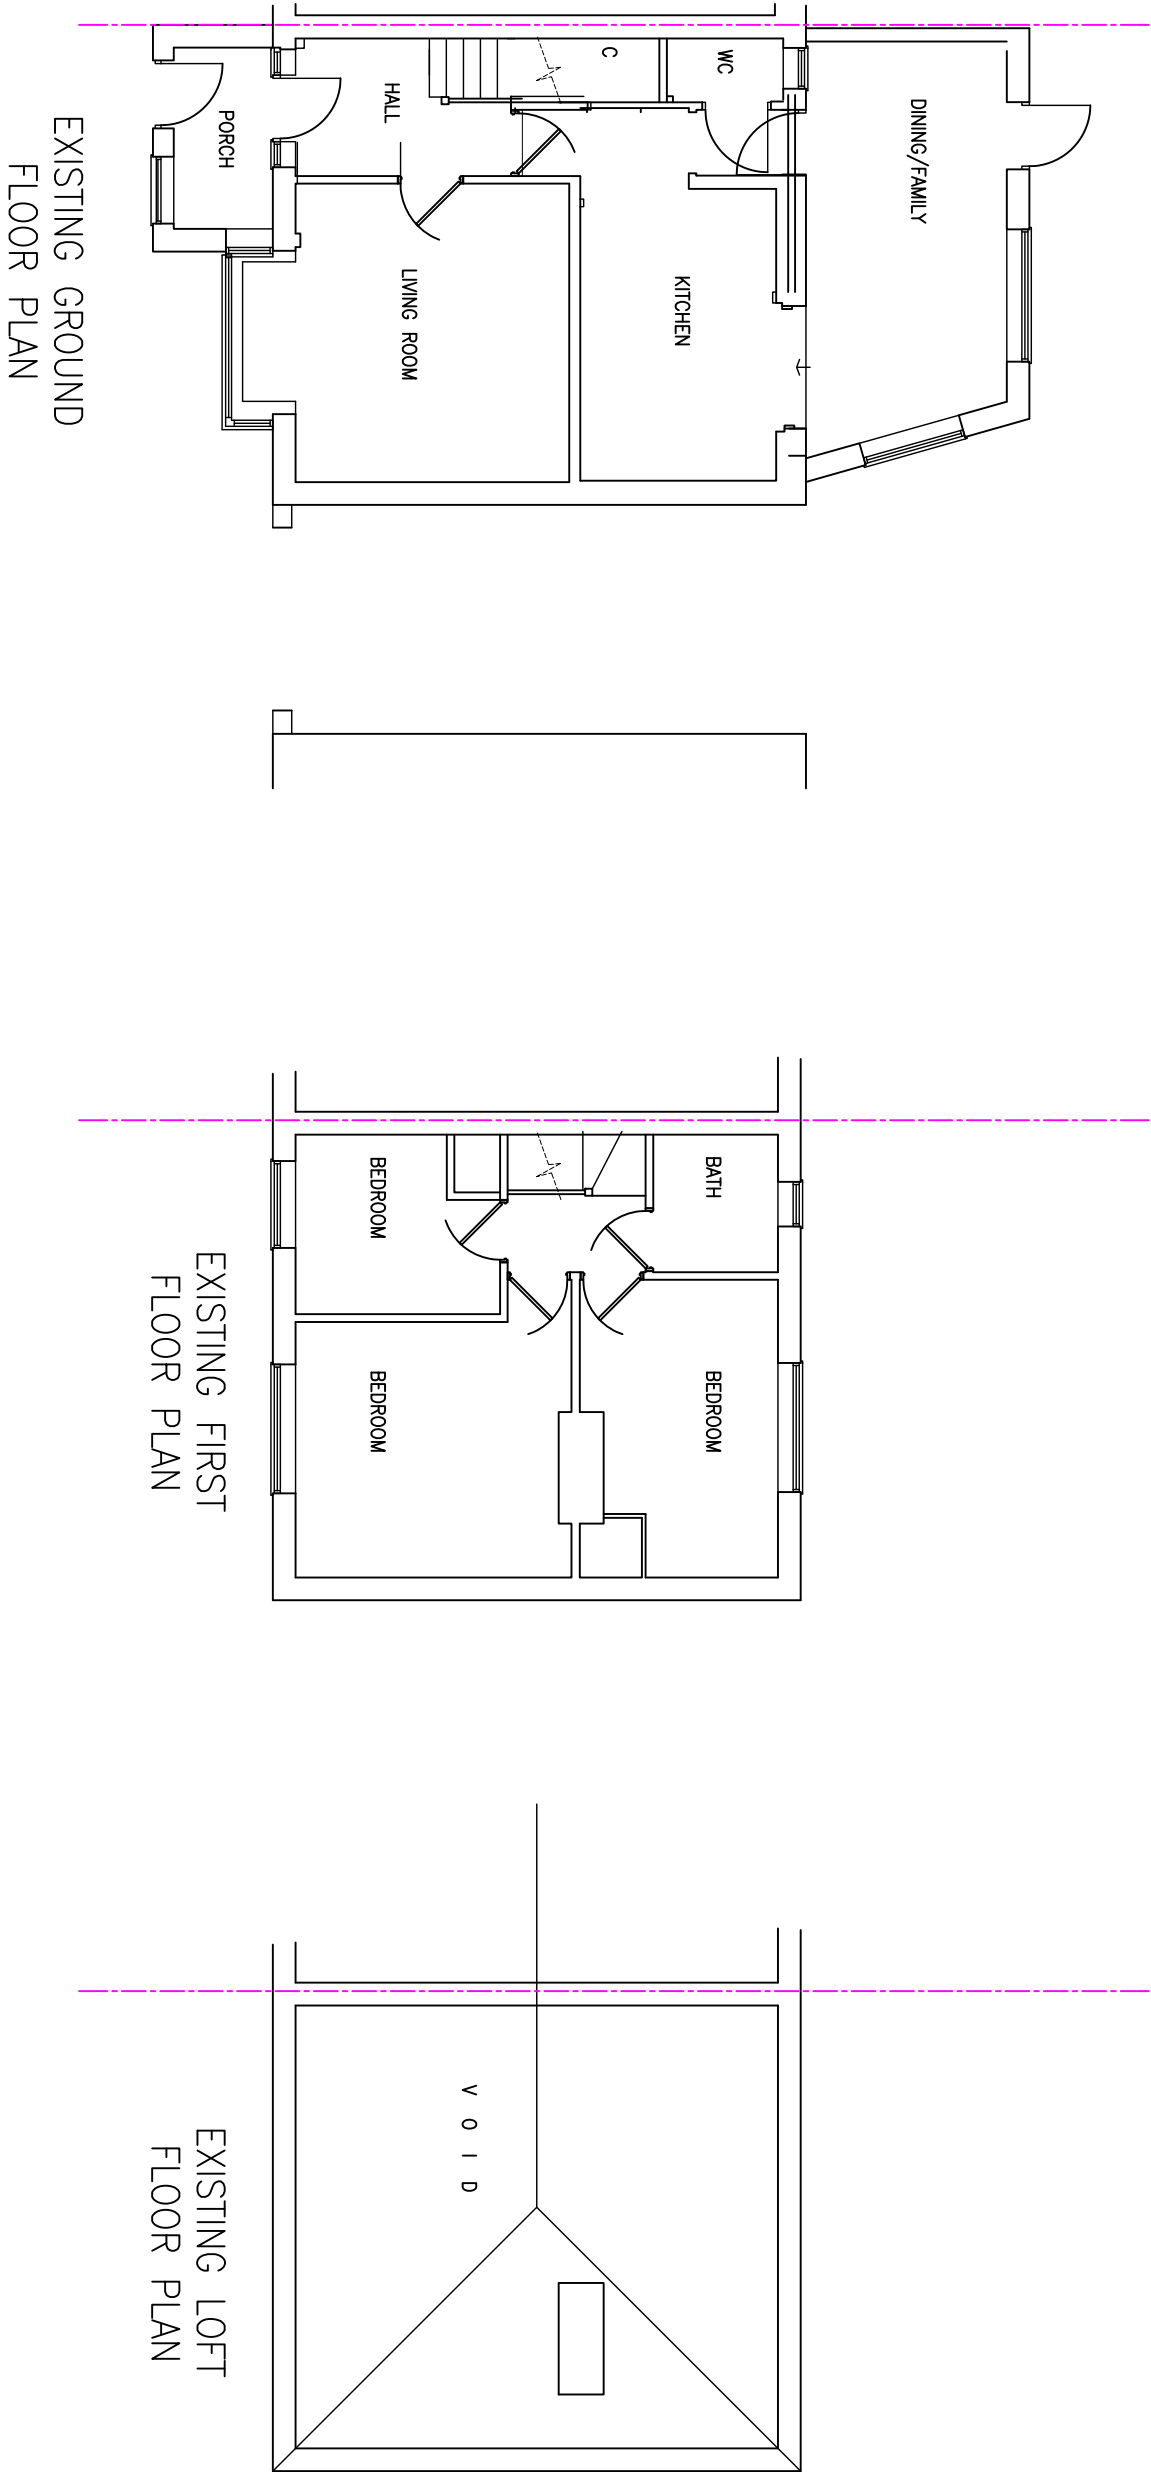


RAMMURTI DESIGN LTD
ARCHITECTURAL & PLANNING SERVICES
268 TILGHURST ROAD, READING RG30 2NE
TEL/FAX: 01189510628 MOB: 07799883574

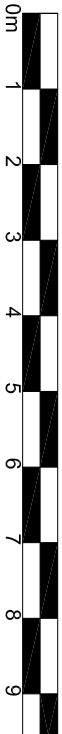

Proposed loft conversion with hip to gable extension and new rear dormers to existing house at 44 Tavistock Road, Reading
for Mr Raj Dhaliwal

EXISTING FLOOR PLANS
Scale: 1/100
Date: October 2024
TR44:002 Rev -