




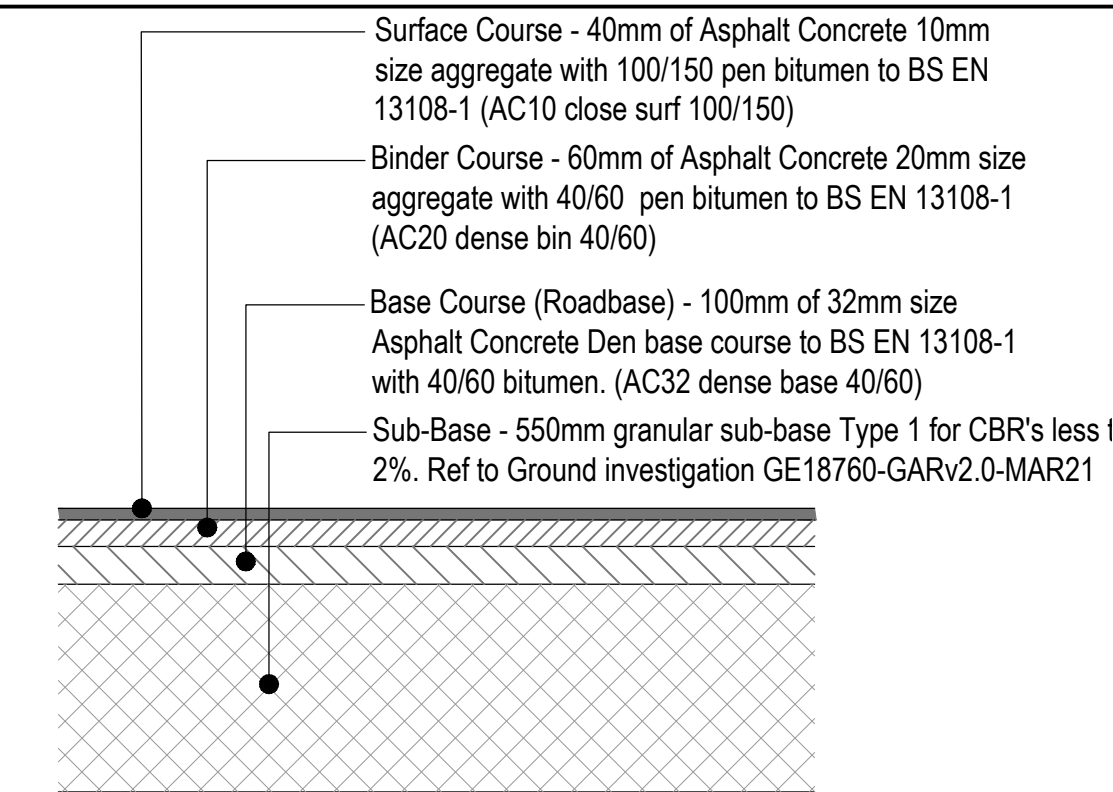


Impermeable Tarmac Road Construction

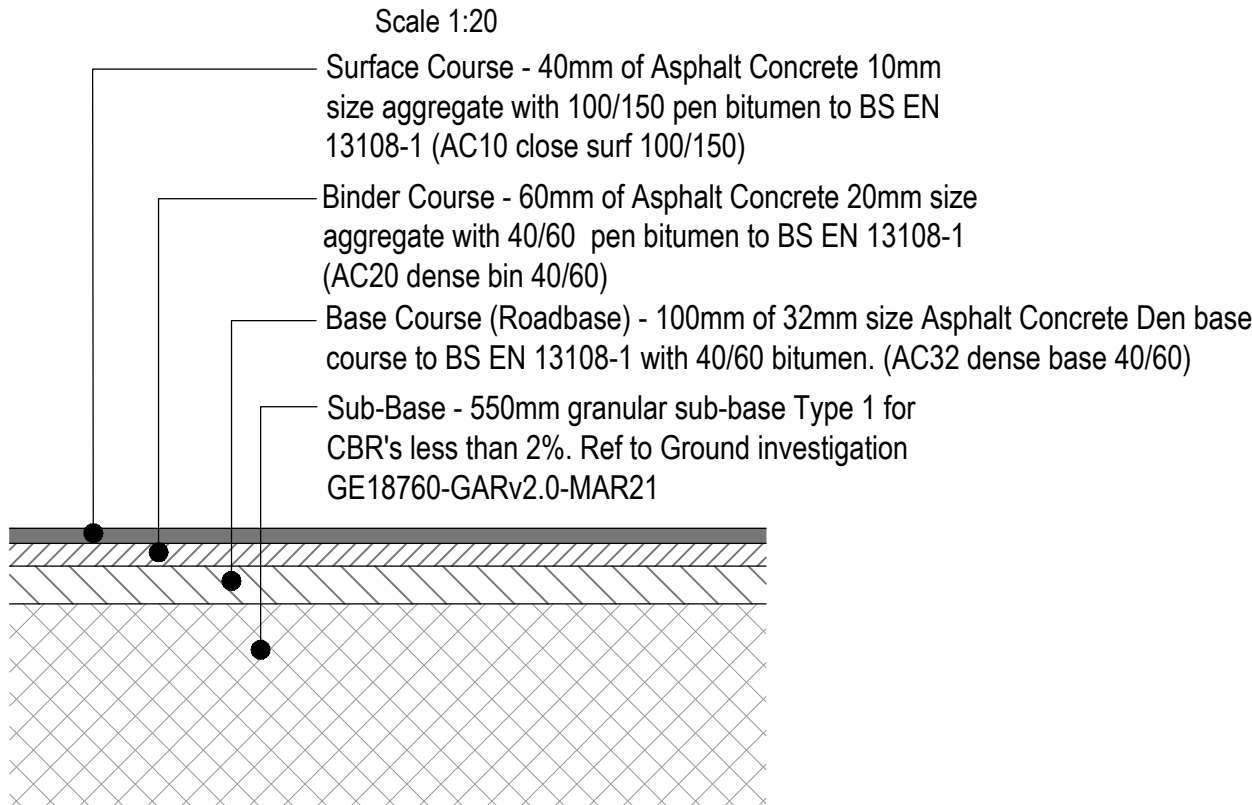



Impermeable Tarmac Car Park Construction

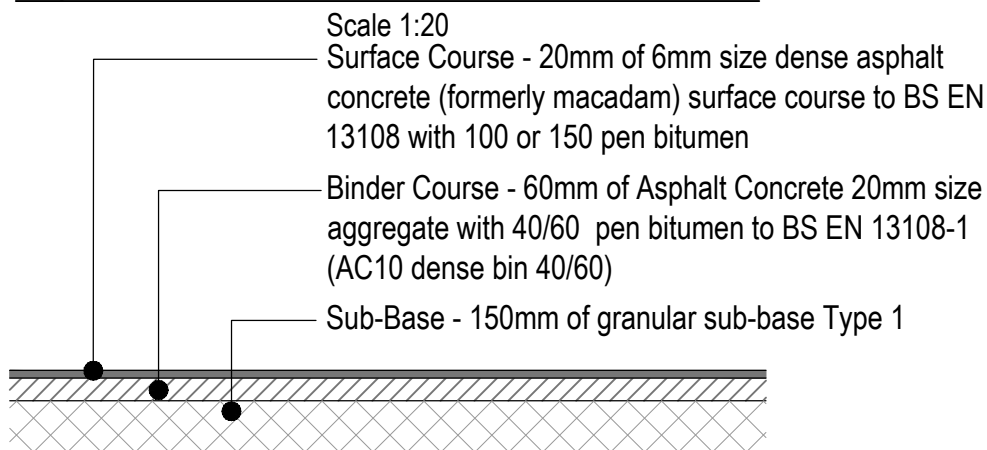


Impermeable Tarmac Footpath Construction Detail

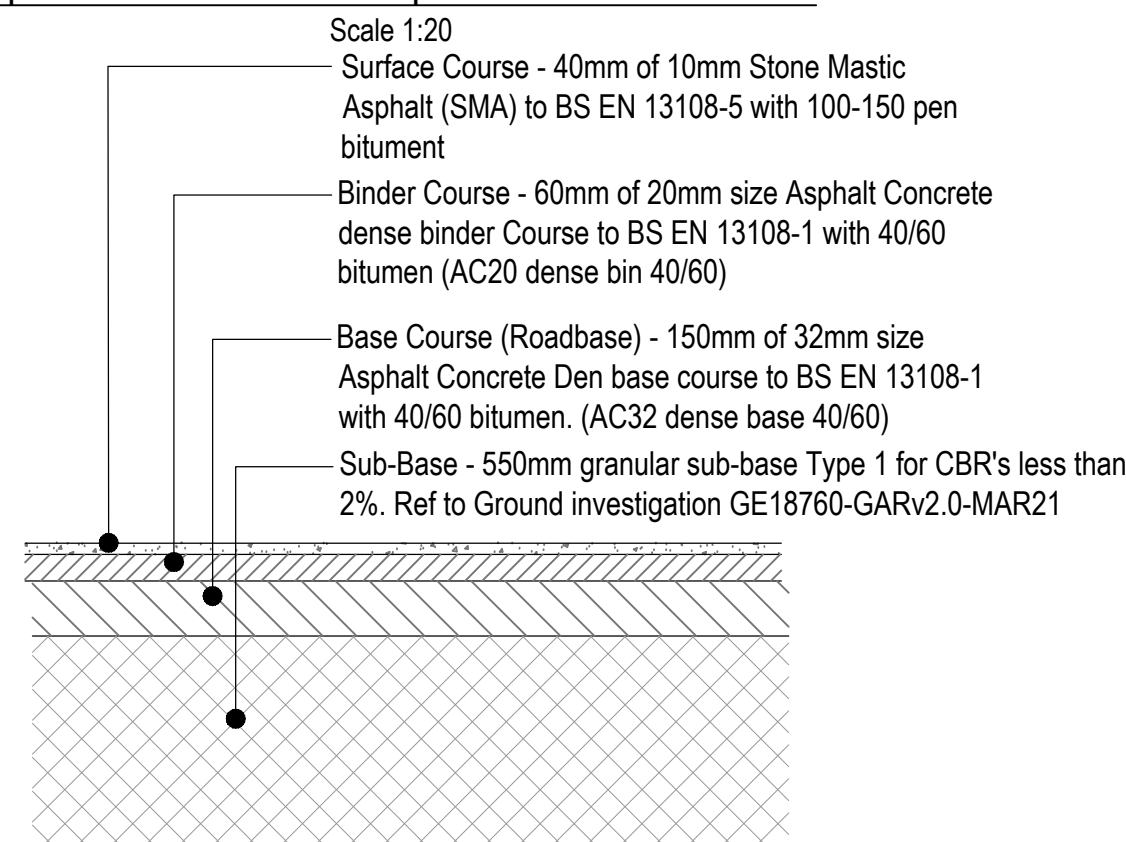


Impermeable Tarmac Road Construction (Main Junction)

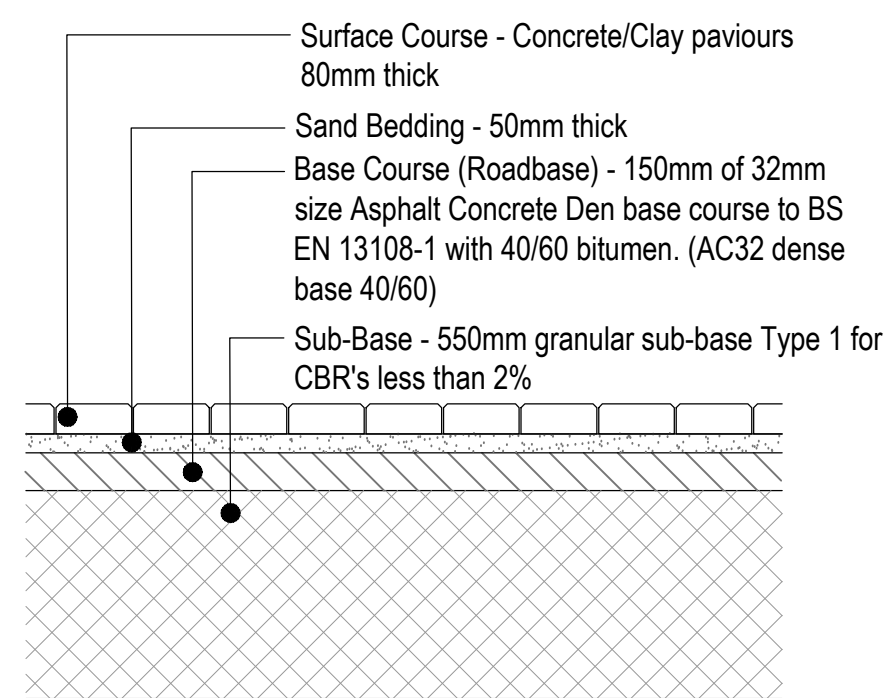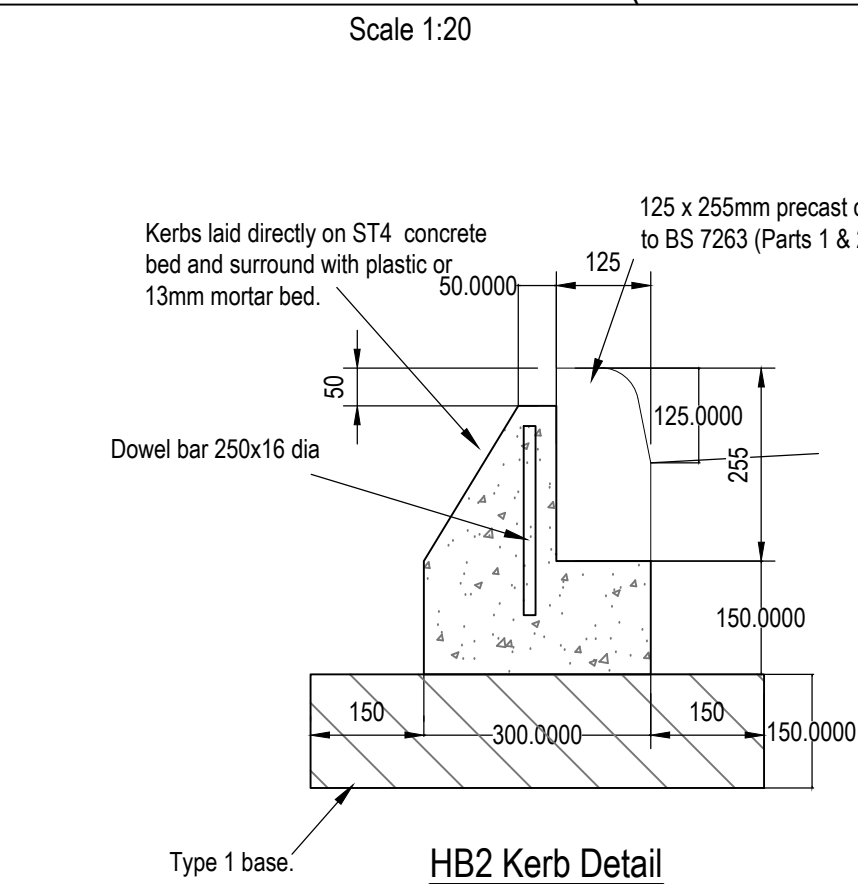







Impermeable Blocked Paving Carriageway Construction Detail

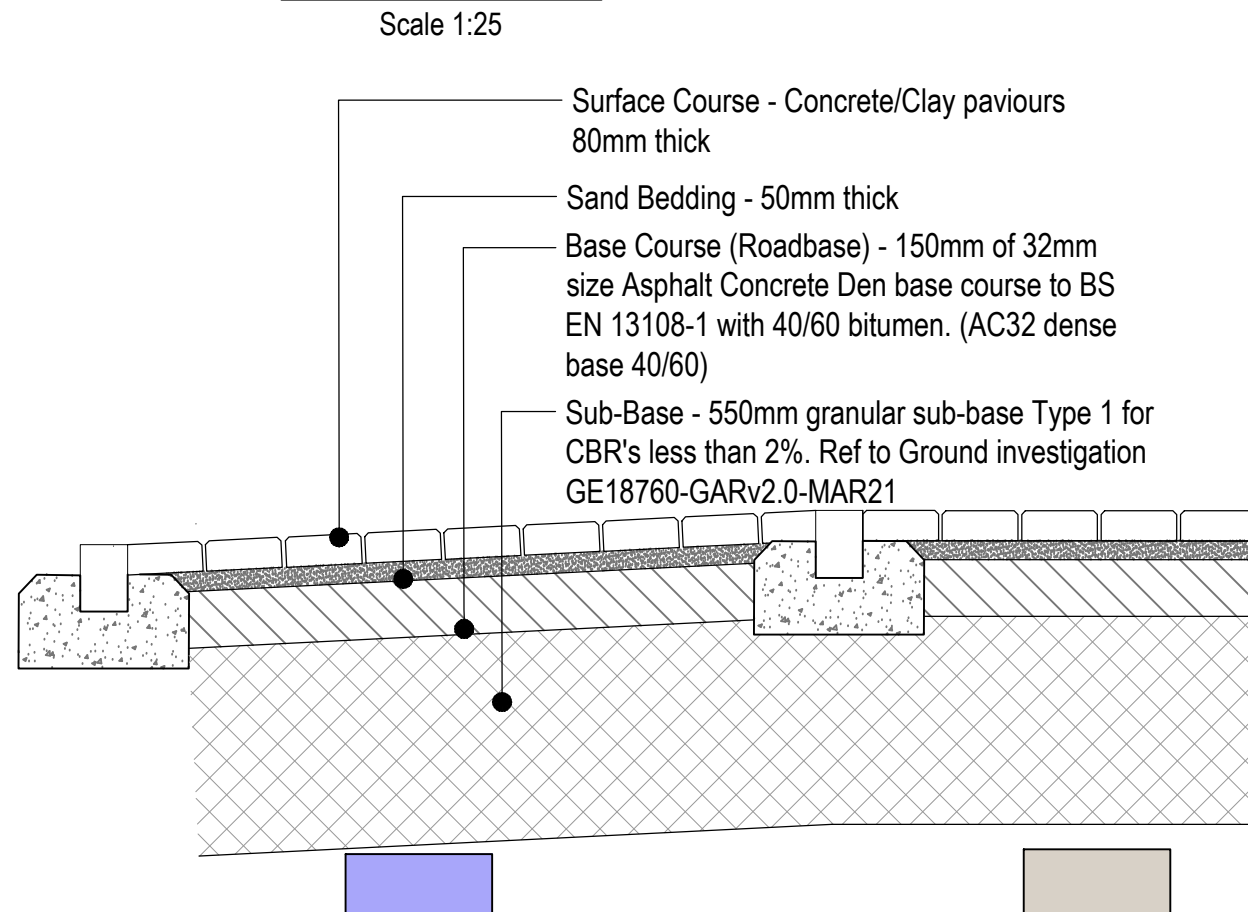


Impermeable Blocked Paving Ramp/ Raised Construction Detail

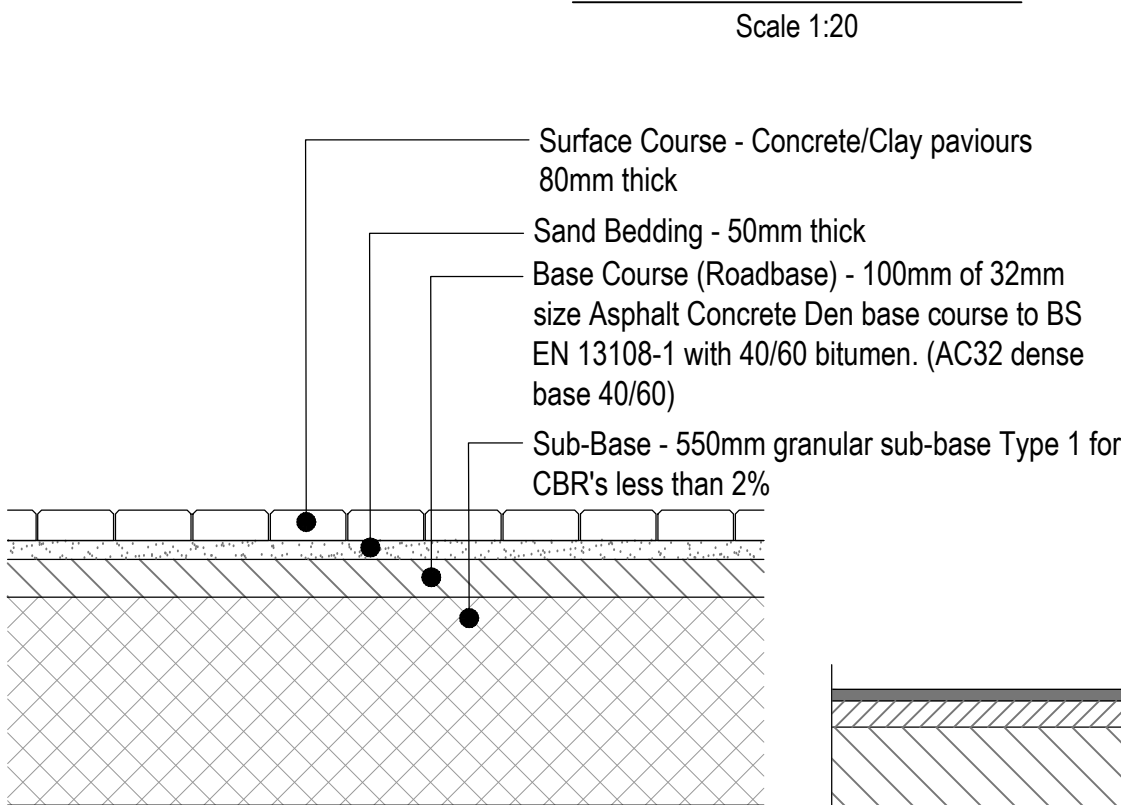

Impermeable Blocked Paved Parking Construction Detail

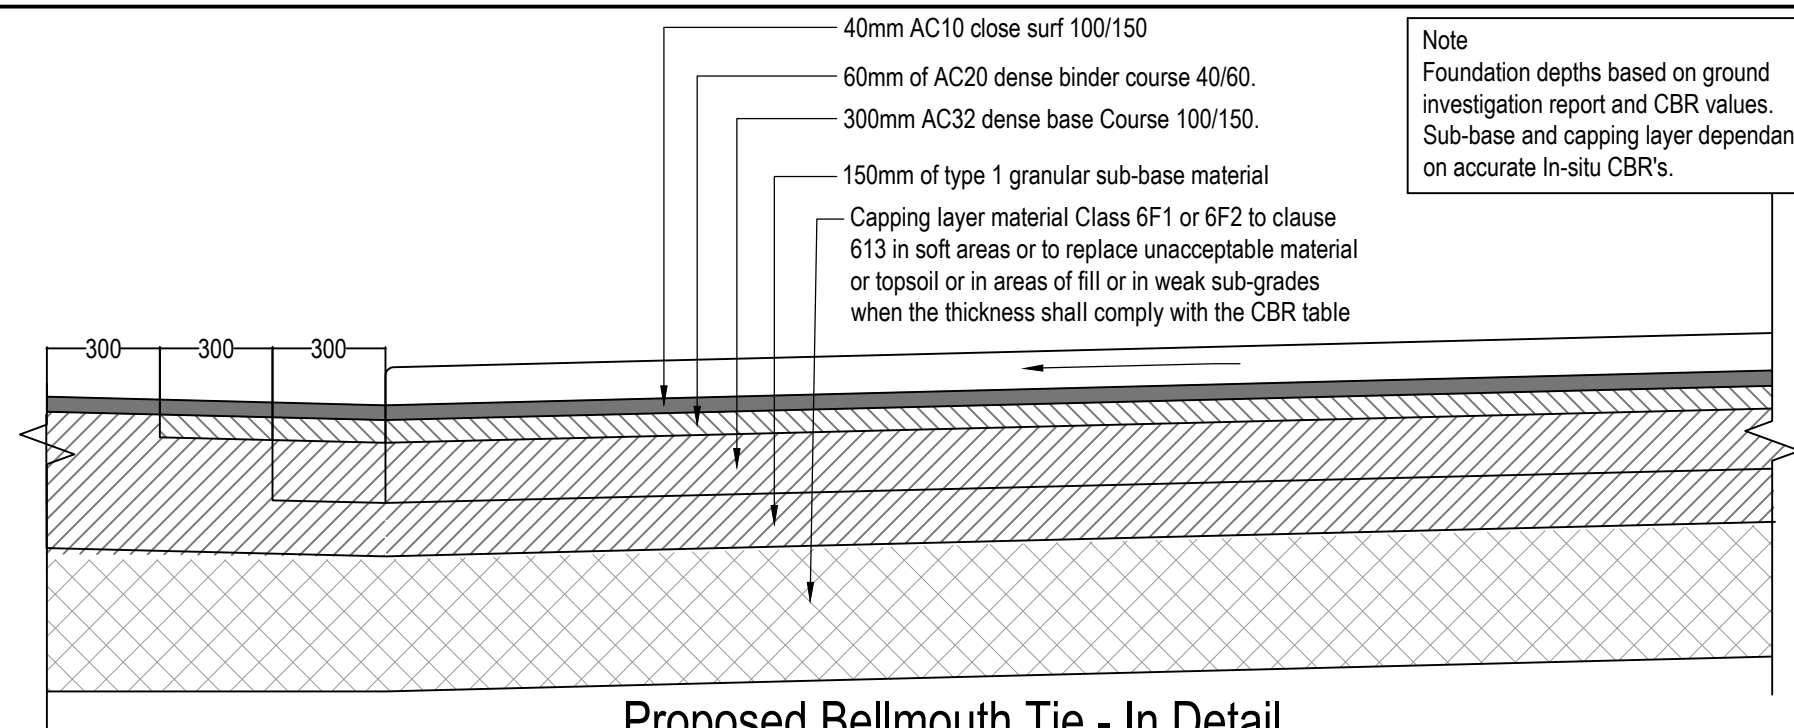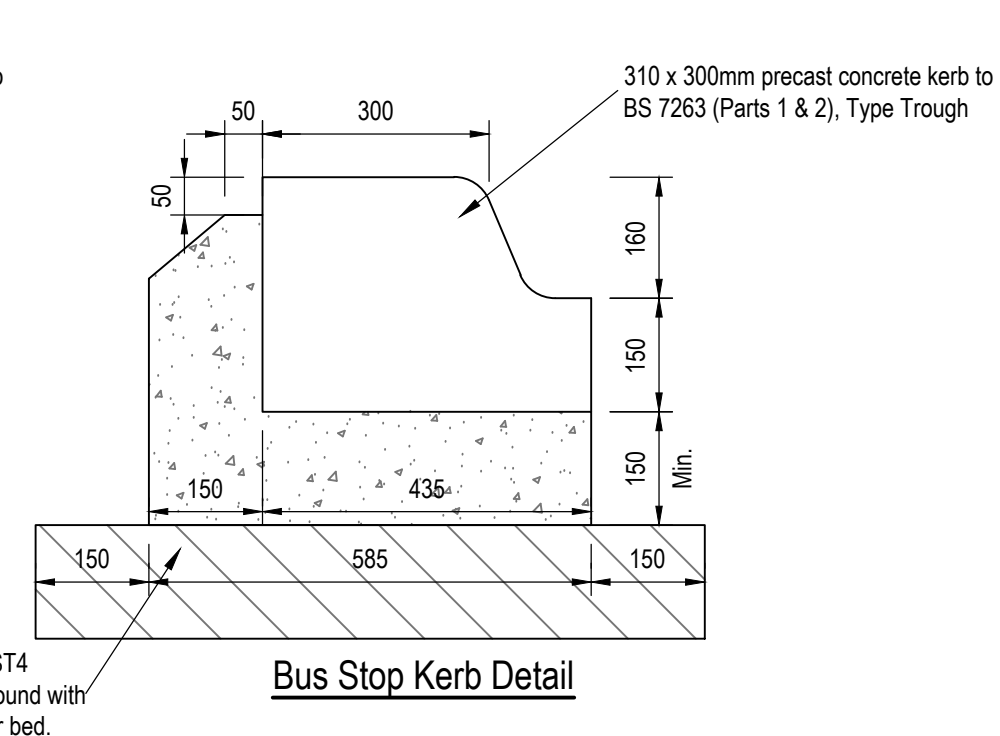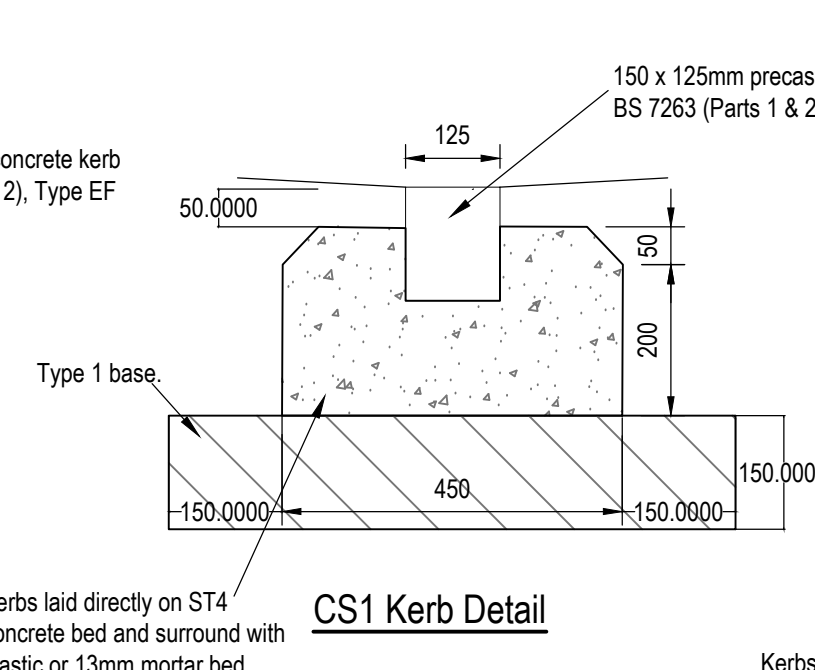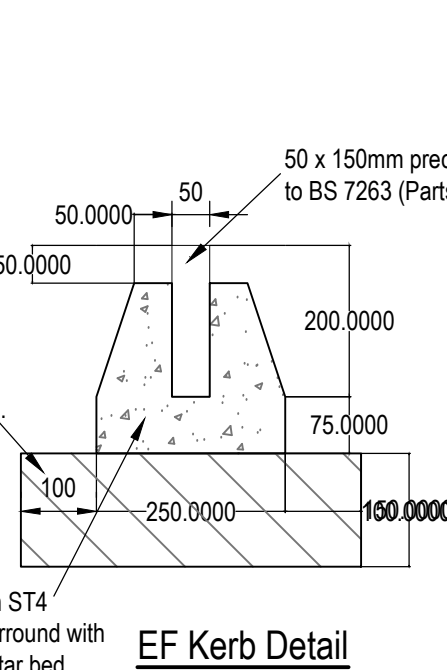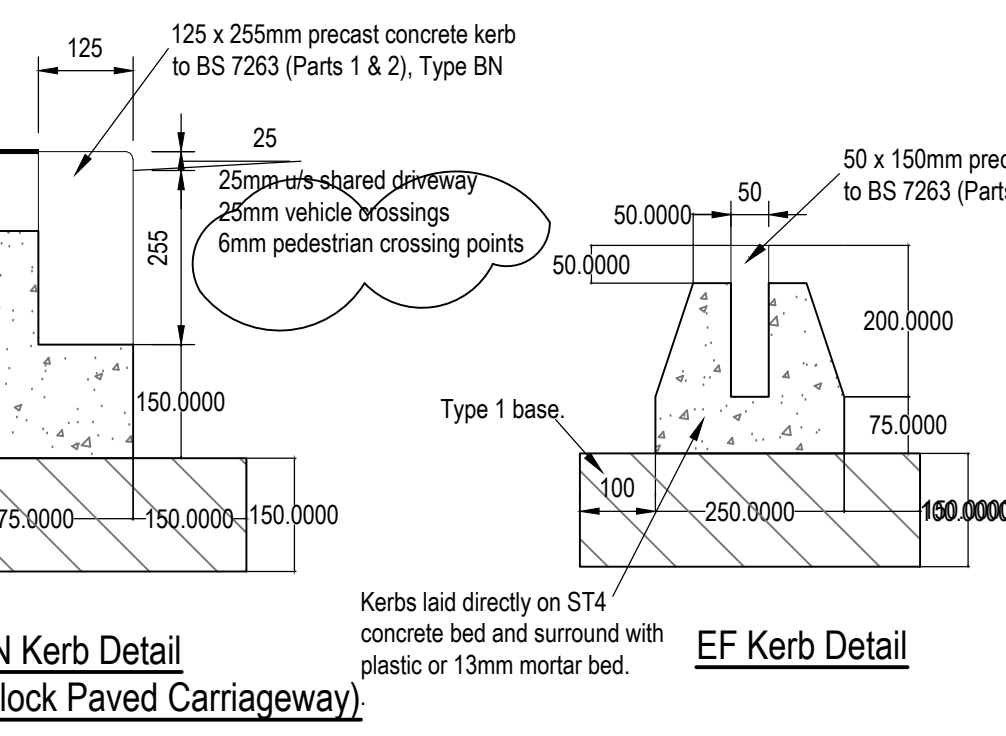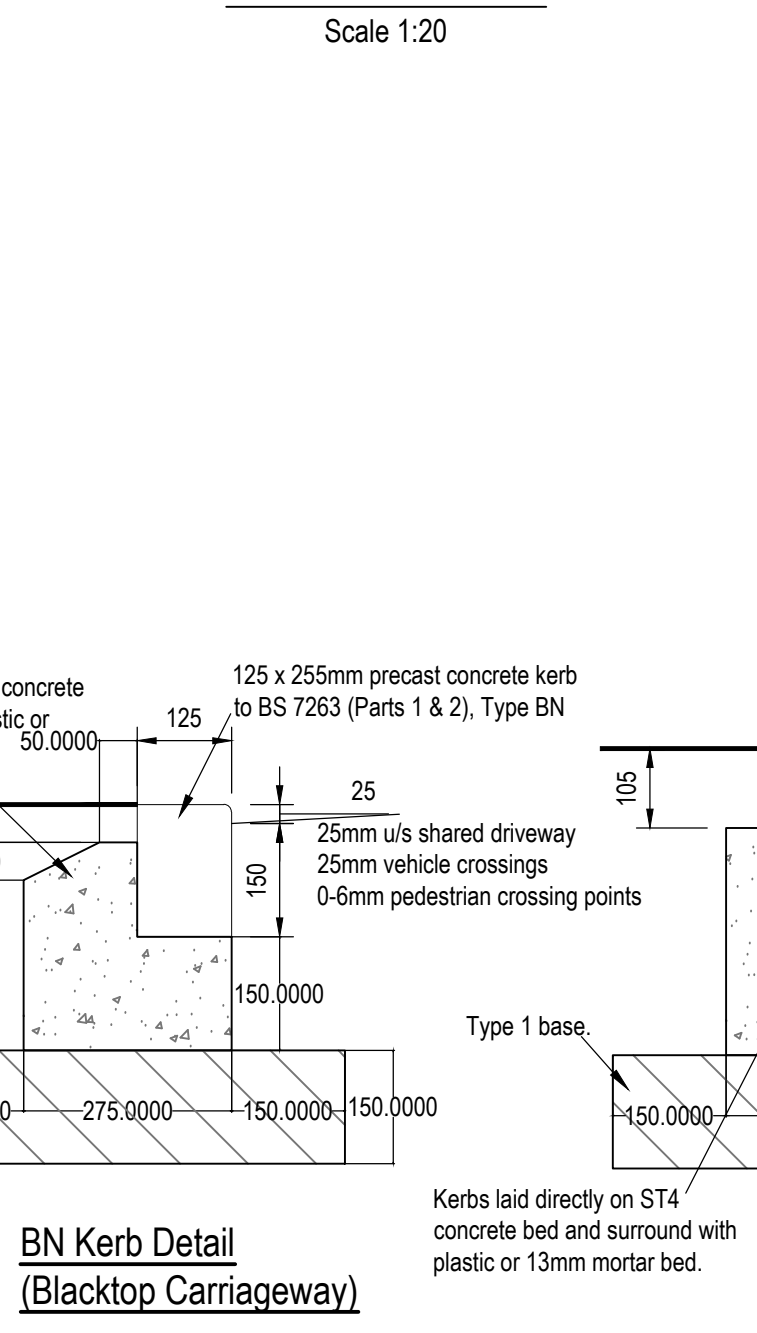


Proposed Bellmouth Tie - In Detail

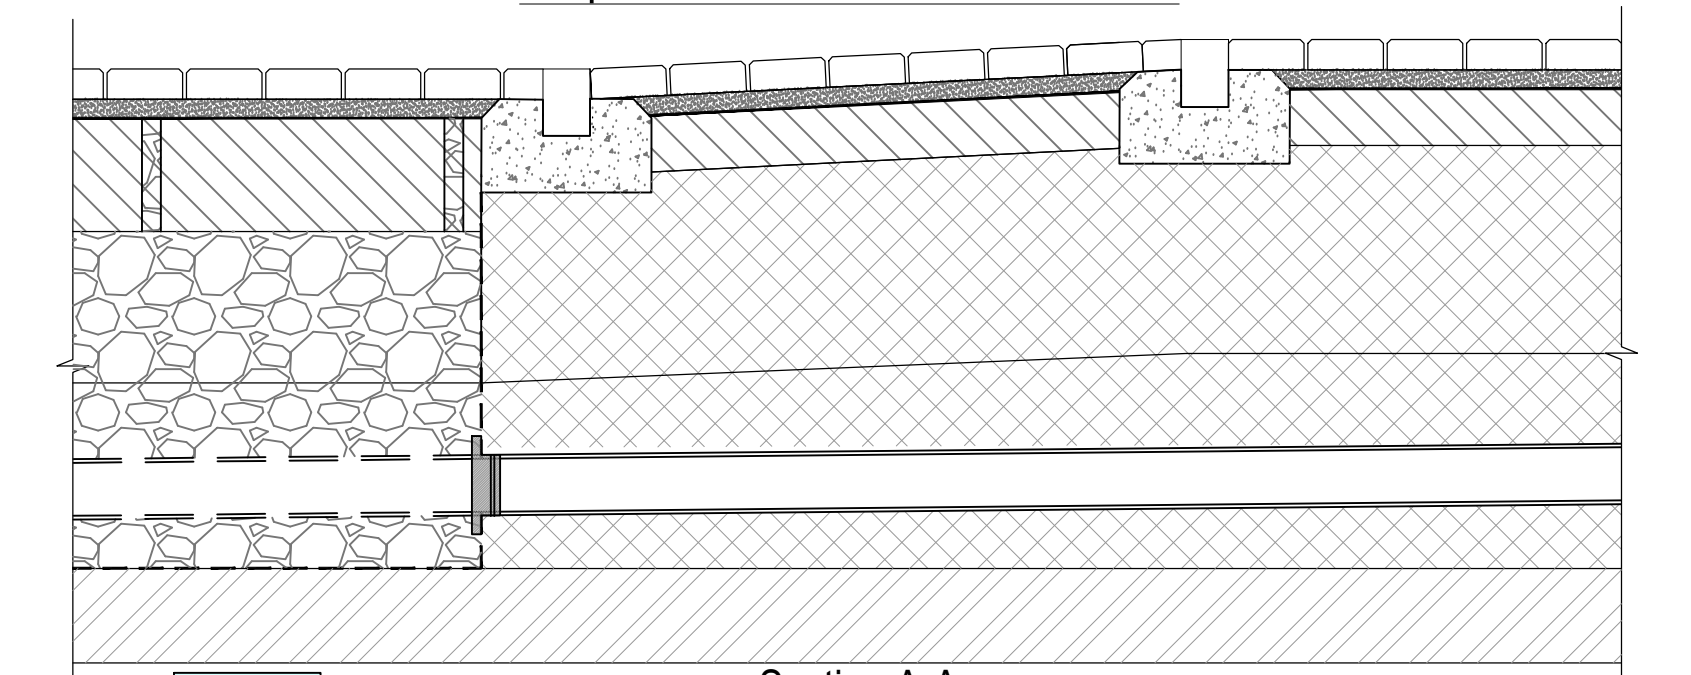

Permeable Blocked Paved Construction

Impermeable Blocked Paved
Ramp Construction


Impermeable Blocked Paved
Raised Construction

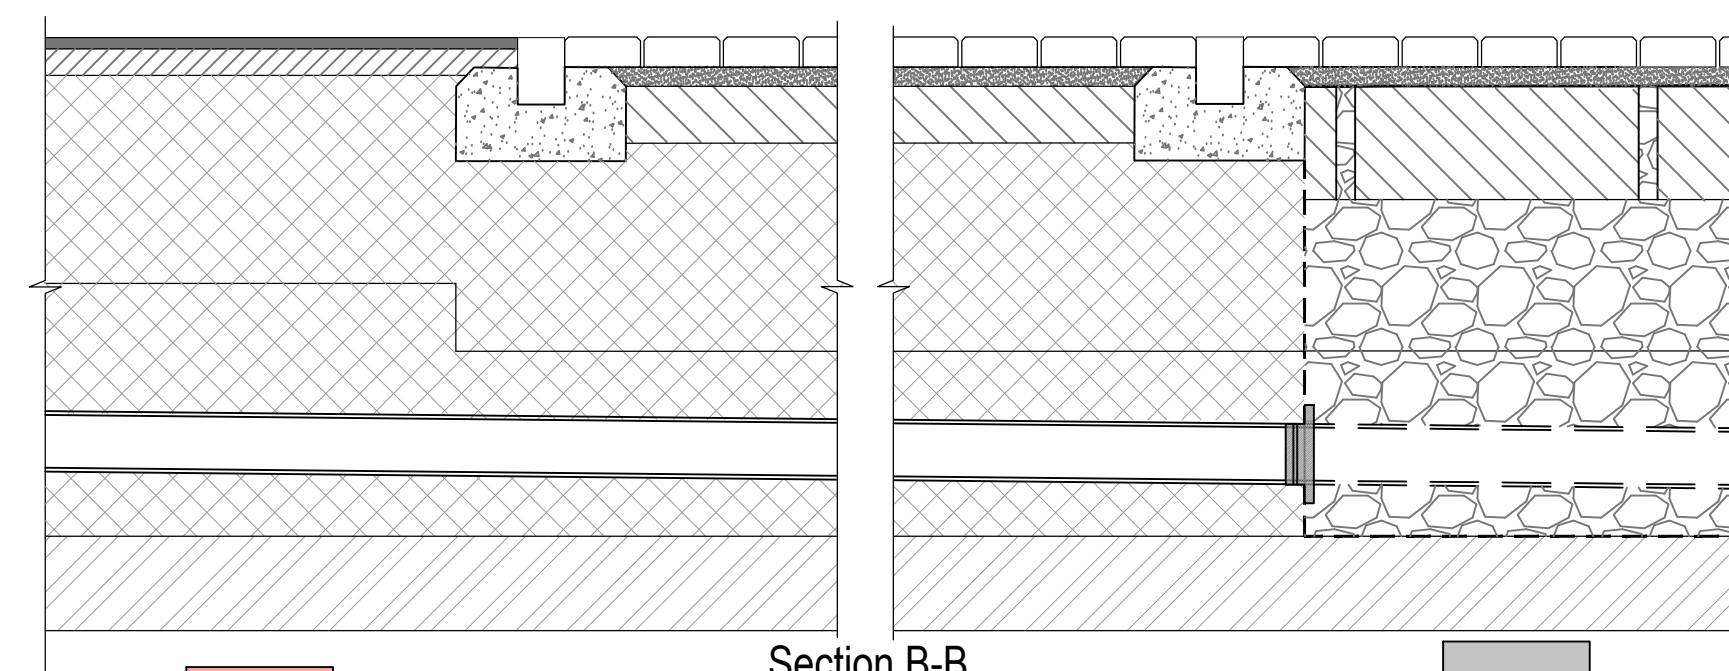

Impermeable Tarmac Road Construction

Impermeable Blocked Paved Construction

Permeable Blocked Paved Construction

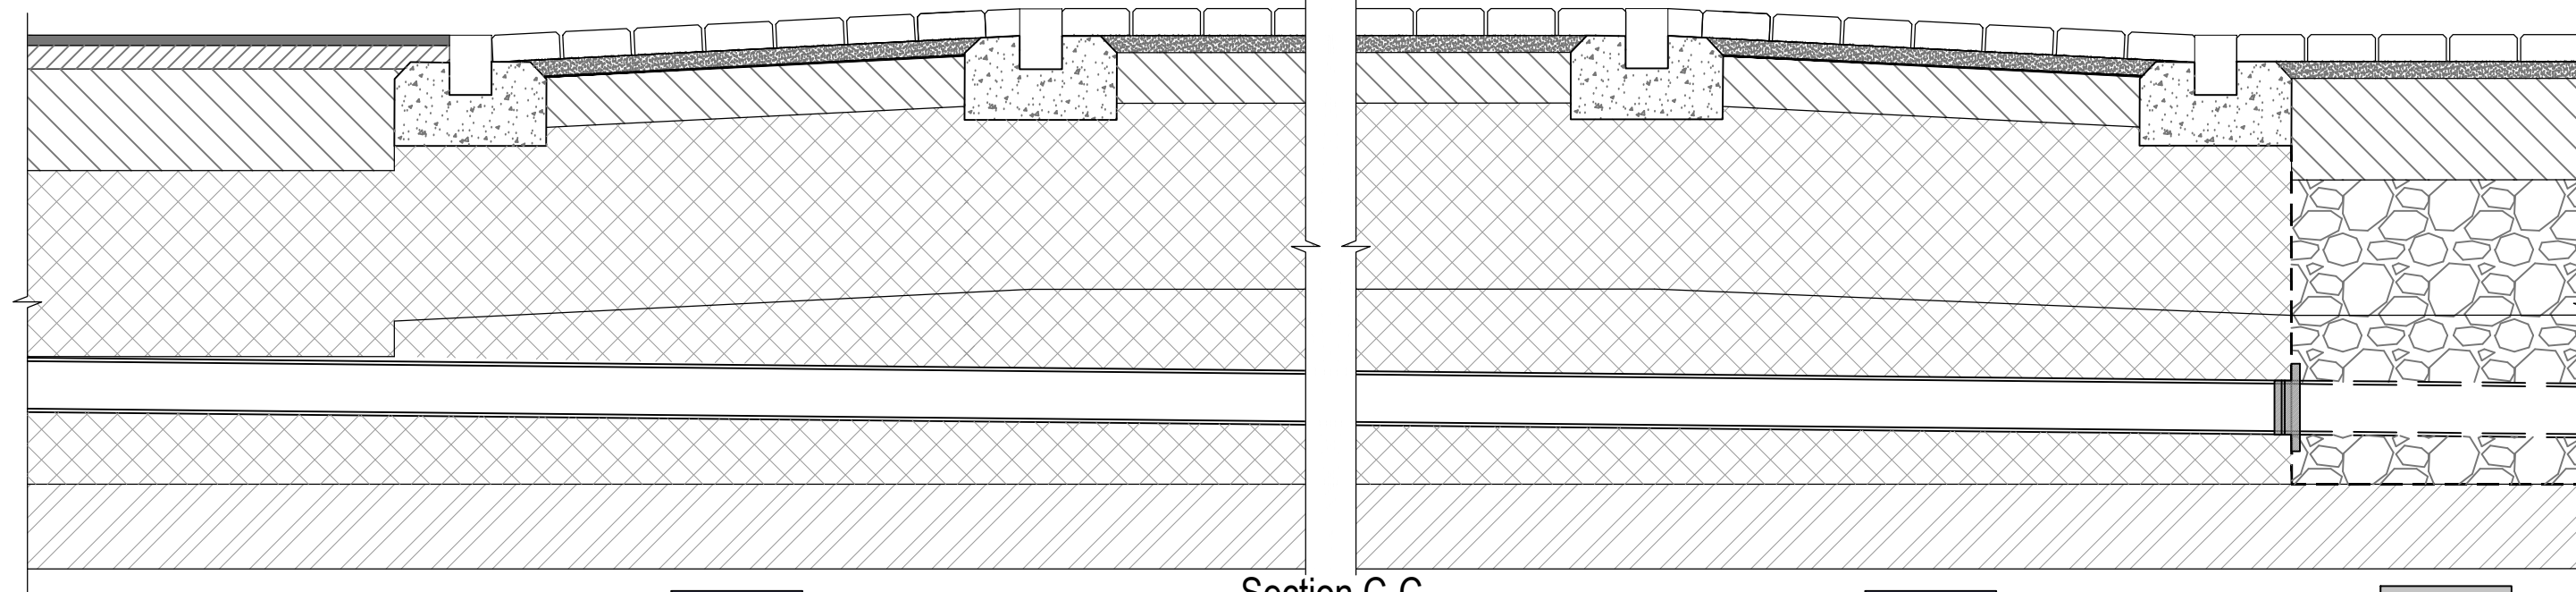

Impermeable Tarmac Road Construction


Impermeable Blocked Paved Ramp Construction

Impermeable Blocked Paved
Raised Construction

Impermeable Blocked Paved Ramp Construction

Permeable Blocked Paved Construction

1. Where this drawing has been issued in electronic .dwg format, it has been done so in good faith. JNP Group do not take any responsibility for any inaccuracies in the electronic data, which should be checked against the paper (or .pdf) drawing issue. Any apparent discrepancies should be immediately reported to JNP Group. The electronic .dwg file should not be assumed to be to scale and should not be used for 'overlying', setting out or checking of any third party information. All dimensions should be taken from the paper (or .pdf) version of the drawing. Electronic drawings may contain third party information. JNP Group take no responsibility for this information, which should be checked against the originators paper drawing(s).
2. All dimensions are millimetres (mm), and levels are in metres (m) unless noted otherwise and should be checked on site prior to construction/fabrication.
3. Do not scale from this drawing. Only figured dimensions are to be relied upon. Don't hesitate to get in touch with JNP Group if additional information is required.
4. Any discrepancies between drawings of different scales and between drawings and specifications, where appropriate, to be reported to JNP Group for decision.
5. Copyright reserved. This drawing may only be used for The Client and location specified in the title block. It may not be copied or disclosed to any third party without the prior written consent of JNP Group.
6. This drawing should only be used for construction if the drawing status is "Construction". JNP Group takes no responsibility for construction works undertaken to drawings that are not marked with this status.

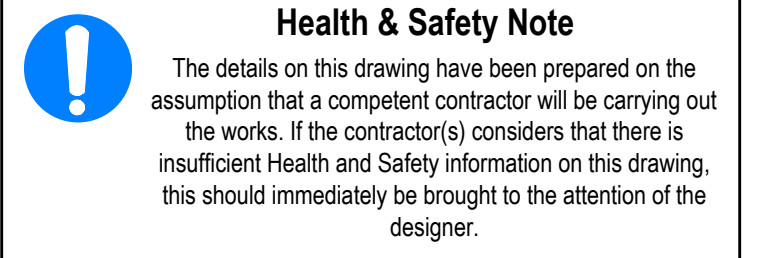

HAZARD IDENTIFICATION BOX			
This table is provided to assist the Principal Contractor to fulfil their obligations under the CDM Regulations 2015			
Hazard Ref	Hazard Type (Construction/Maintenance/ Clearing/DEMOLITION/Asbestos)	Hazard Description	Mitigation Measures/ Residual Risk
1 			

- ** Construction is subject to the following statutory approvals:
- S38
 - S104
 - S106
 - S185
 - Building Regulations
- All construction works prior to the above approvals shall be at the contractor's risk.

C05	12/09/2022	Added S38 notes.	ZS/BID/-
C04	23/08/2022	Show firm upstand for pedestrian upstand on BN kerb (rather than 0.4m) and added capping layer to permeable construction	BID / - / -
C03	25/07/2022	Updated to suit comments by Reading Highway received on 18/07/2022 and also removed previous section G-G and renumbered sections	SG/ZS/GCG
C02	12/07/2022	Updated Permeable Blocked Paved Carriageway Detail	SG/ZS/-
C01	09/06/2022	Updated revision status	ZS/BID/BID
P04	09/02/2022	Updated construction details to suit latest highway comments and HTA layout.	ZS/BID/BID
P03	26/01/2022	Updated construction details to show bus stop kerb and permeable block paved parking detail.	SG/ZS/GCG
P02	08/11/2021	Updated kerb details.	ZS/GCG/GCG
P01	22/10/2021	First Issue	SG / ZS / GCG
Rev	Date	Description	Drn / CWS / Agpt

A5 - Approved/Stage Complete



Client		Reading Borough Council	
Job:		Wensley Road, Reading	
Title:		S38-274 Construction Details (Sheet 1 of 5)	
Classification: F1_60_20 Scale @ A1: As Shown		 Accredited Contractor	 Version No. 10/2014
Project - Originator - Volume/System - Level/Location - Type - Discipline - Number M43749 - JNP - 60-XX- DR -C- 3003			Revision: C05