




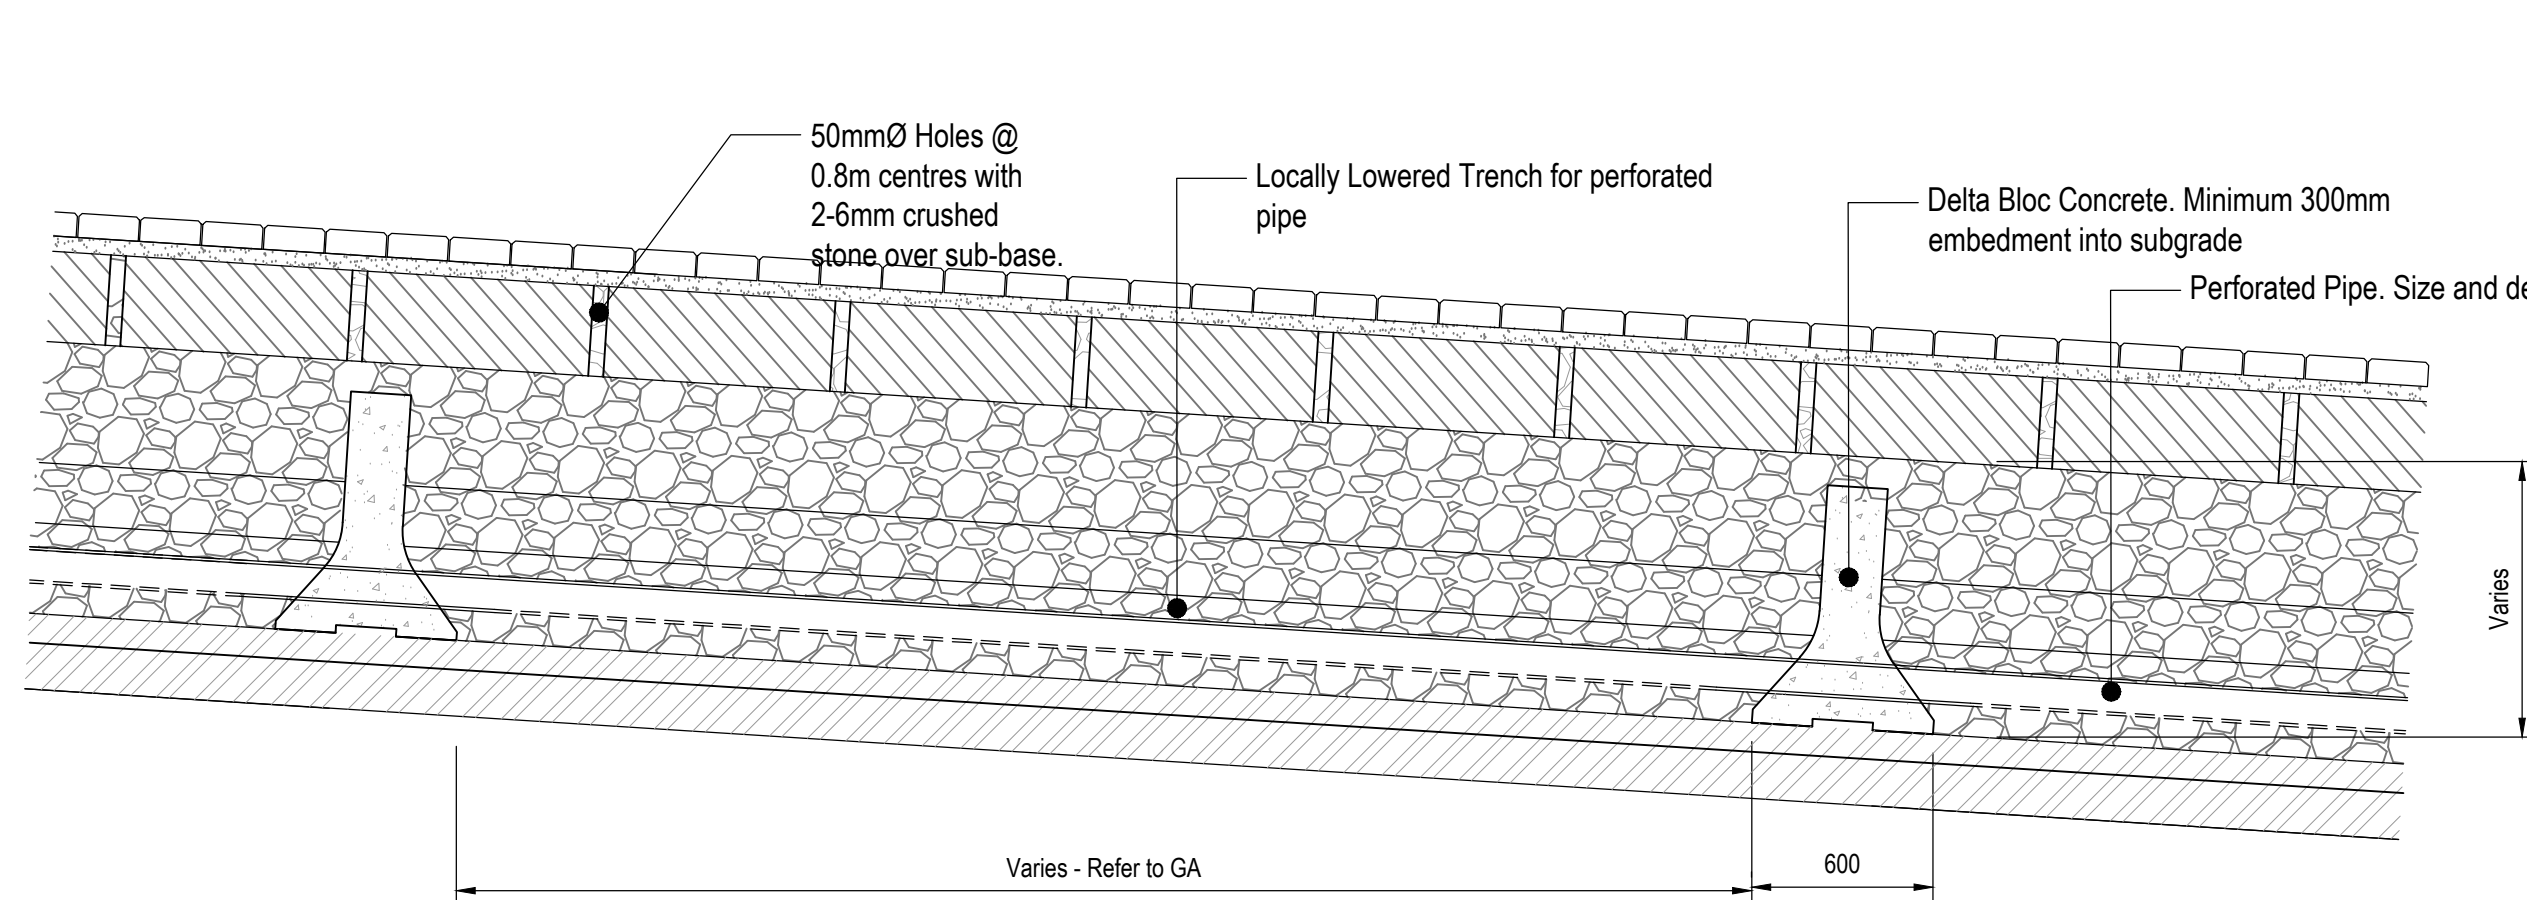


Permeable Blocked Paving Carriageway
Construction Baffle Detail
Scale 1:25

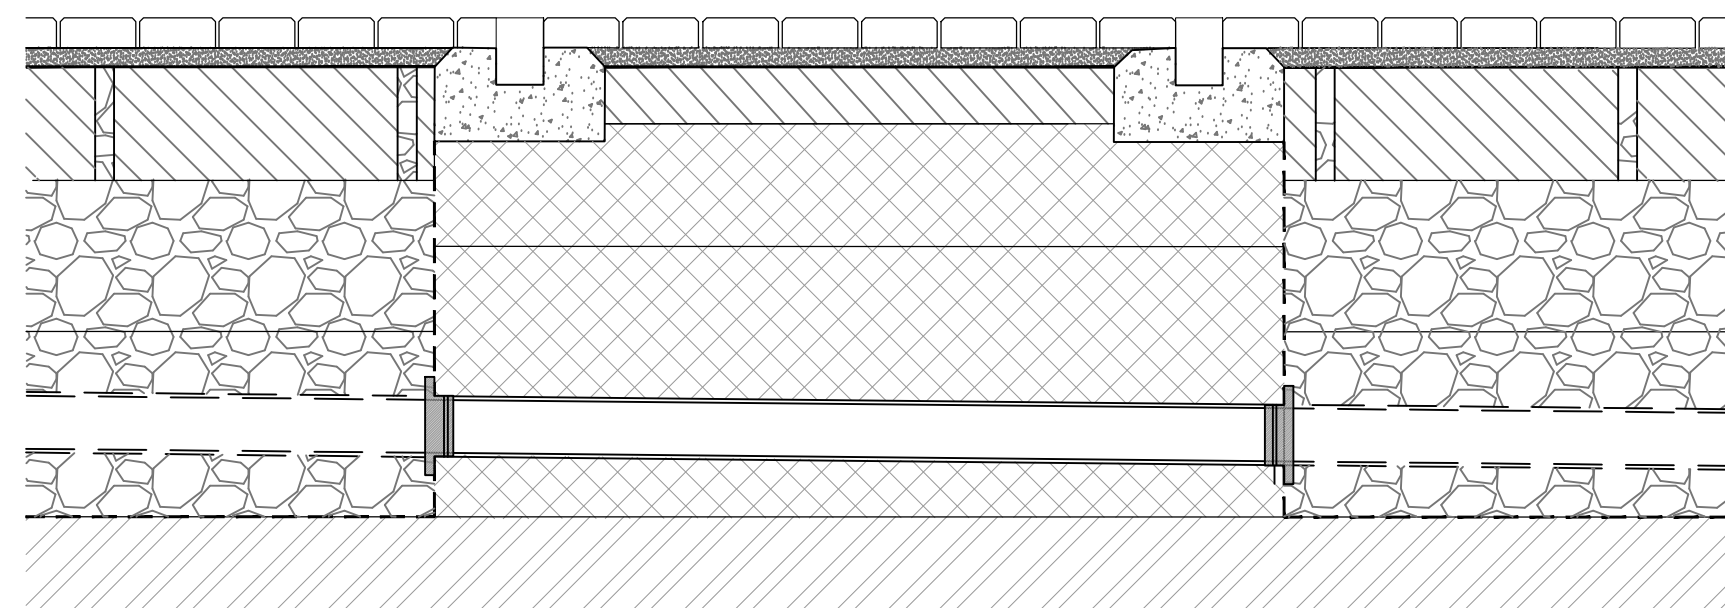


Permeable Blocked Paved Construction
Impermeable Blocked Paved Parking Construction
Permeable Blocked Paved Construction
Section D-D
Scale 1:20

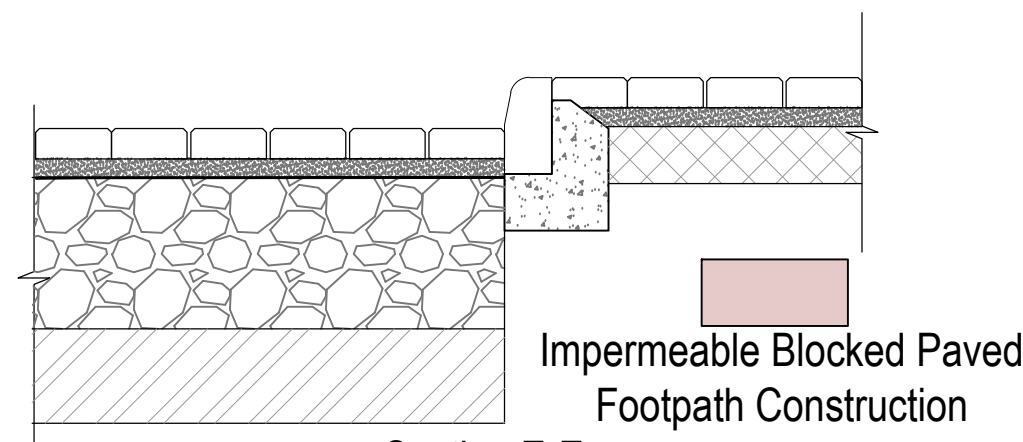


Permeable Blocked Paved Parking Construction
Impermeable Blocked Paved Footpath Construction
Section E-E
Scale 1:20

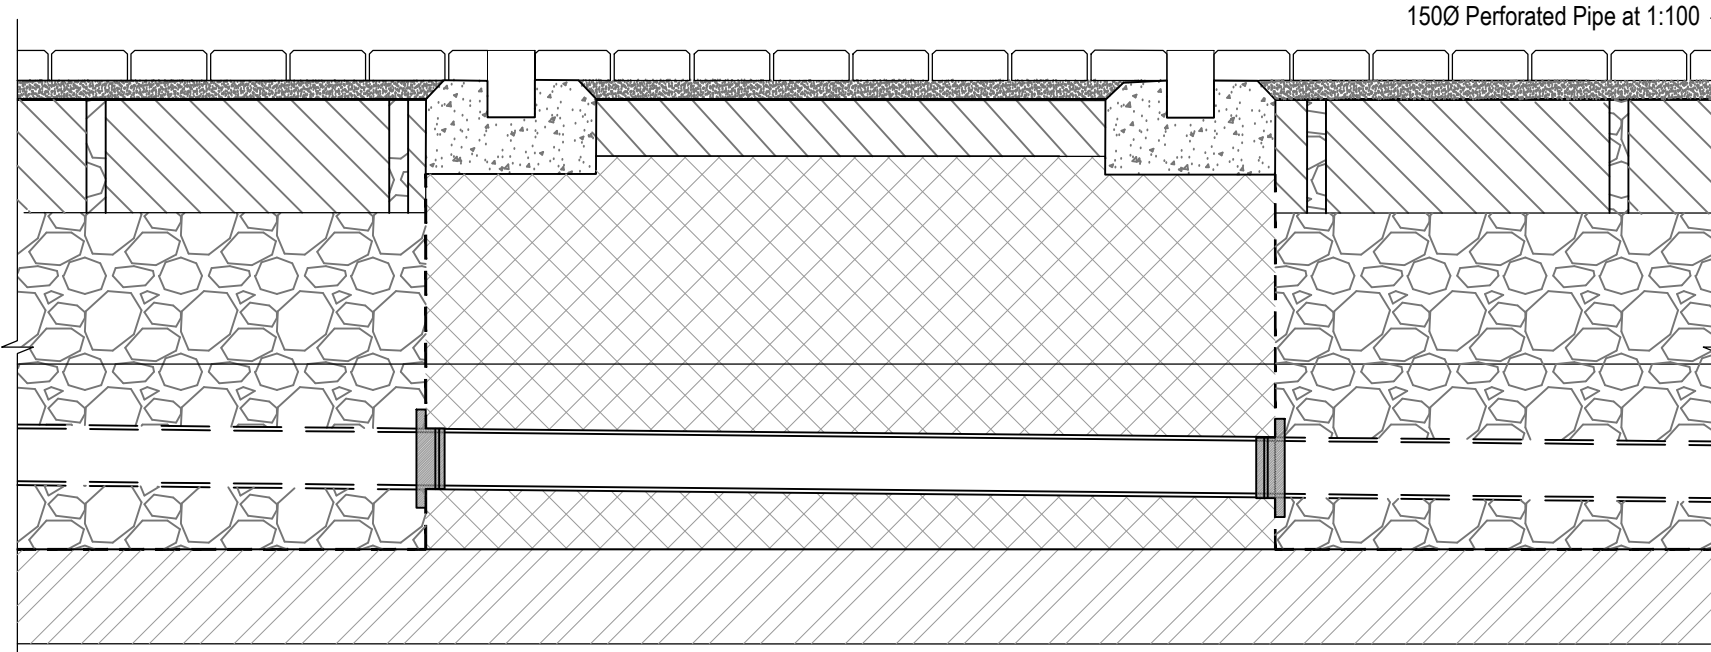


Permeable Blocked Paved Construction
Impermeable Blocked Paved Construction
Permeable Blocked Paved Construction
Impermeable Tarmac Car Park Construction
Impermeable Blocked Paved Construction
Impermeable Tarmac Road Construction
Section F-F
Scale 1:20
Section G-G
Scale 1:20

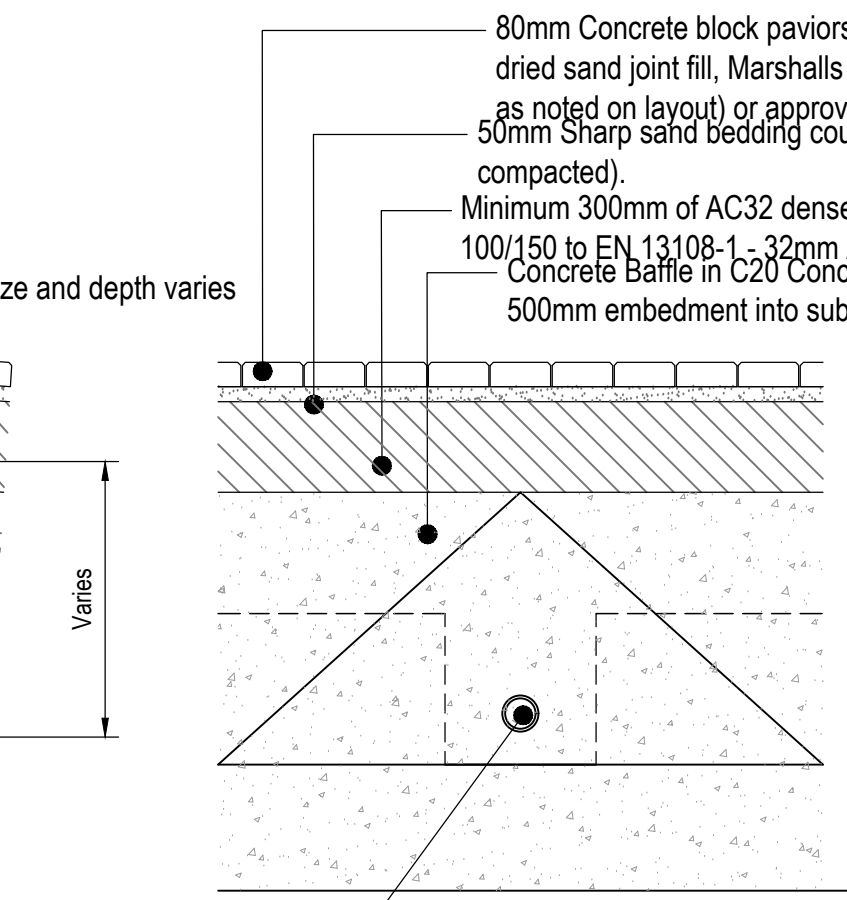


Impermeable Blocked Paving Footway
Construction Detail
Scale 1:20

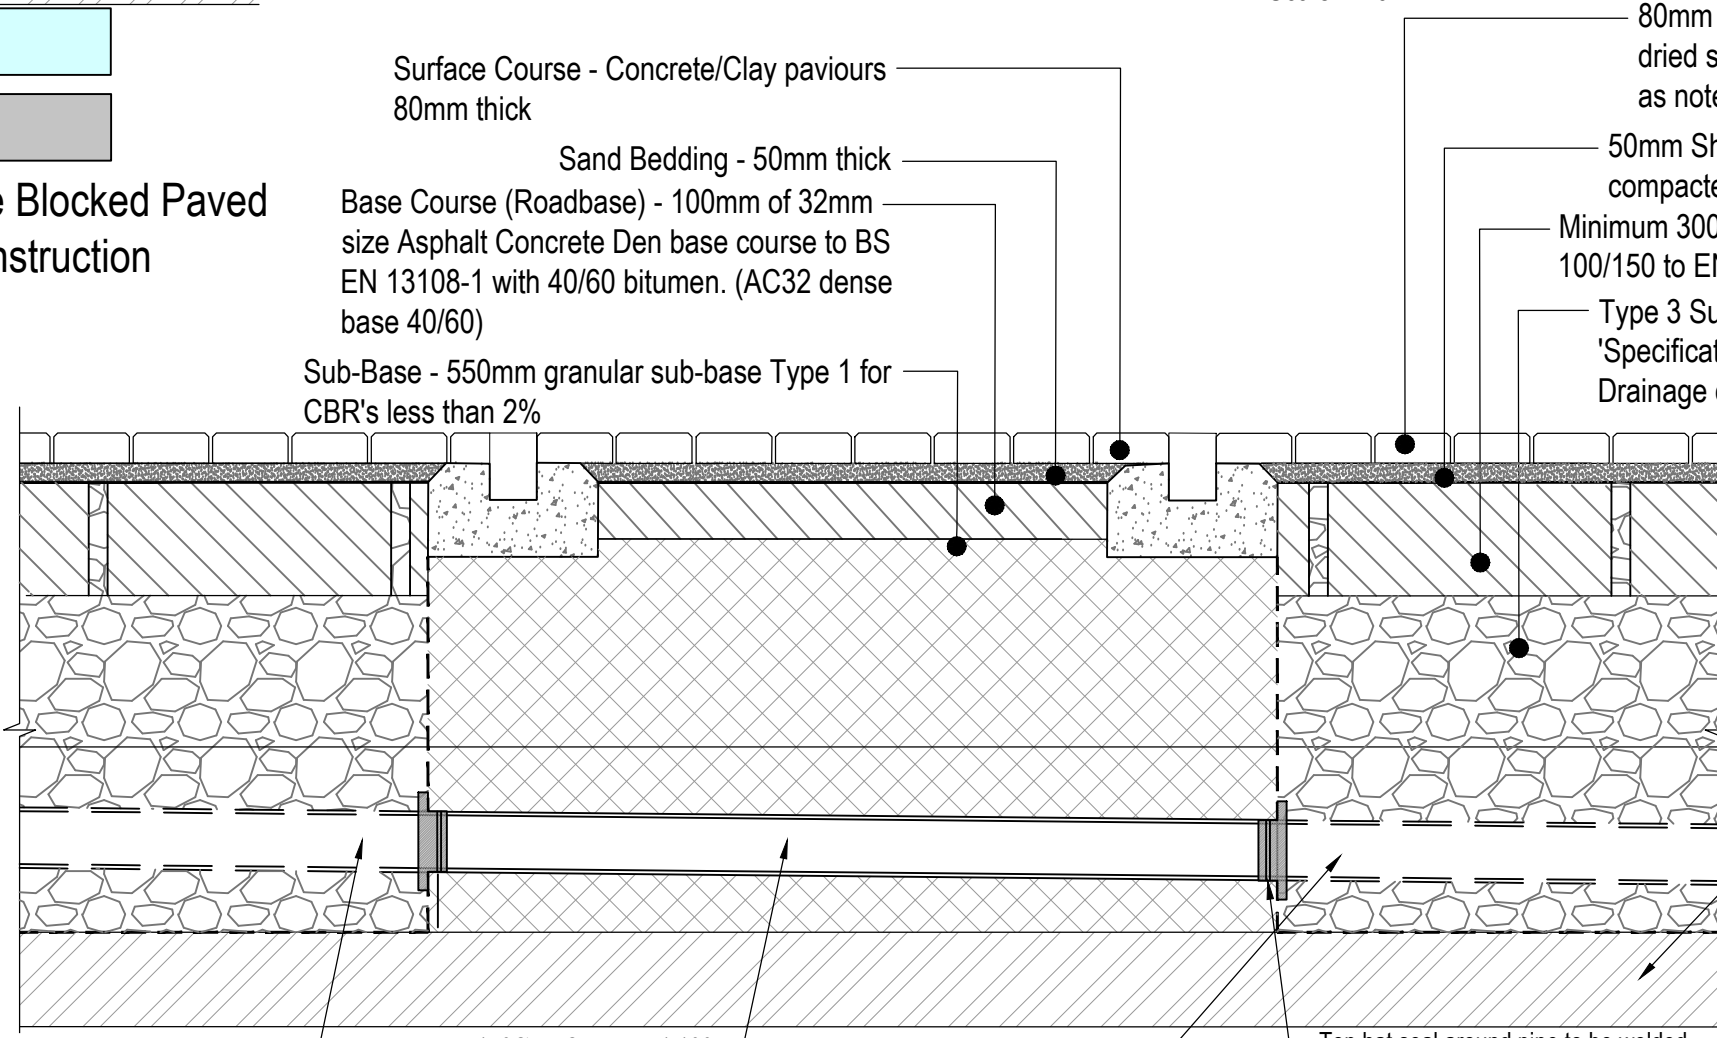


Permeable Block Paved Construction
to Impermeable Block Paved Construction

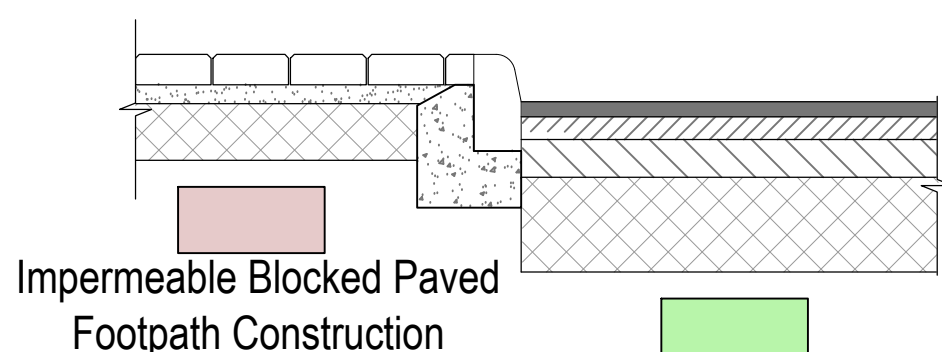


Impermeable Blocked Paved Footpath Construction
Impermeable Tarmac Car Park Construction
Section H-H
Scale 1:20

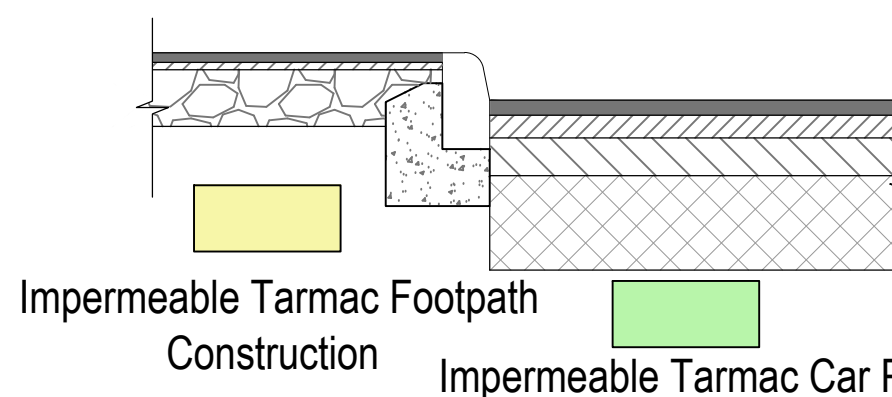


Impermeable Tarmac Footpath Construction
Impermeable Tarmac Car Park Construction
Section J-J
Scale 1:20

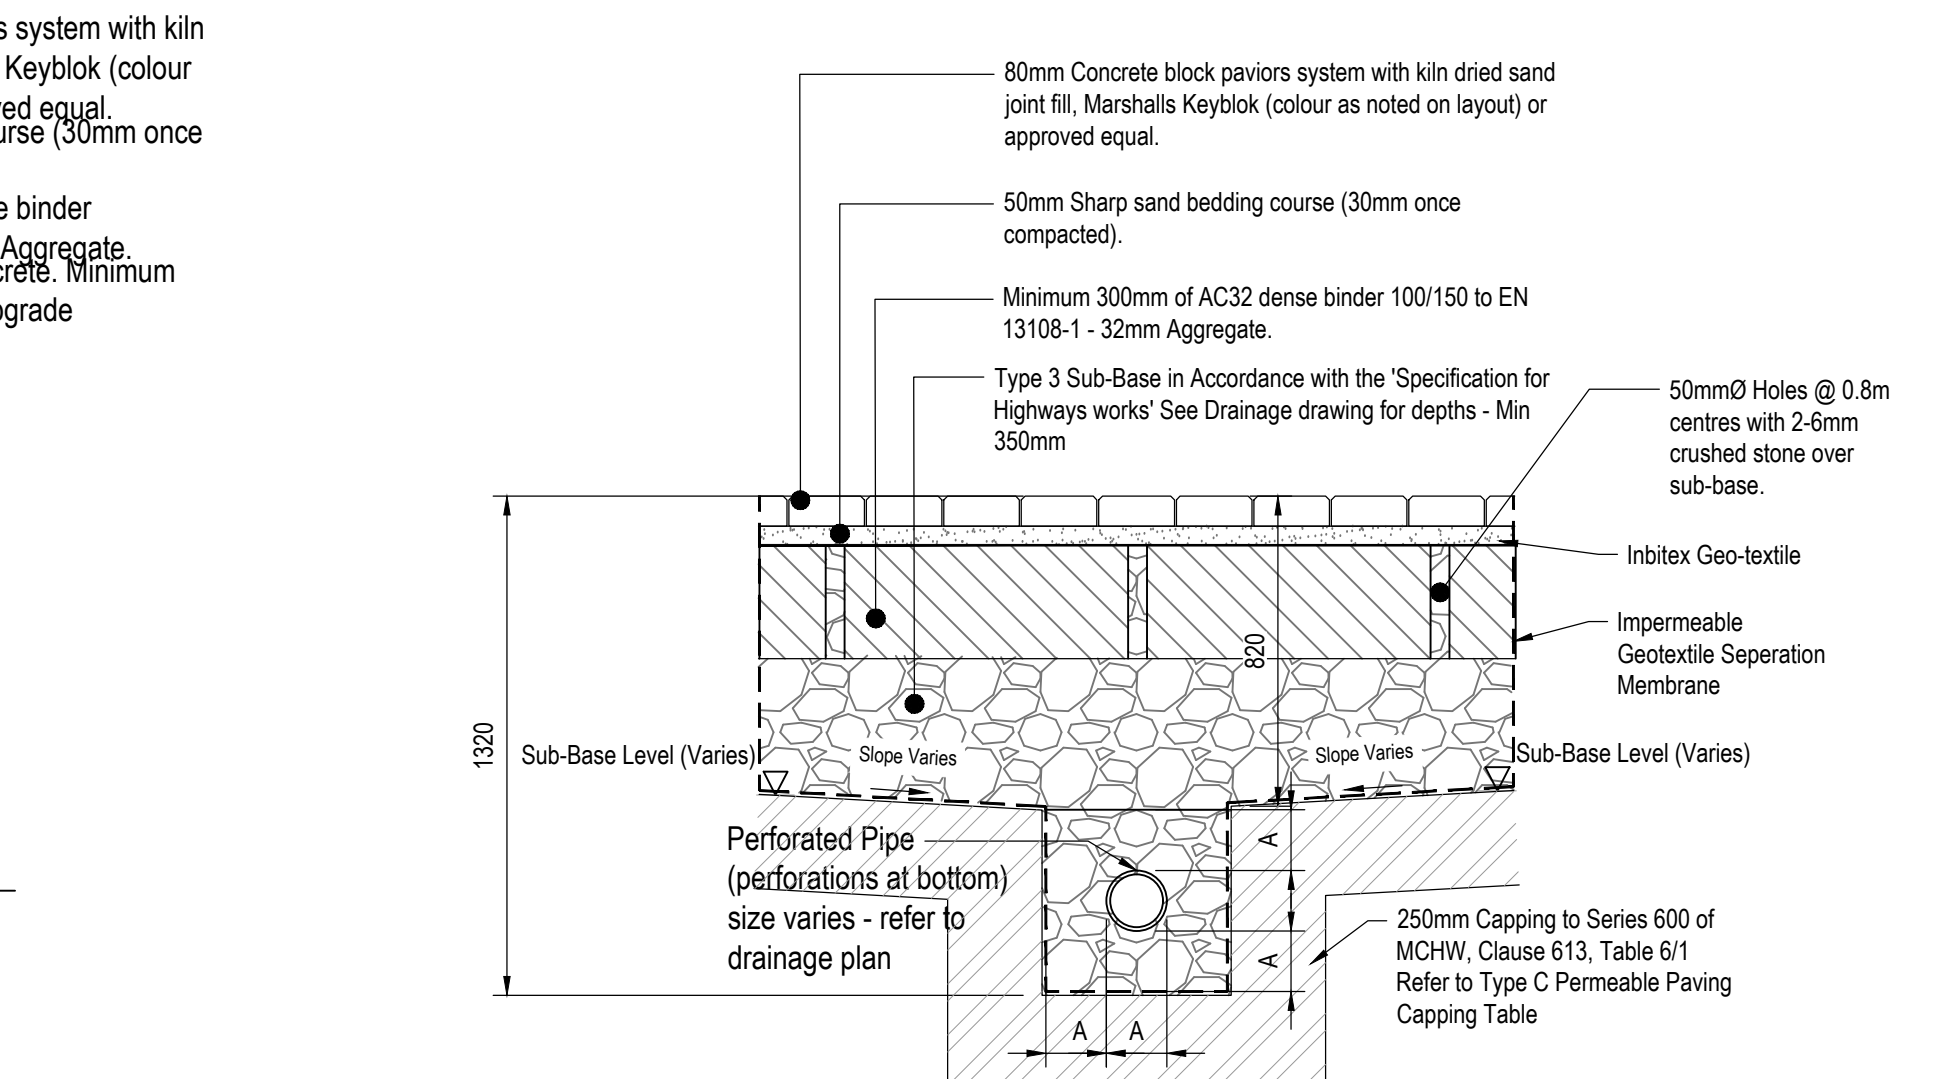


Permeable Blocked Paving Carriageway
Construction Detail
Scale 1:20

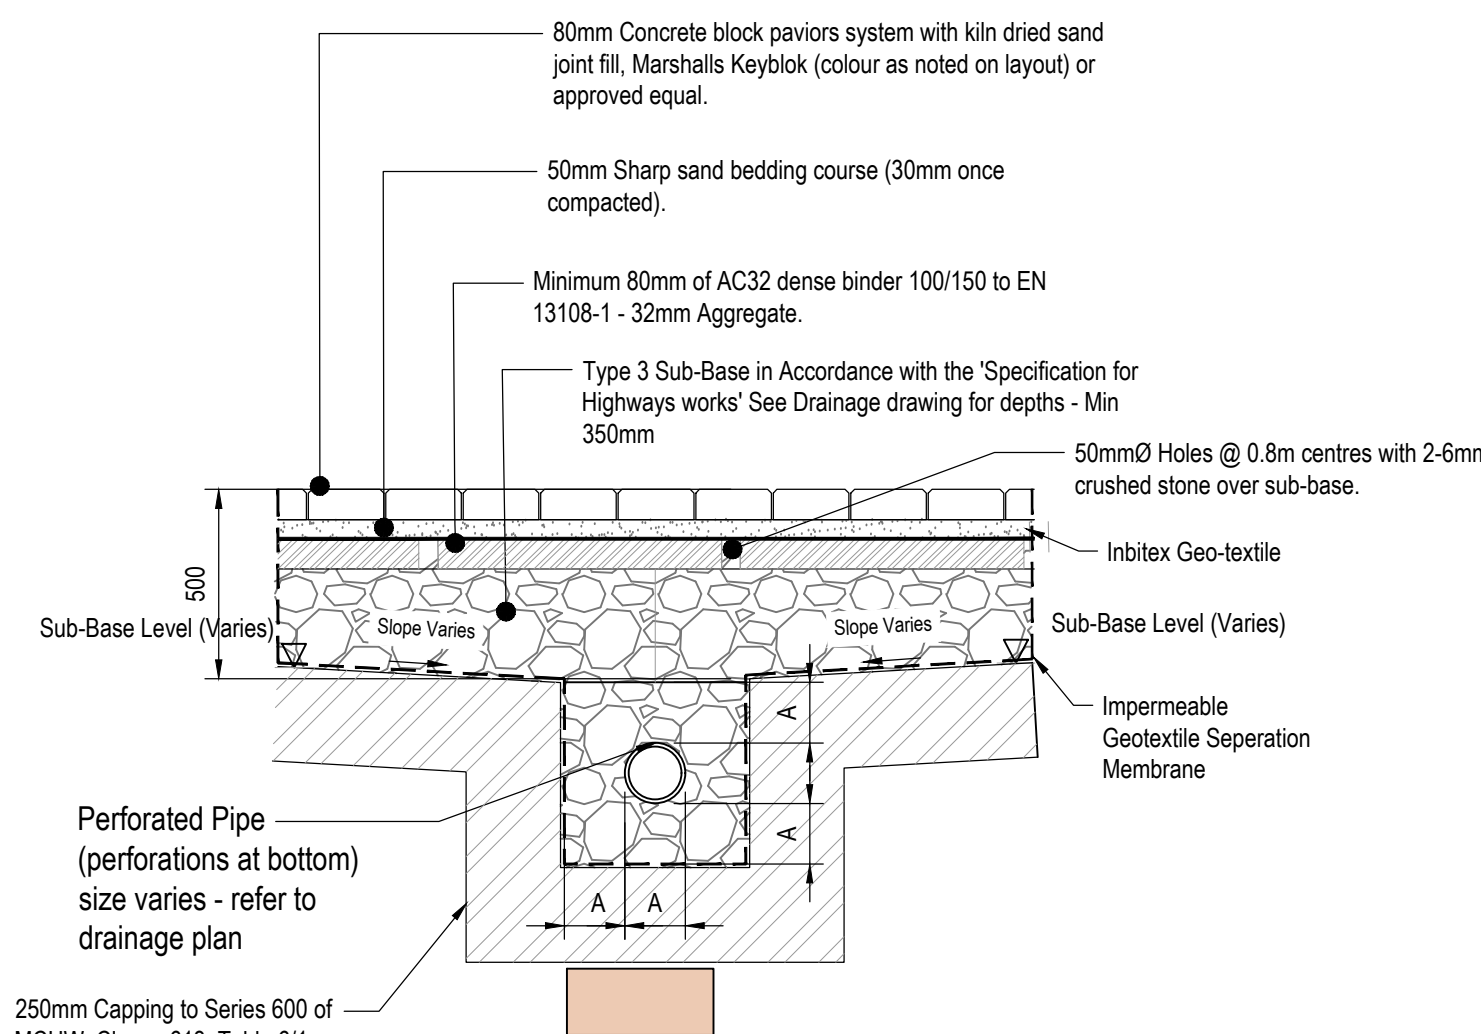


Permeable Blocked Paving Parking
Construction Detail
Scale 1:20

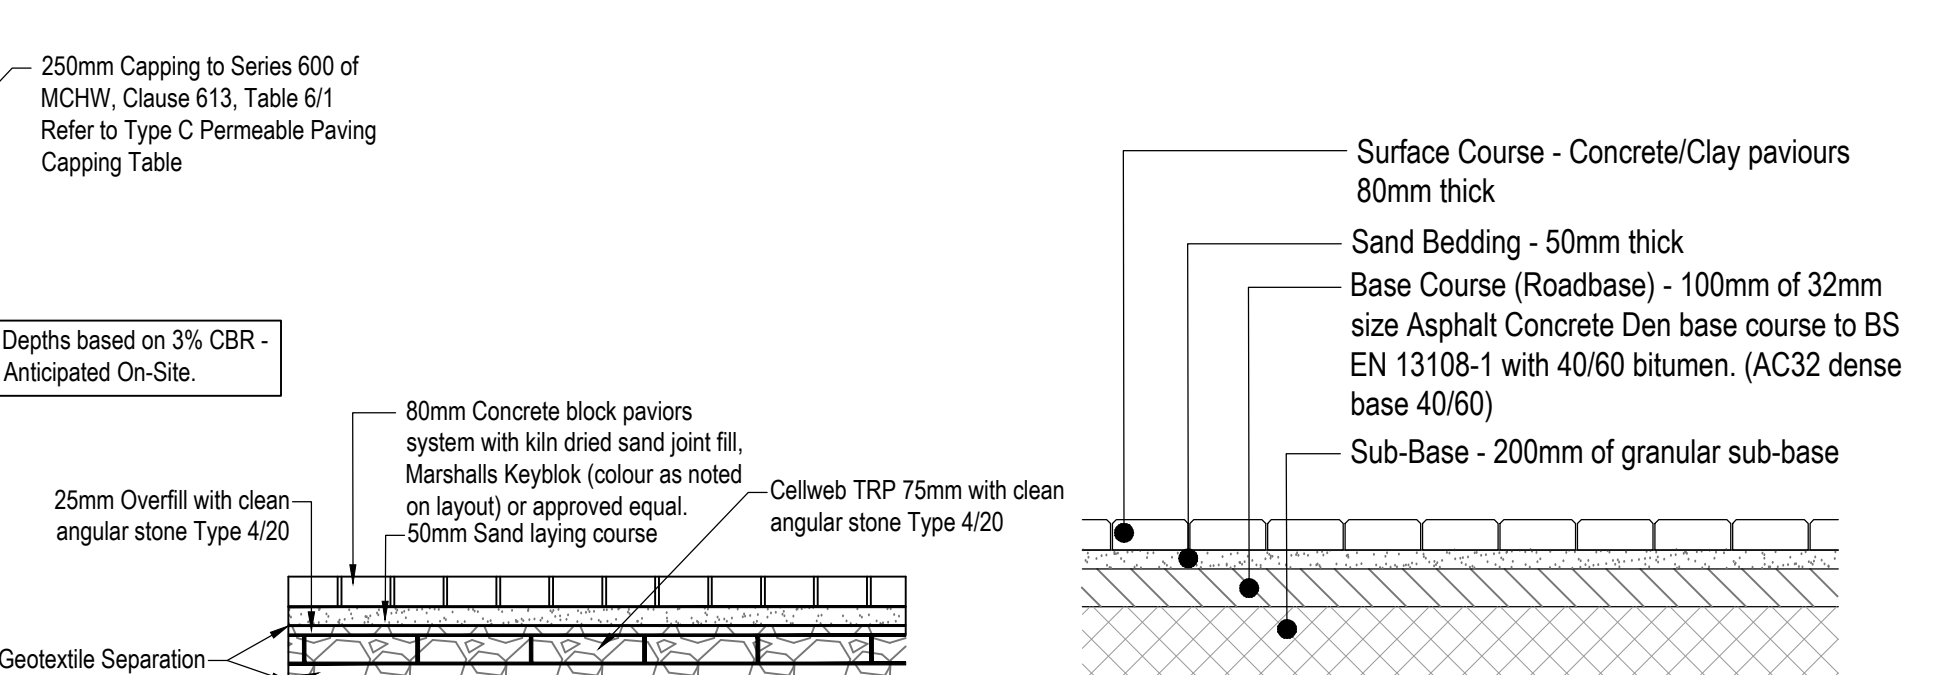


Permeable Blocked Paved Footpath - Cellweb -
No Dig Construction Detail
Scale 1:20

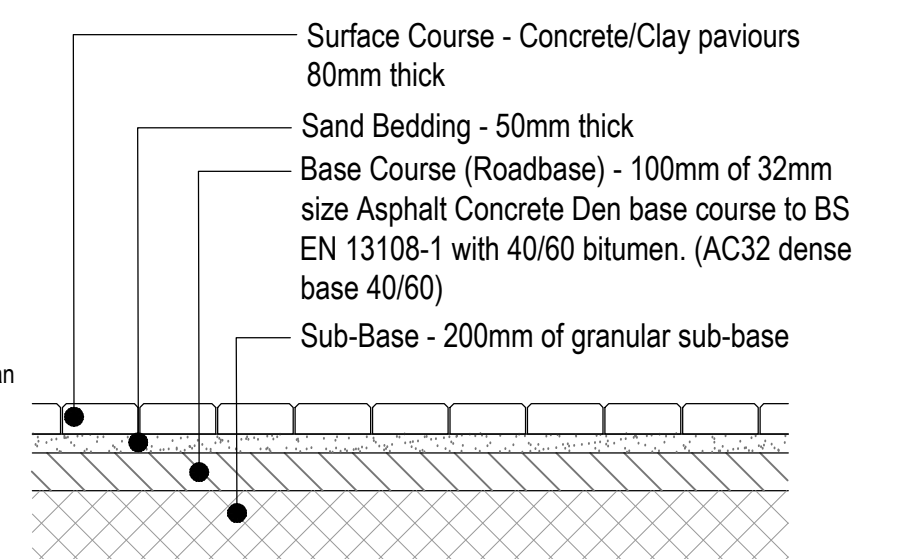

Impermeable Block Paved Construction
For Heavy Duty Access
Scale 1:25

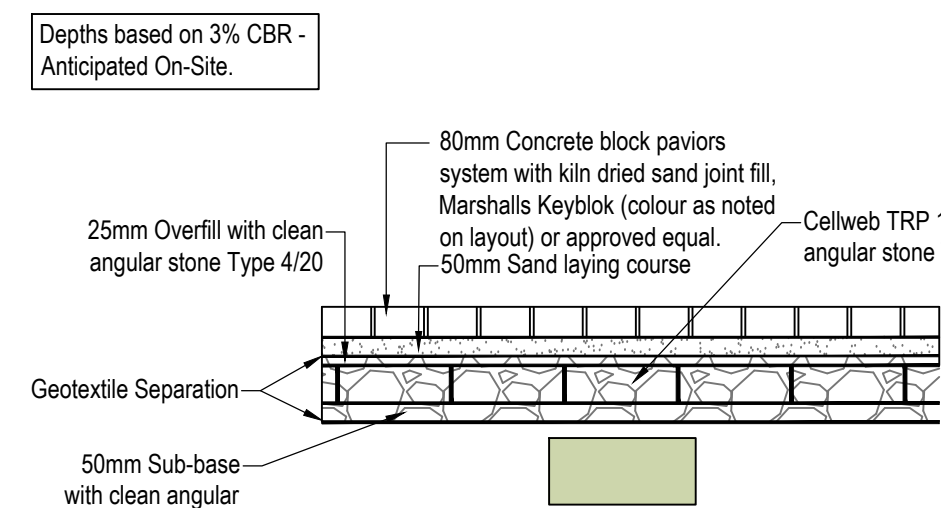

Permeable Blocked Paved Parking Area -
Cellweb - No Dig Construction Detail
Scale 1:20

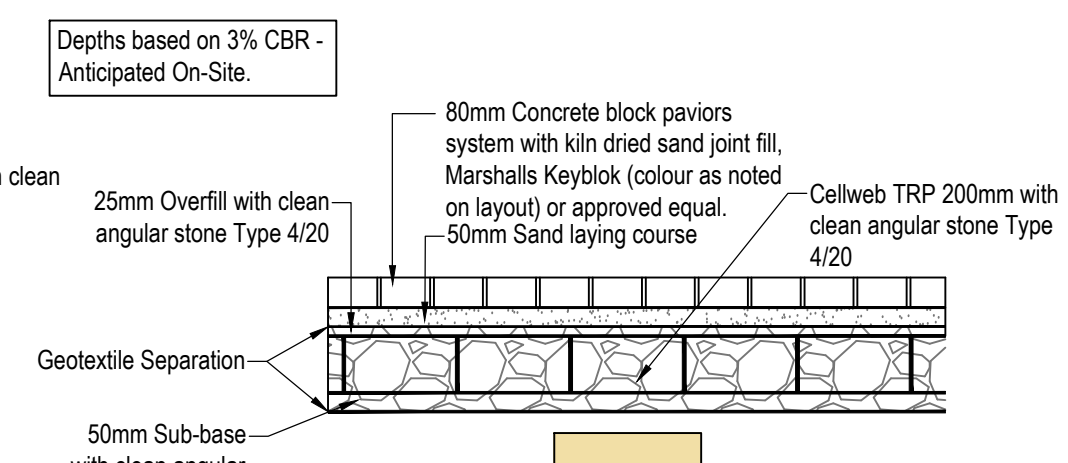

Permeable Blocked Paved Emergency Access
- Cellweb - No Dig Construction Detail
Scale 1:20

General Notes

- Where this drawing has been issued in electronic .dwg format, it has been done so in good faith. JNP Group do not take any responsibility for any inaccuracies in the electronic data, which should be checked against the paper (or .pdf) drawing issue. Any apparent discrepancies should be immediately reported to JNP Group. The electronic .dwg file should not be assumed to be to scale and should not be used for 'overlaying', setting out or checking of any third party information. All dimensions should be taken from the paper (or .pdf) version of the drawing. Electronic drawings may contain third party information. JNP Group take no responsibility for this information, which should be checked against the originators paper drawing(s).
- All dimensions are millimetres (mm), and levels are in metres (m) unless noted otherwise and should be checked on site prior to construction/fabrication.
- Do not scale from this drawing. Only figured dimensions are to be relied upon. Don't hesitate to get in touch with JNP Group if additional information is required.
- Any discrepancies between drawings of different scales and between drawings and specifications, where appropriate, to be reported to JNP Group for decision.
- Copyright reserved. This drawing may only be used for The Client and location specified in the title block. It may not be copied or disclosed to any third party without the prior written consent of JNP Group.
- This drawing should only be used for construction if the drawing status is "Construction". JNP Group takes no responsibility for construction works undertaken to drawings that are not marked with this status.

!

Health & Safety Note
The details on this drawing have been prepared on the assumption that a competent contractor will be carrying out the works. If the contractor(s) considers that there is insufficient Health and Safety information on this drawing, this should immediately be brought to the attention of the designer.

HAZARD IDENTIFICATION BOX			
This table is provided to assist the Principal Contractor to fulfil their obligations under the CDM Regulations 2015			
Hazard Ref	Hazard Type (Construction/Maintenance/ Cleaning/Obstruction/Adaptation)	Hazard Description	Mitigation Measures/ Residual Risk
1	1	1	1

** Construction is subject to the following statutory approvals:

- S36
- S104
- S106
- S185
- Building Regulations

All construction works prior to the above approvals shall be at the Contractor's risk.

C05	12/09/2022	Added S38 notes.	ZS/BID/-
C04	23/08/2022	Shown 6mm upstand for pedestrian upstand on BN kerb (rather than 0-6mm). Added additional no-dig construction build-ups.	BID / - / -
C03	25/07/2022	Updated to suit comments by Reading Highway received on 18/07/2022 and also removed previous section G-G and renumbered sections	SG/ZS/CGG
C02	12/07/2022	Updated permeable block paving parking Construction Detail. Amended Permeable blocked paved carriageway to show different baffle specification.	SG/ZS/BID
C01	09/06/2022	Updated revision status	ZS/BID/BID
P04	09/02/2022	Updated construction details to suit latest highway comments and HTA layout.	ZS/BID/BID
P03	26/01/2022	Updated construction details to show Cellweb no dig construction detail.	SG/ZS/CGG
P02	08/11/2021	Added drainage and bollard details.	ZS/CGG/CGG
P01	22/10/2021	First issue	SG / ZS / CGG
Rev.	Date	Description	Dim / Chk / Appd
Submittal			

A5 - Approved/Stage Complete

JNP GROUP
CONSULTING ENGINEERS

Chesham • Brighouse • Bristol • Glasgow
• Hartlepool • Leamington Spa • Sheffield

www.jnpgroup.co.uk

Client	Reading Borough Council
Job	Wensley Road, Reading
Title	S38-278 Construction Details (Sheet 2 of 5)
Classification	FL_60_20
Scale	A1
Project	Originator - Volume/System - Level/Location - Type - Discipline - Number
Revision	M43749 - JNP - 90 - XX - DR - C - 3004
Document/Sheet Number	C05