



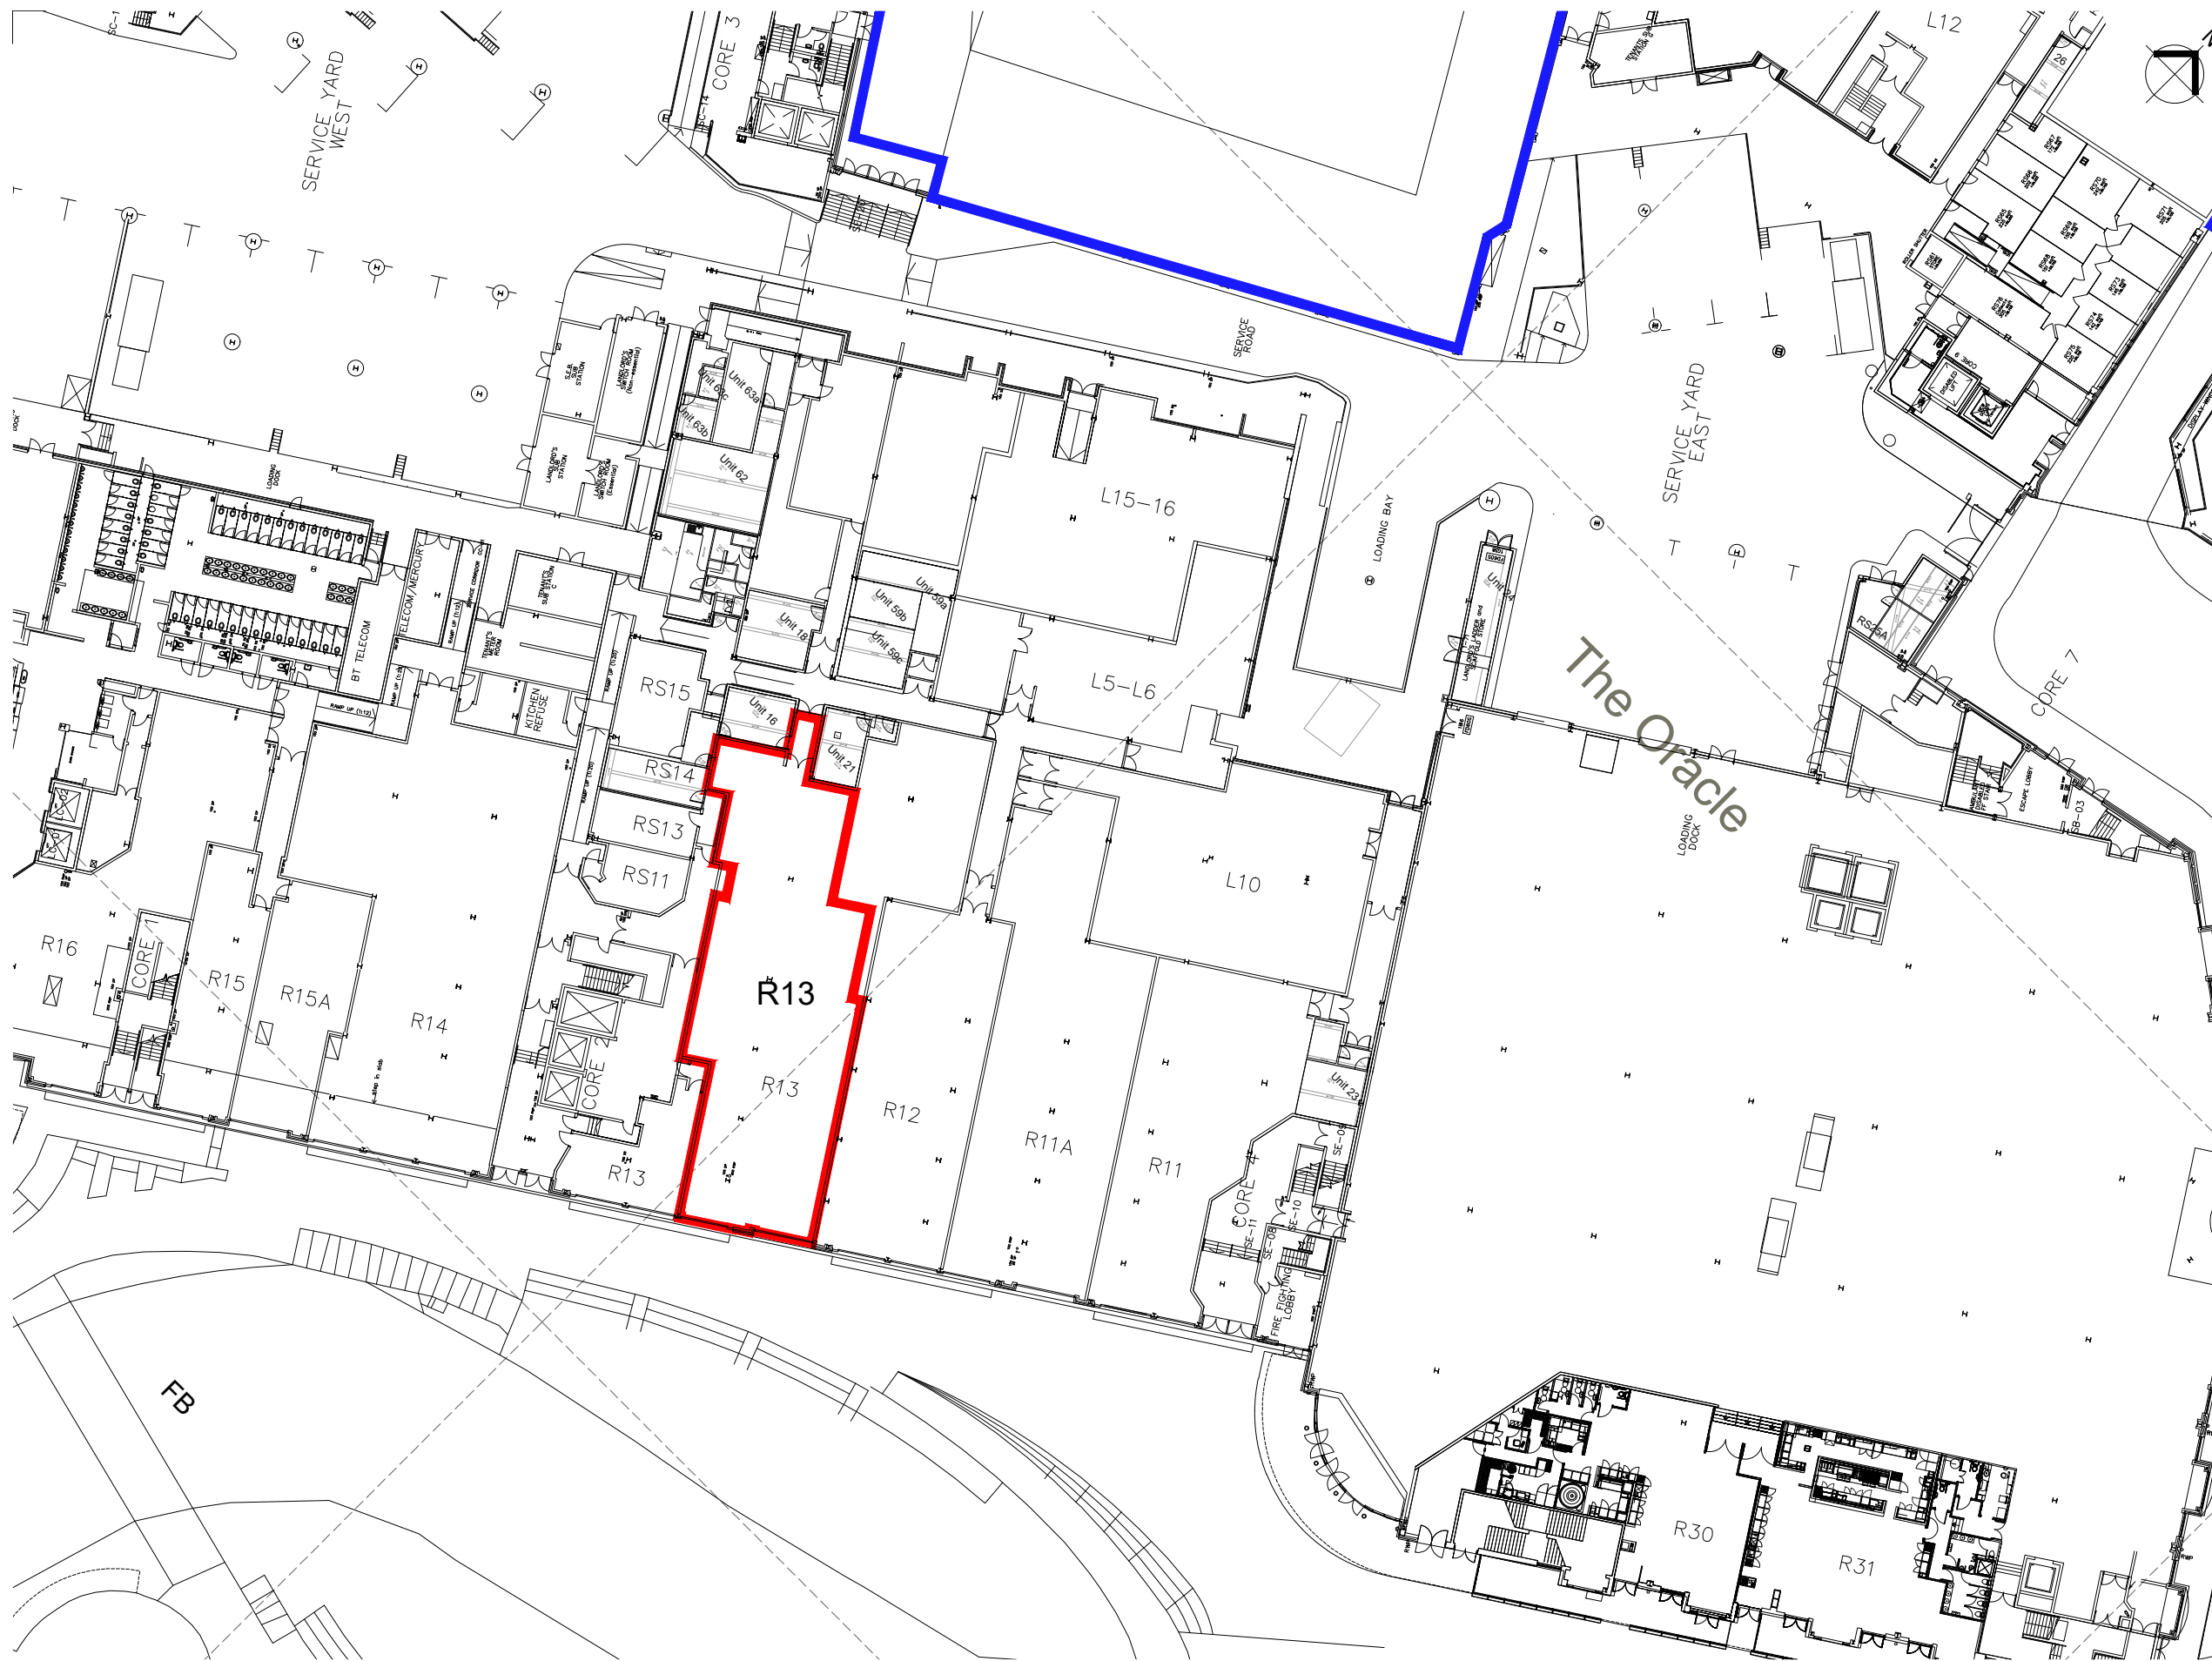

OS 100035409

NB Responsibility is not accepted for errors made by others scaling from this drawing		A3	
Rev	Description	By	Date

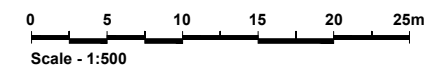

Project
THE ORACLE SHOPPING CENTRE,
READING

Client
HAMMERSON

Title
UNIT R13, RIVERSIDE
BLOCK PLAN

Drawn by SLU	Surveyor AFL	Date APRIL 2025
-----------------	-----------------	--------------------

Scale
1:500 @ A3

Drawing Number B221999-R13-02	Revision
----------------------------------	----------