




GROUND FLOOR

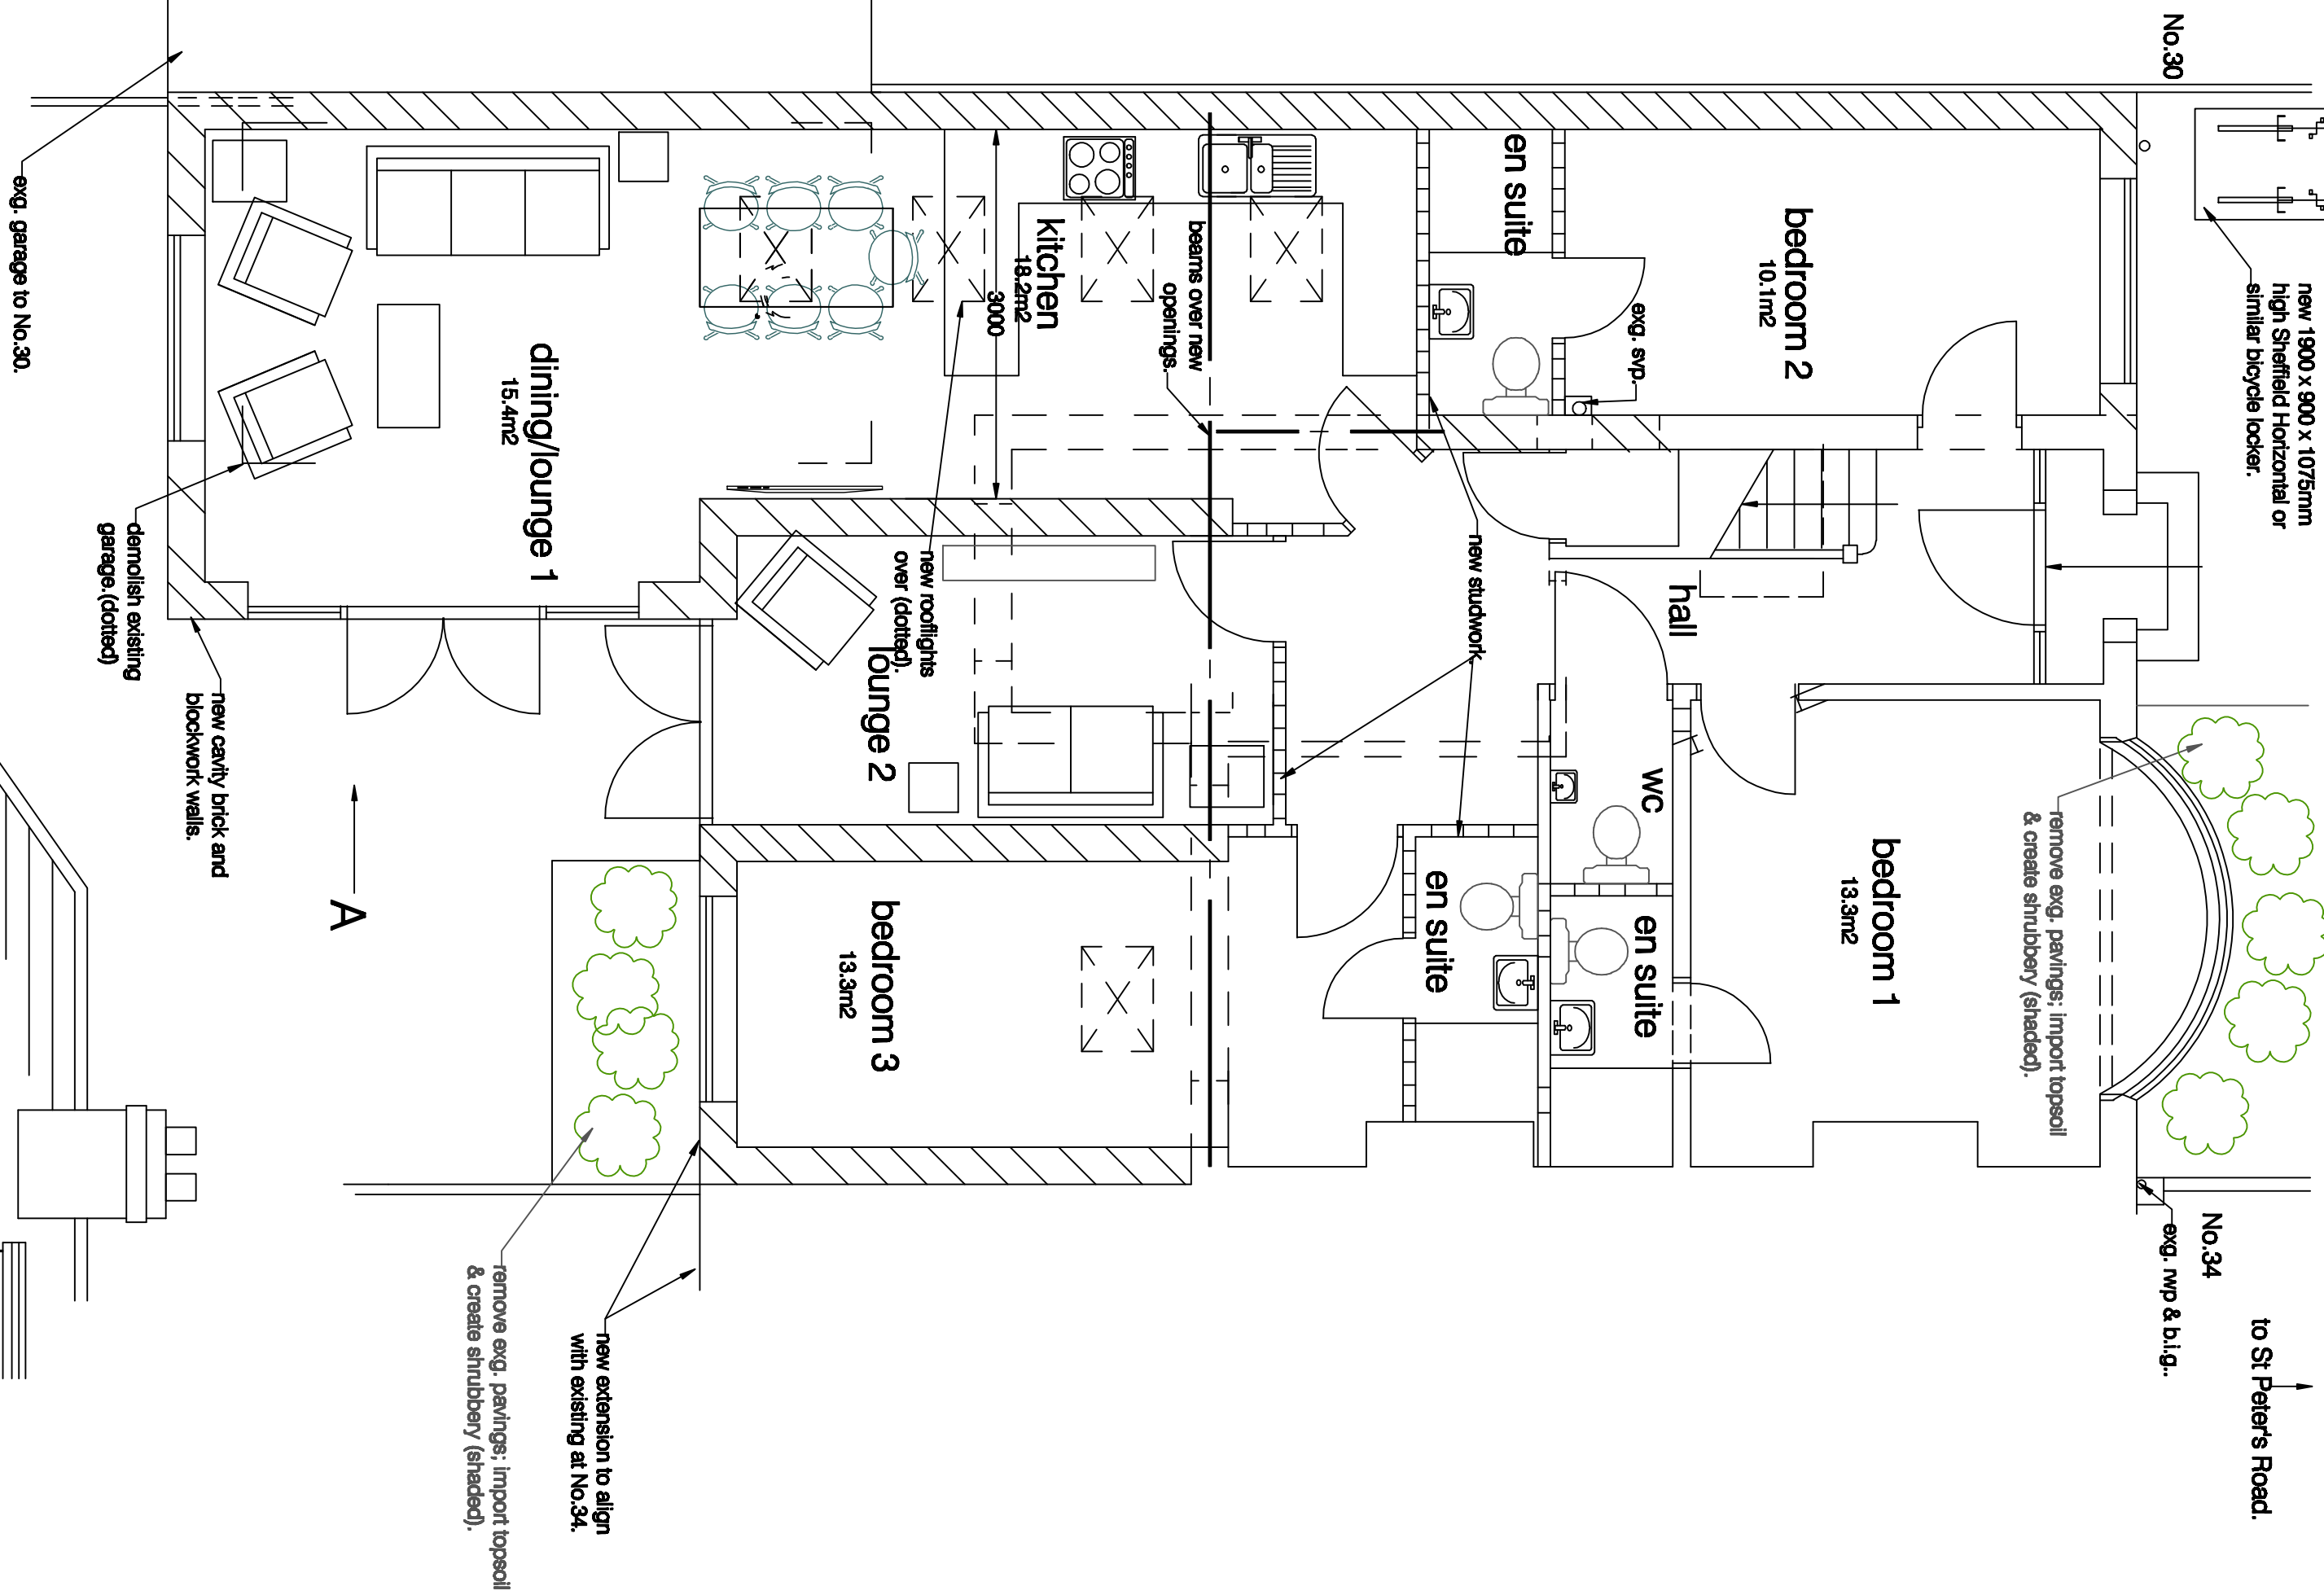


FIRST FLOOR

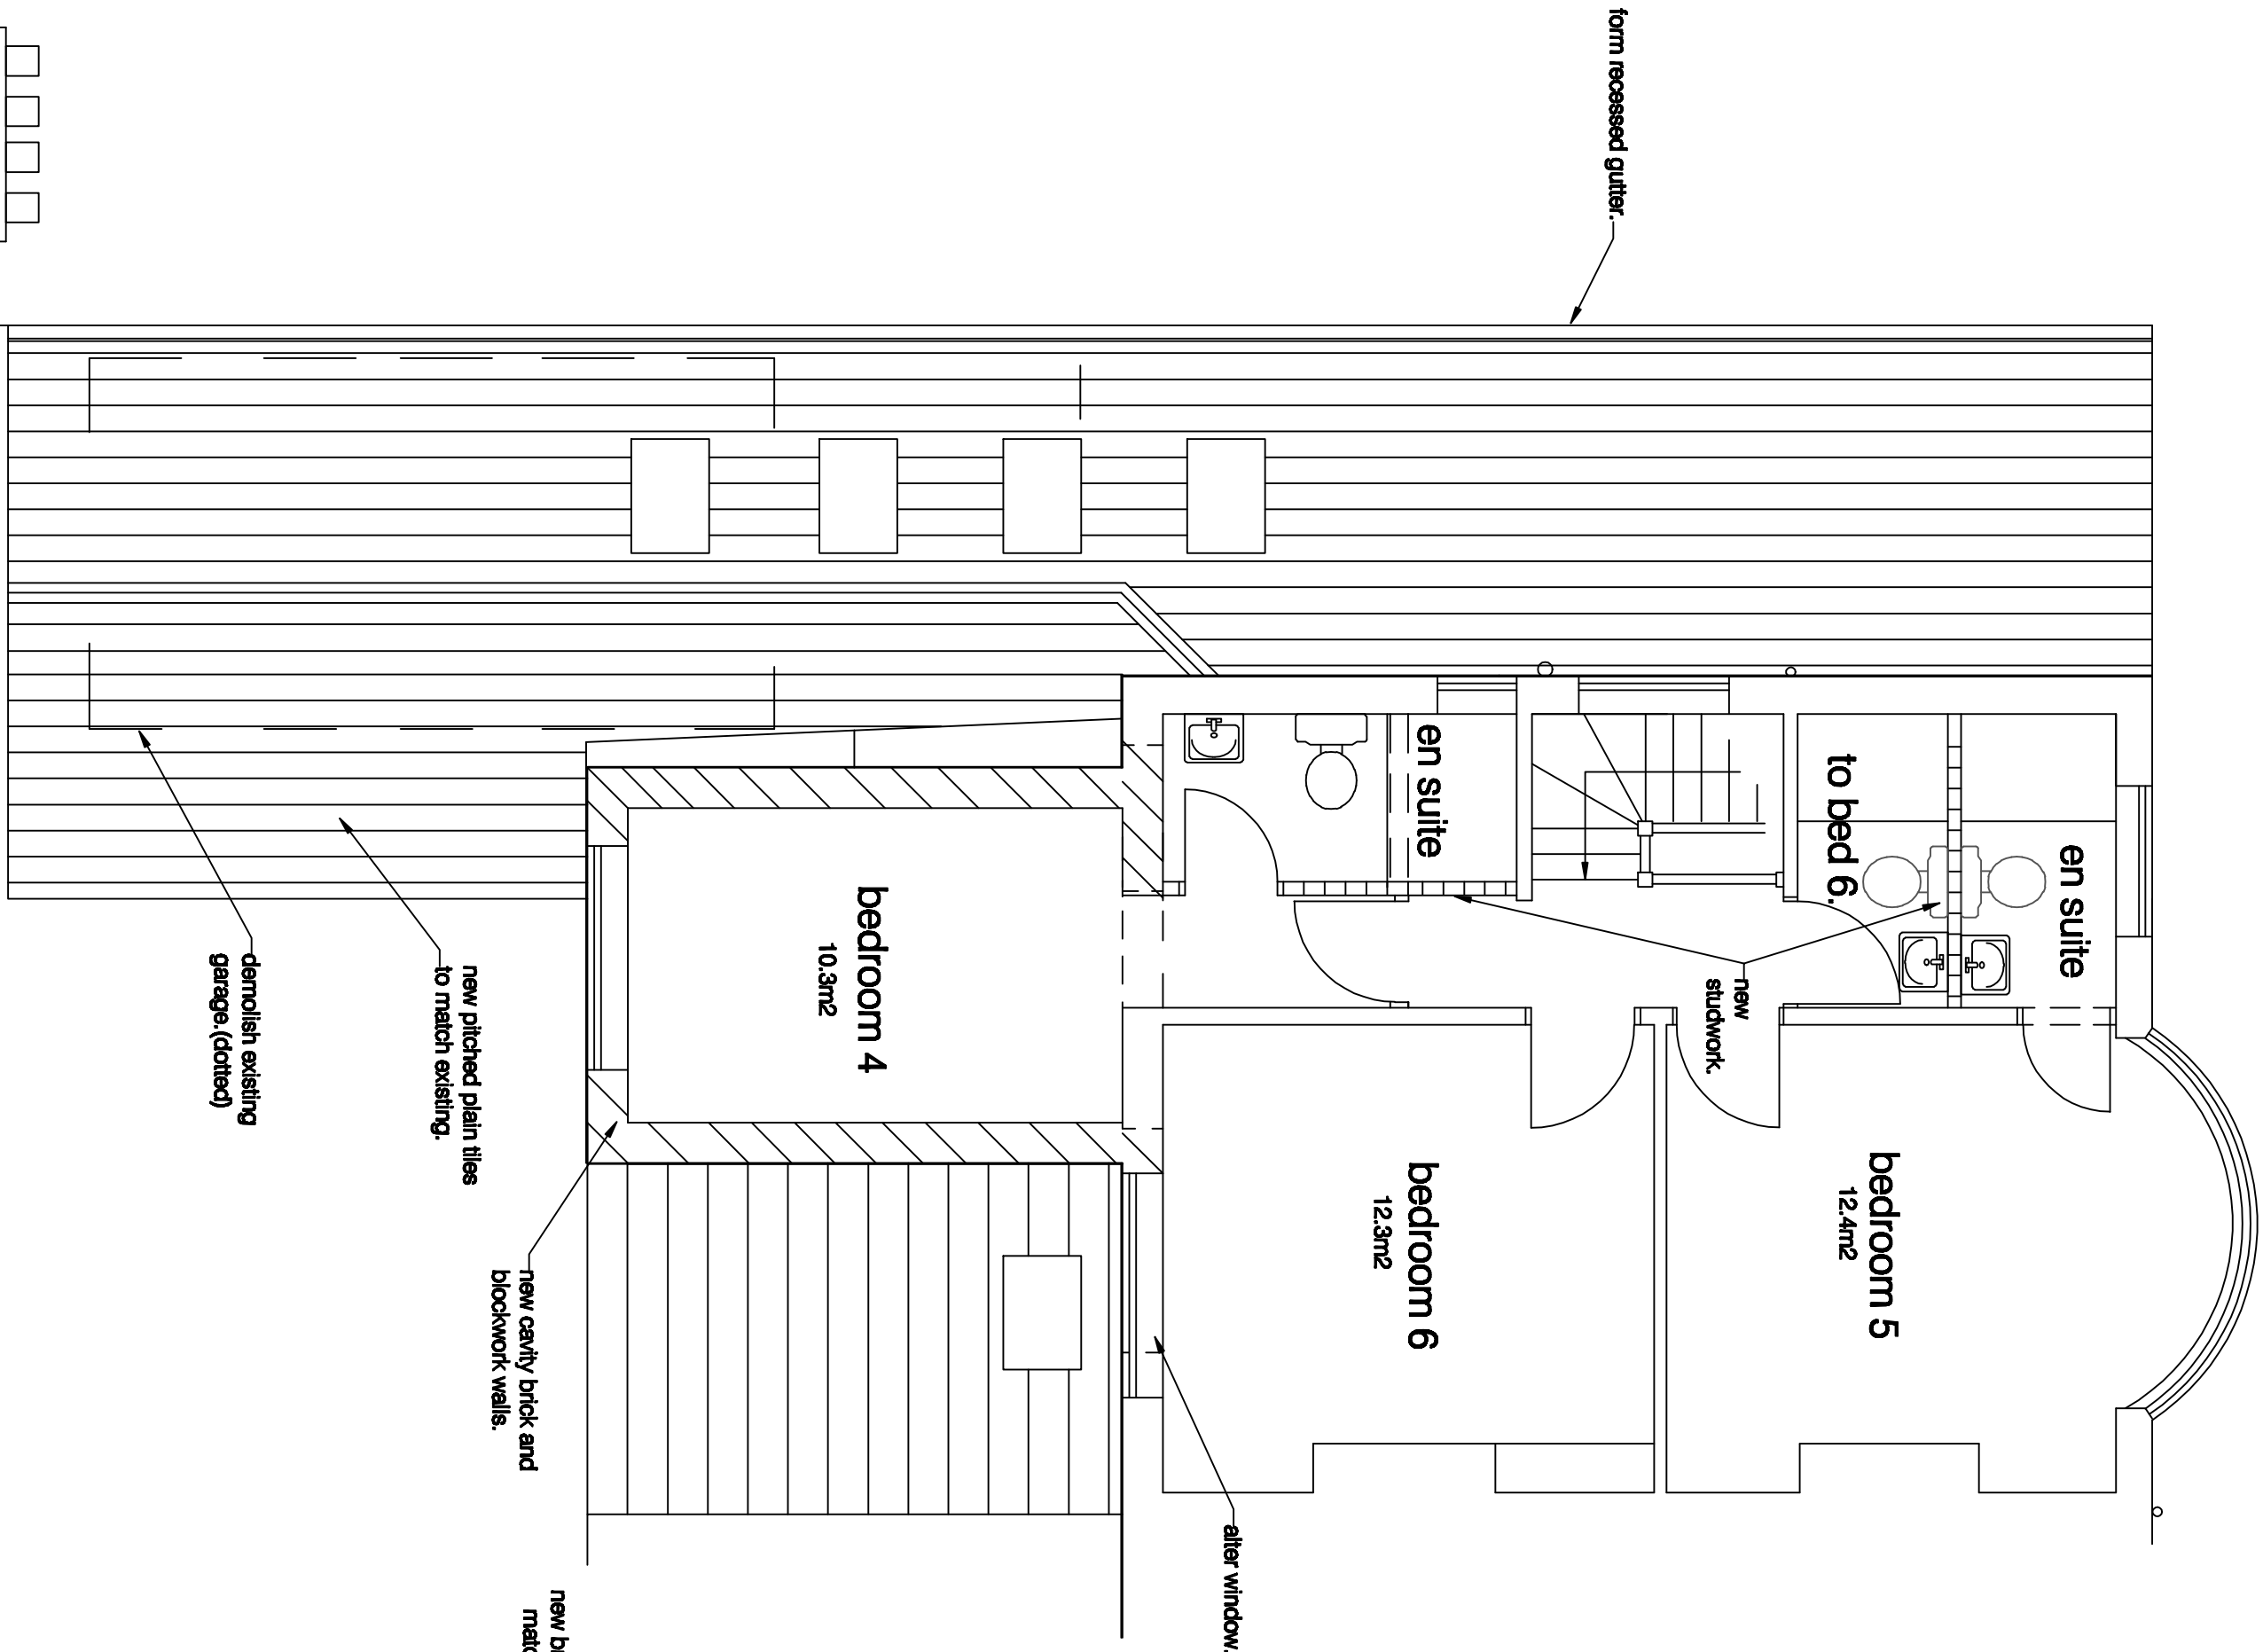


REAR

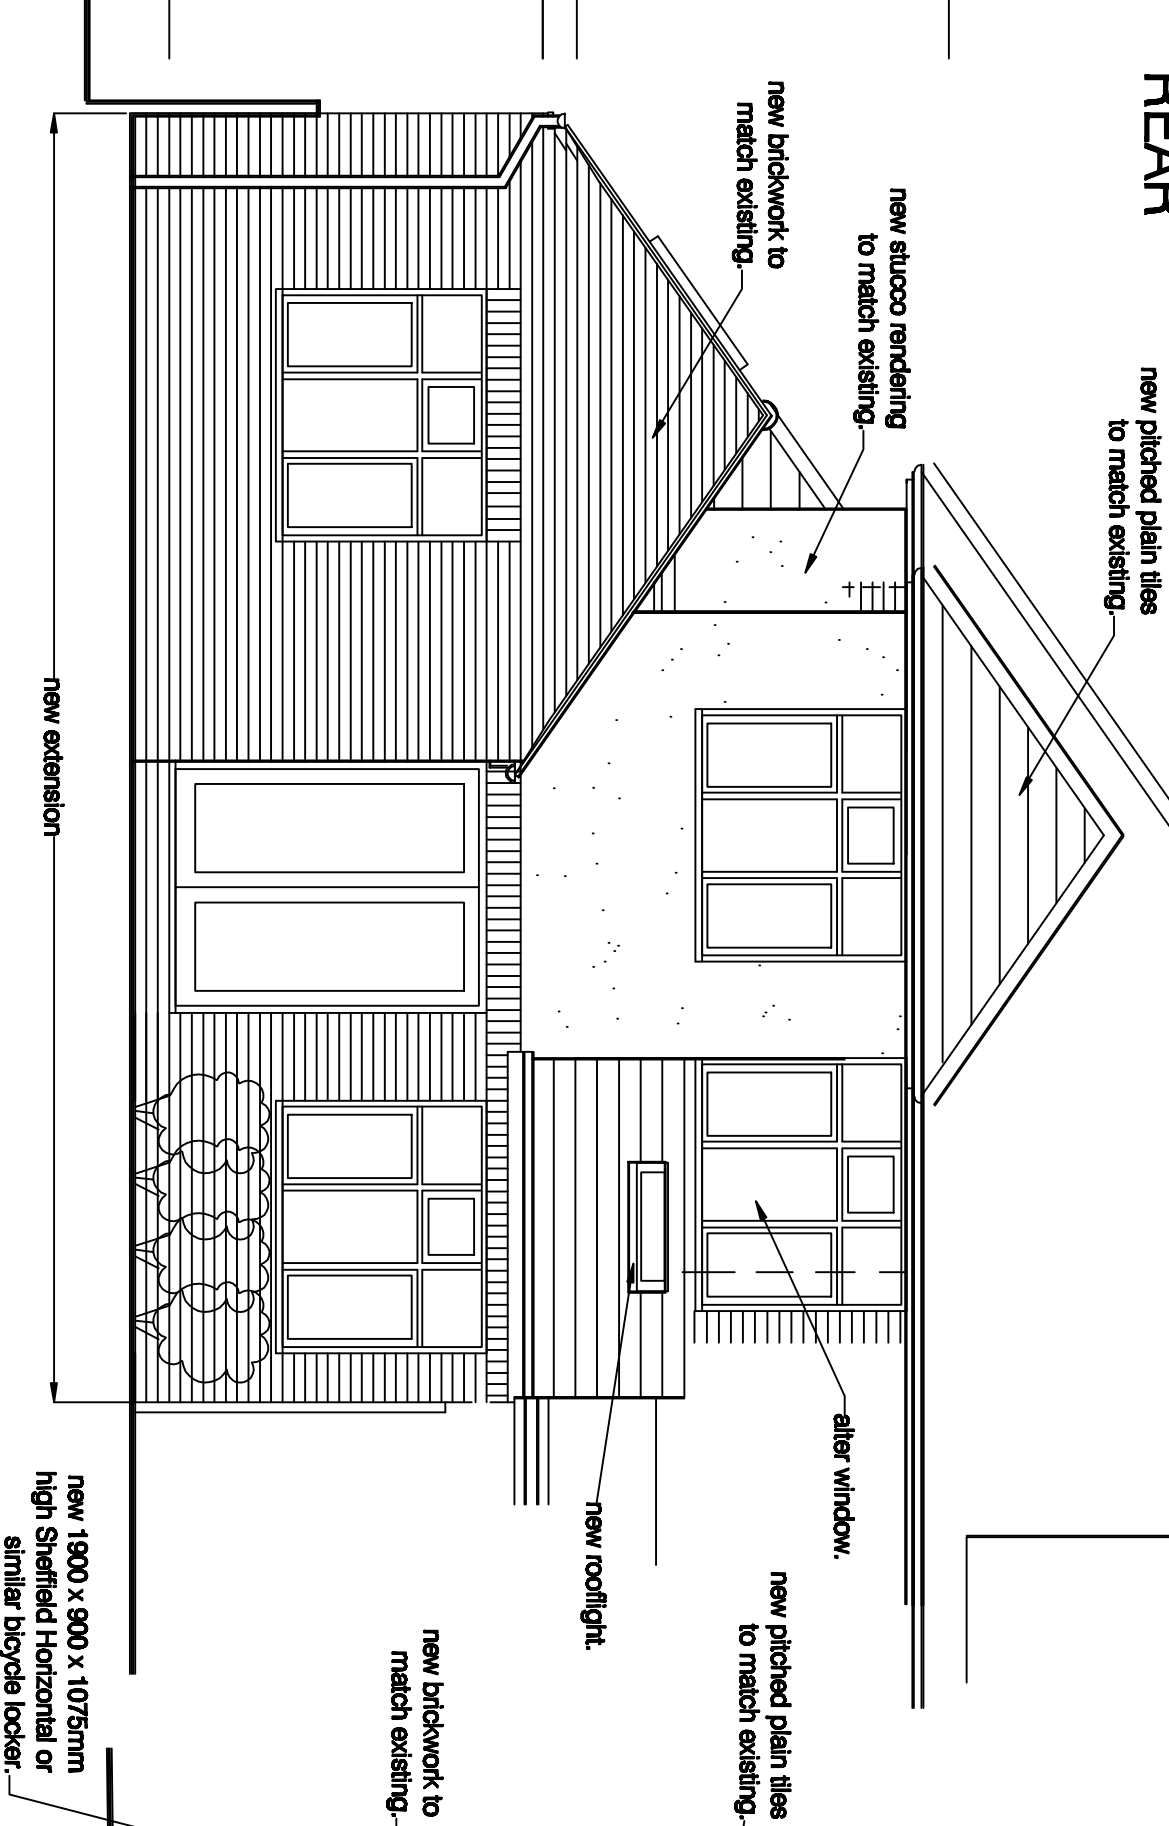


SIDE

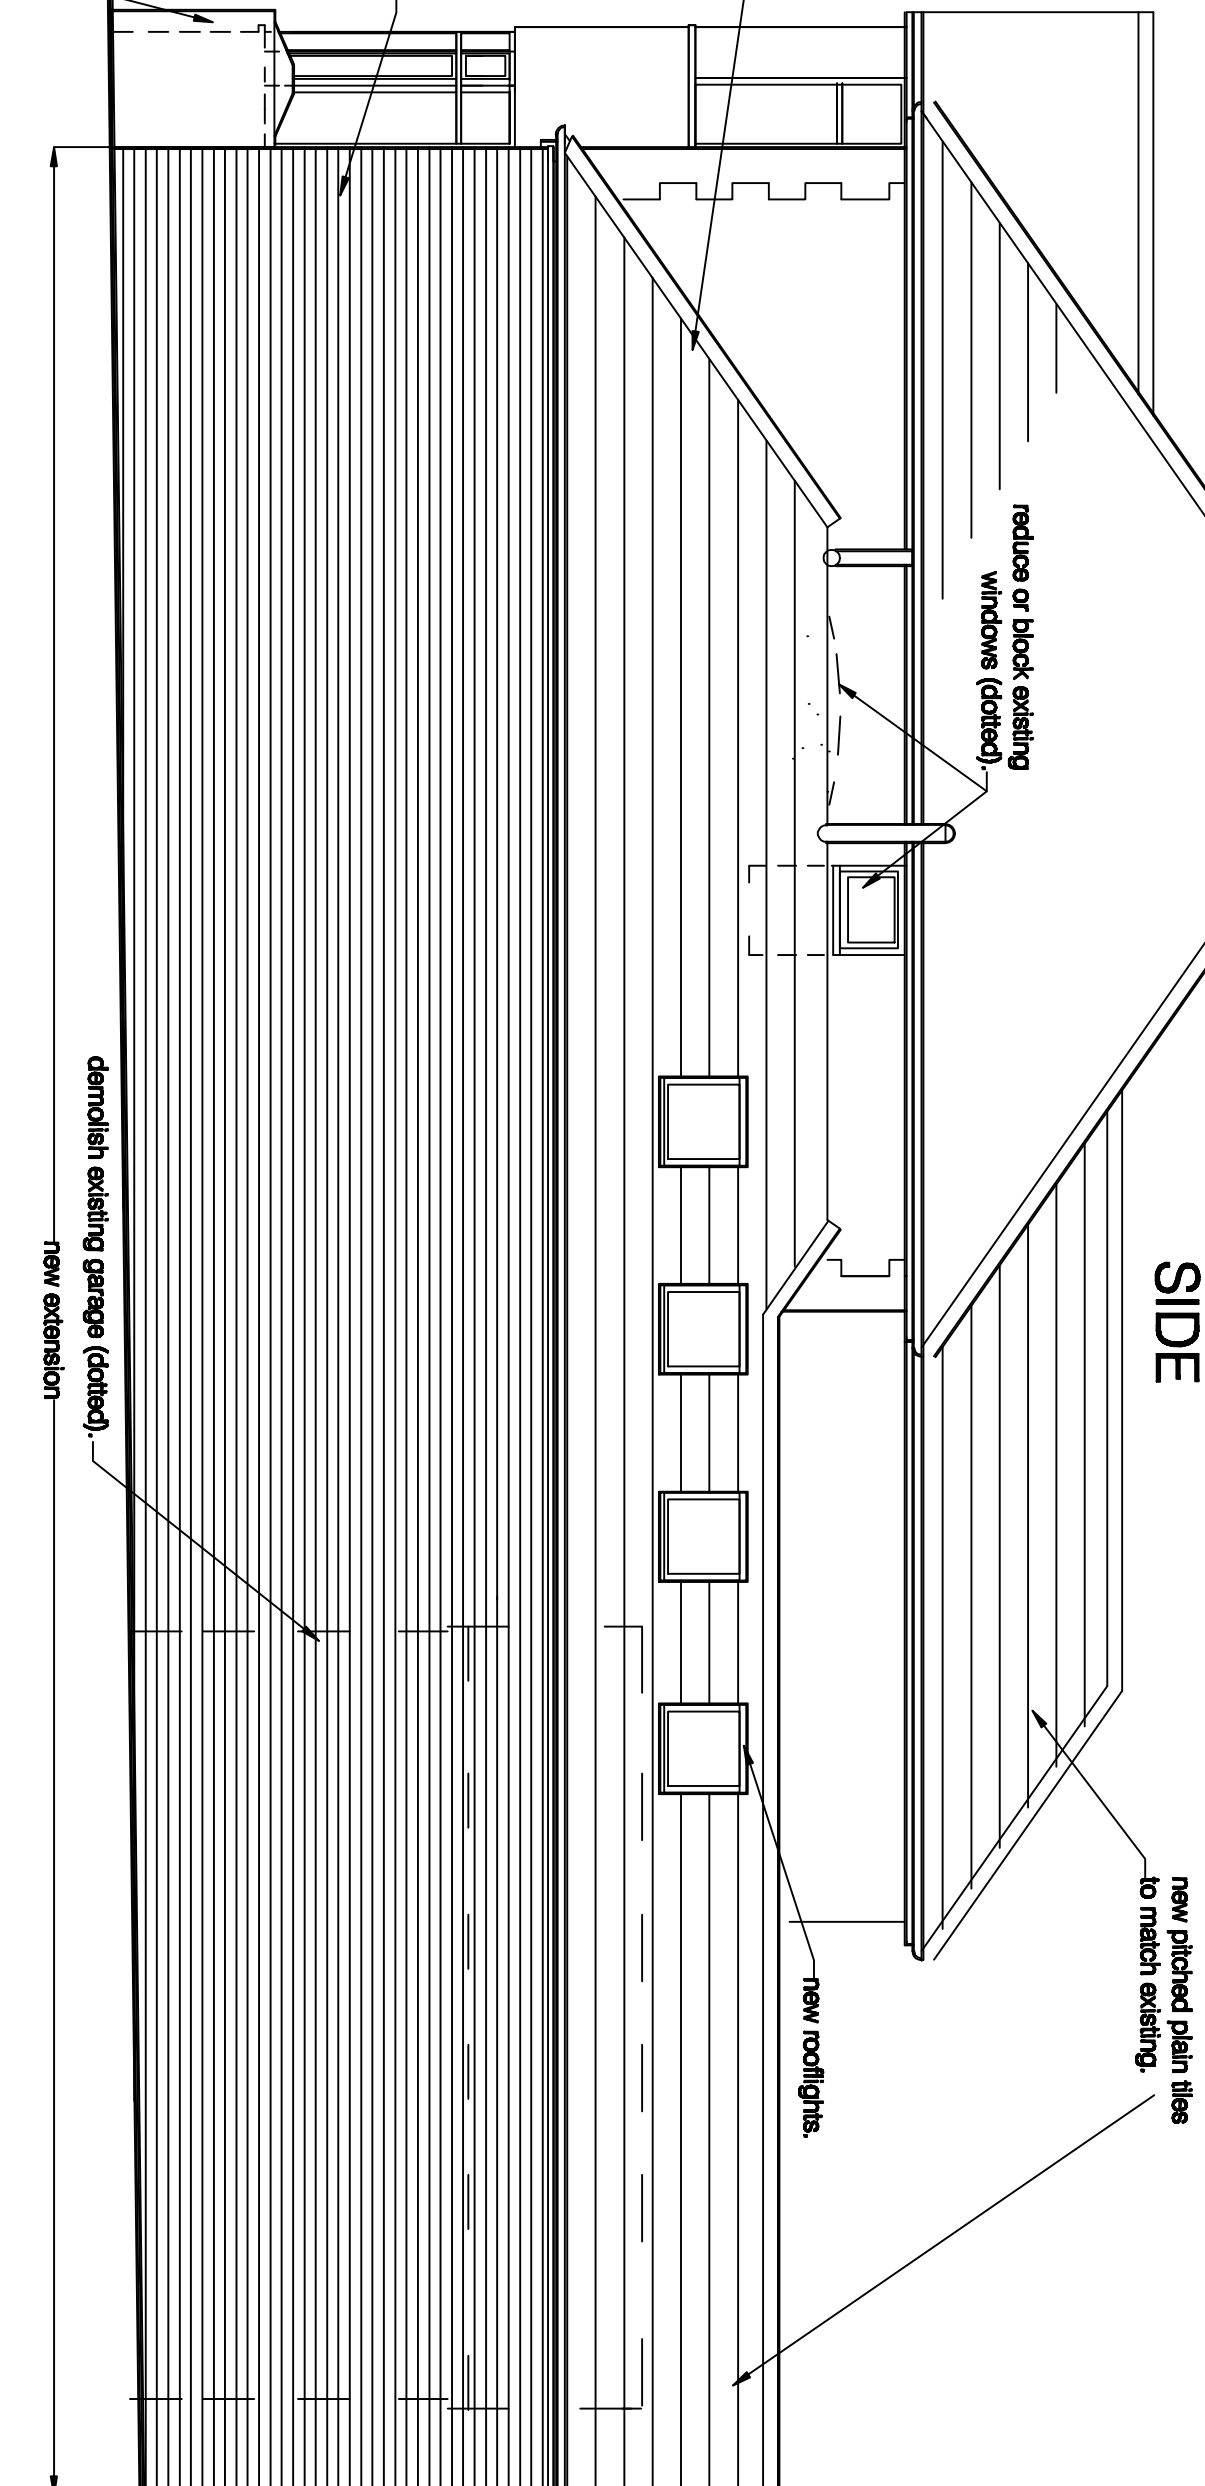

FRONT

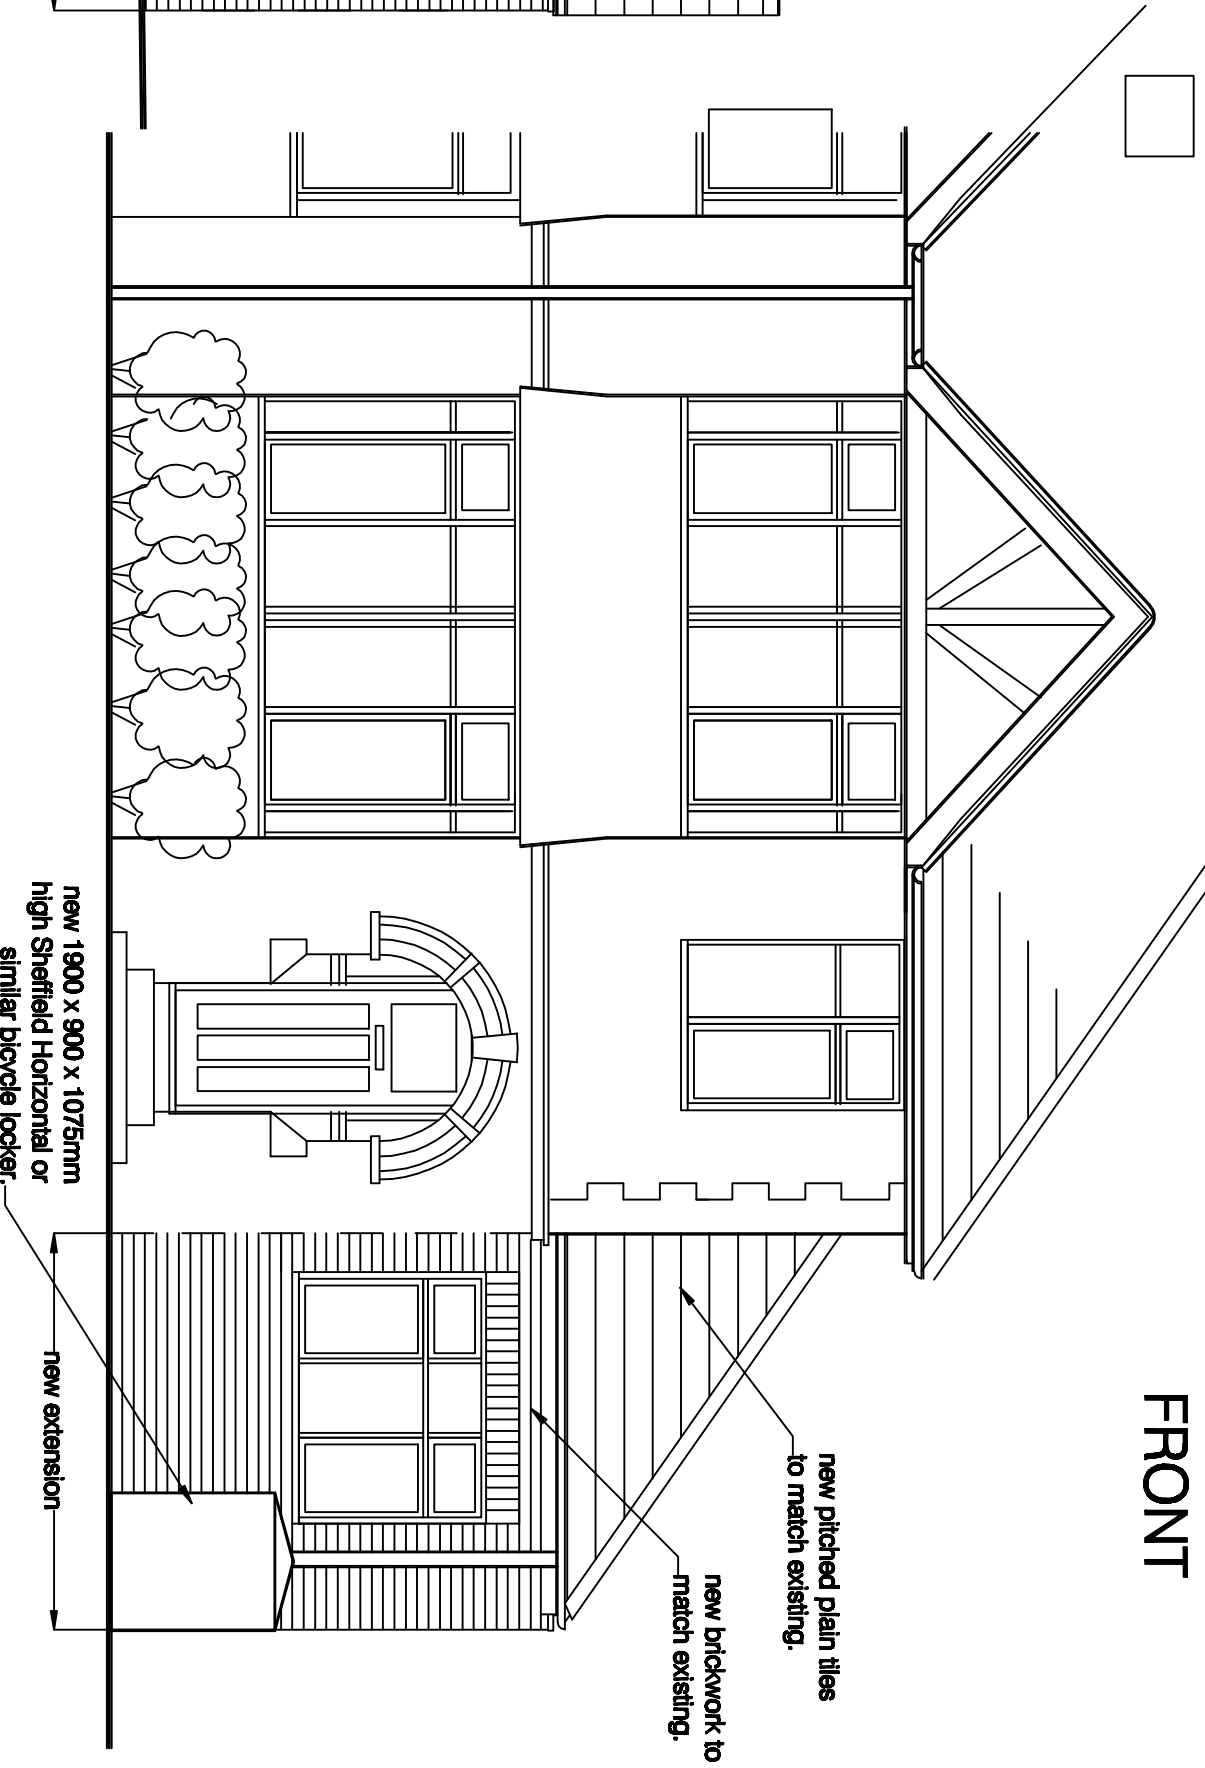

VIEW A

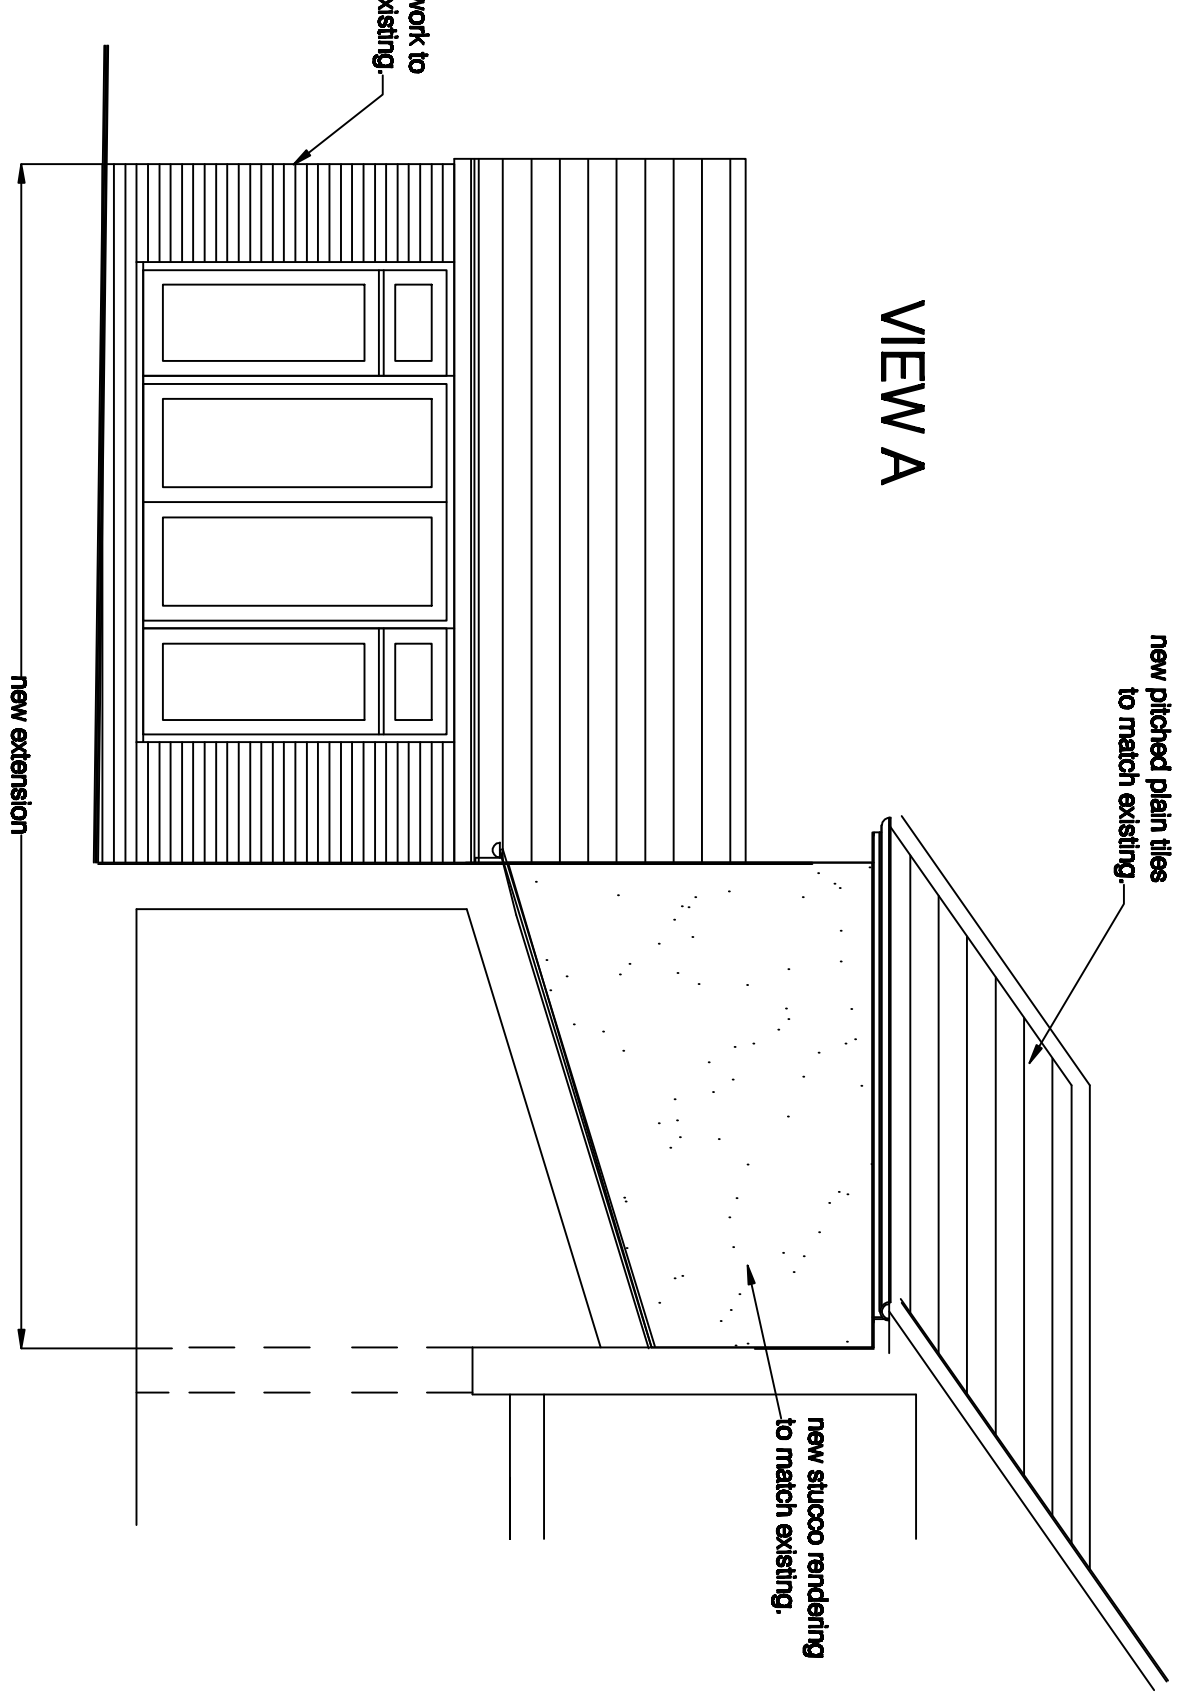

project
for
title

22 St Peter's Road
Reading, Berkshire
Mr S Tulail
Plans as Proposed

Drawing no: 1397 / 2 / g

M D Howlett
architectural consultant

11 Prospect Street, Cavesham, Reading
Berkshire RG4 8JB. Tel: (0118) 947 7117
Email: pmacr@globelinet.co.uk

Date: October 2024

SCALE: 1:50@A1 & 1:100@A3

Revision a: Bicycle store & front shrubbery added. March 2025.
Revision b: Side parapet omitted. April 2025.
Revision c: Bicycle store re-oriented. April 2025.
Revision d: Glazed screen added to kitchen. April 2025.
Revision e: Room areas added. May 2025.
Revision f: Second Lounge added. May 2025.
Revision g: Lounge/dining window & rear shrubbery added. May 2025.