


THIS DRAWING IS THE COPYRIGHT OF BARCLAY + PHILLIPS ARCHITECTS. CONTRACTOR WILL BE HELD RESPONSIBLE FOR THE ACCURACY OF WORKS INVOLVING THE SETTING OUR AND CHECKING OF ALL DIMENSIONS ON THE DRAWING AND ON SITE. DIMENSIONS MUST NOT BE SCALED FROM THIS DRAWING.

PLANNING

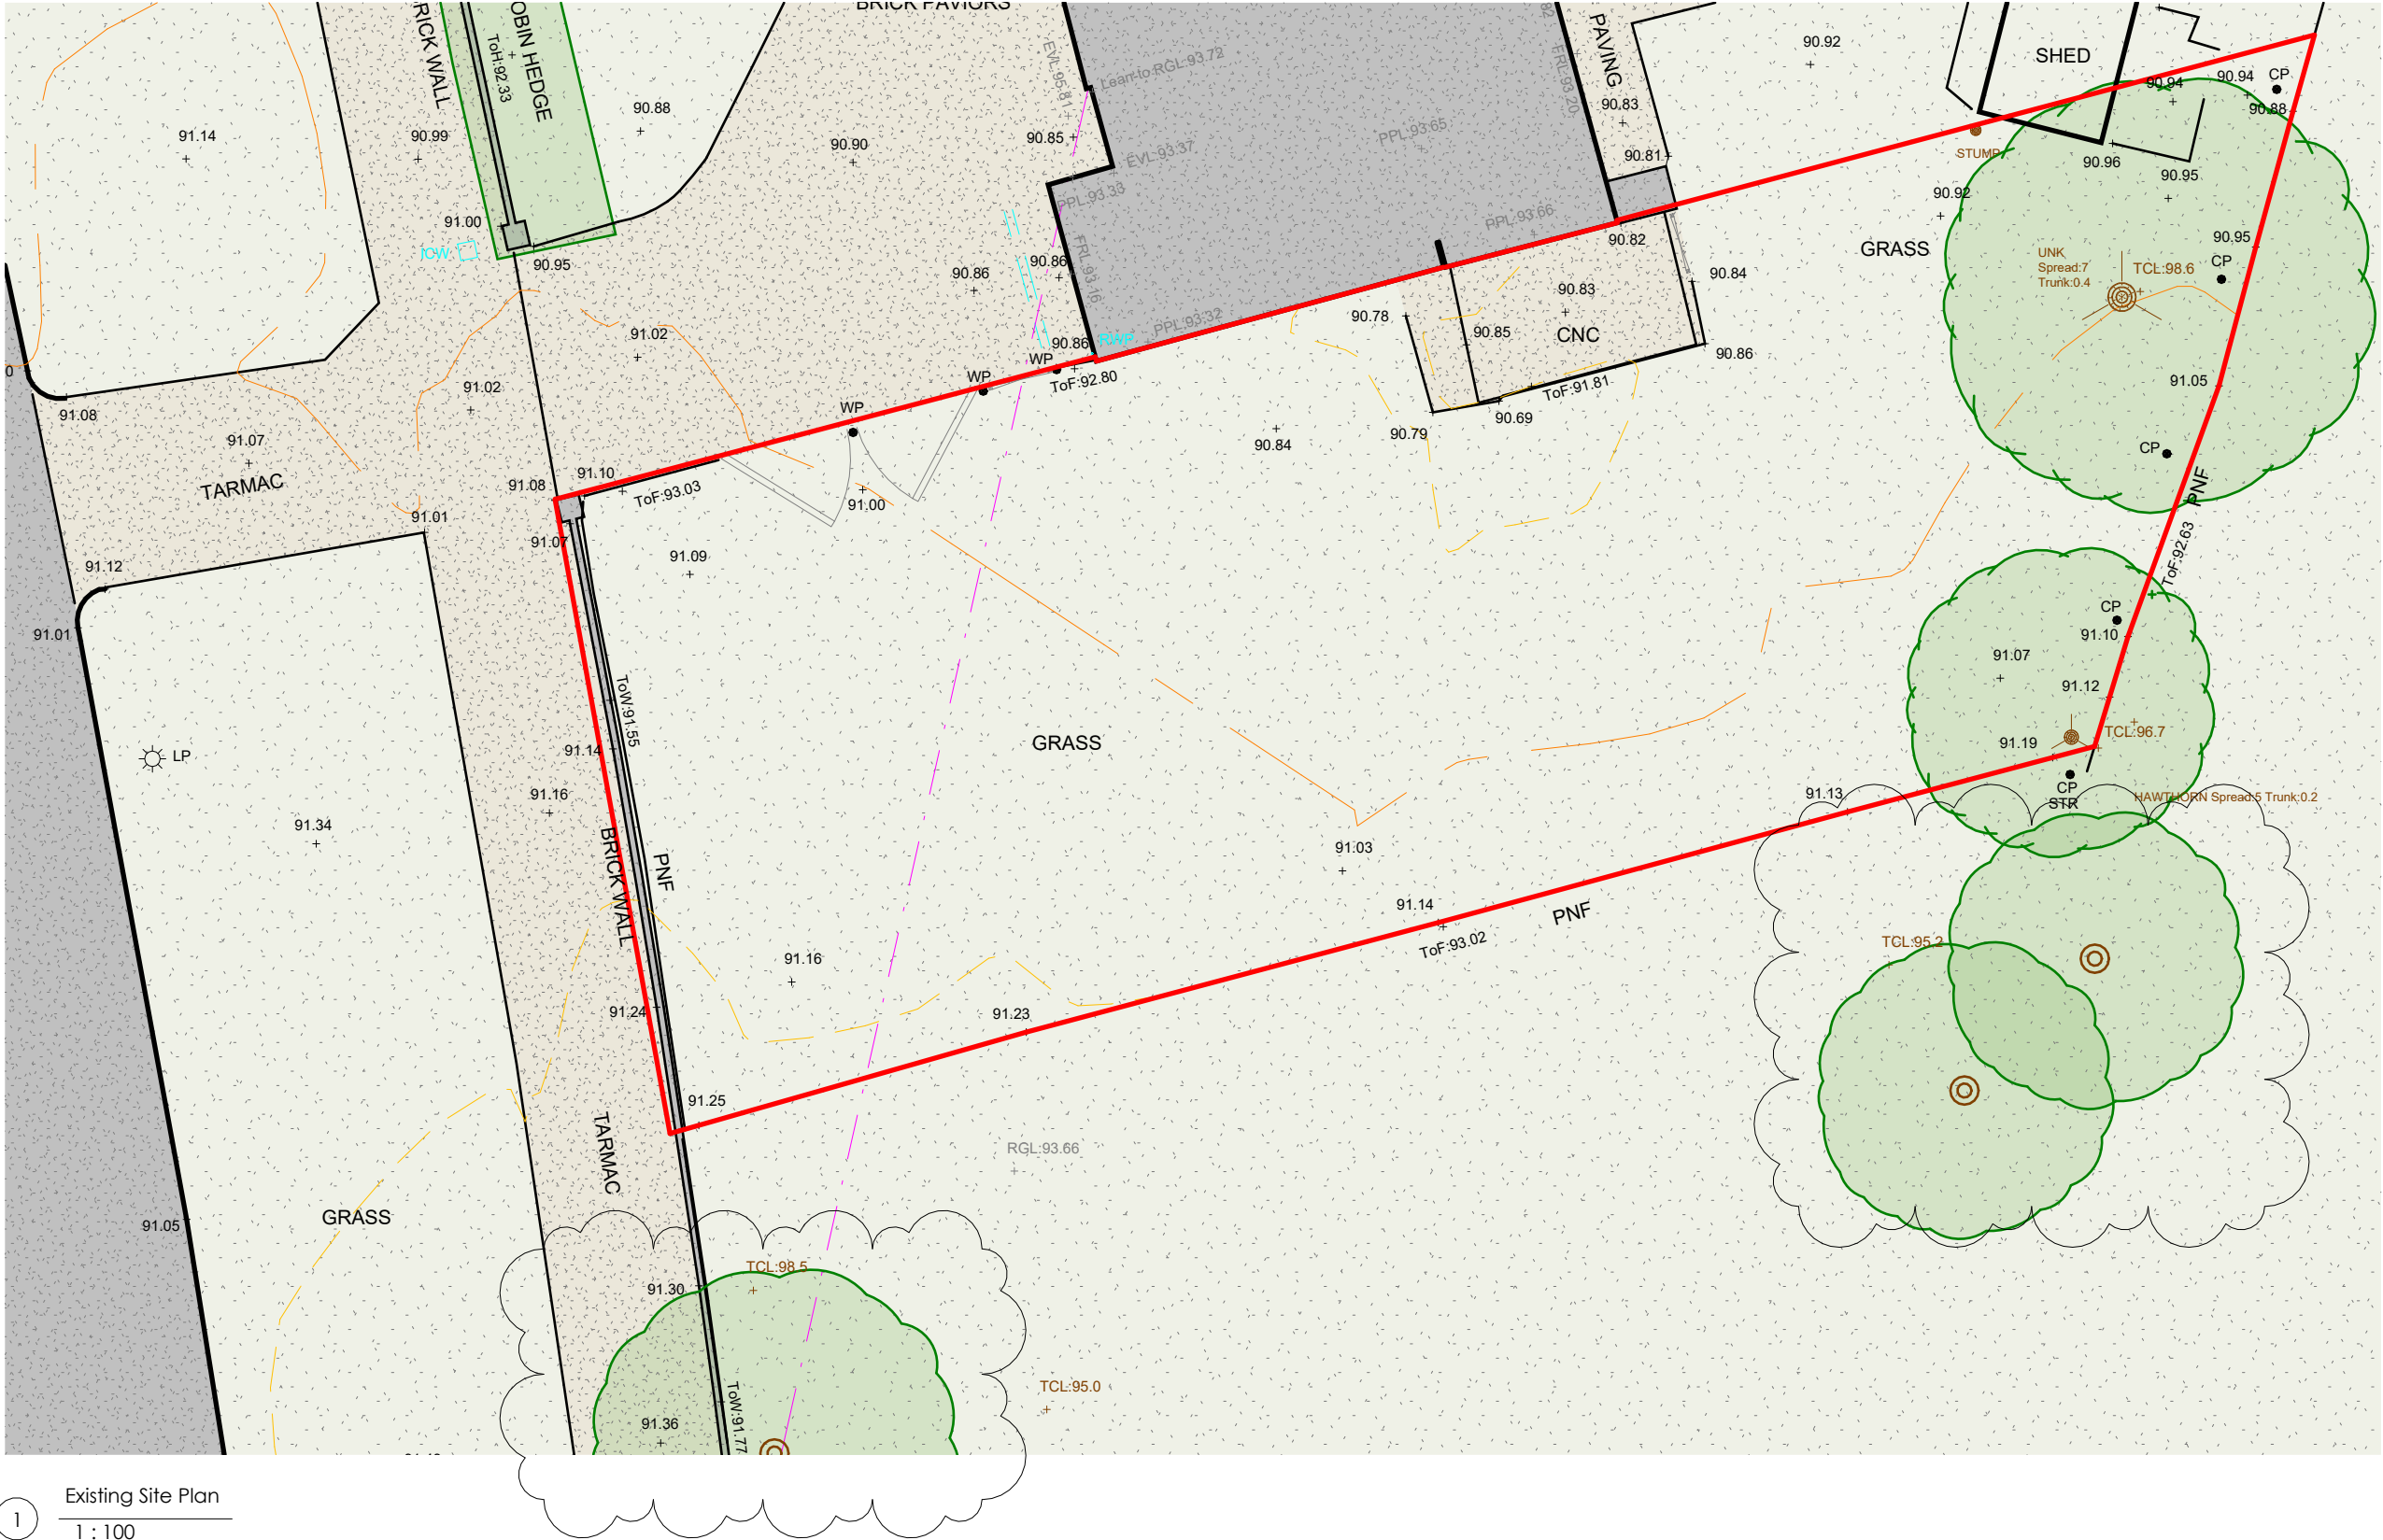

1 Existing Site Plan
1 : 100
Site Area = 270m²

B	Red Boundary Amended	13.05.25	MB
A	Updated to LPA comments	01.10.24	PA
Rev	Description	Date	By

