


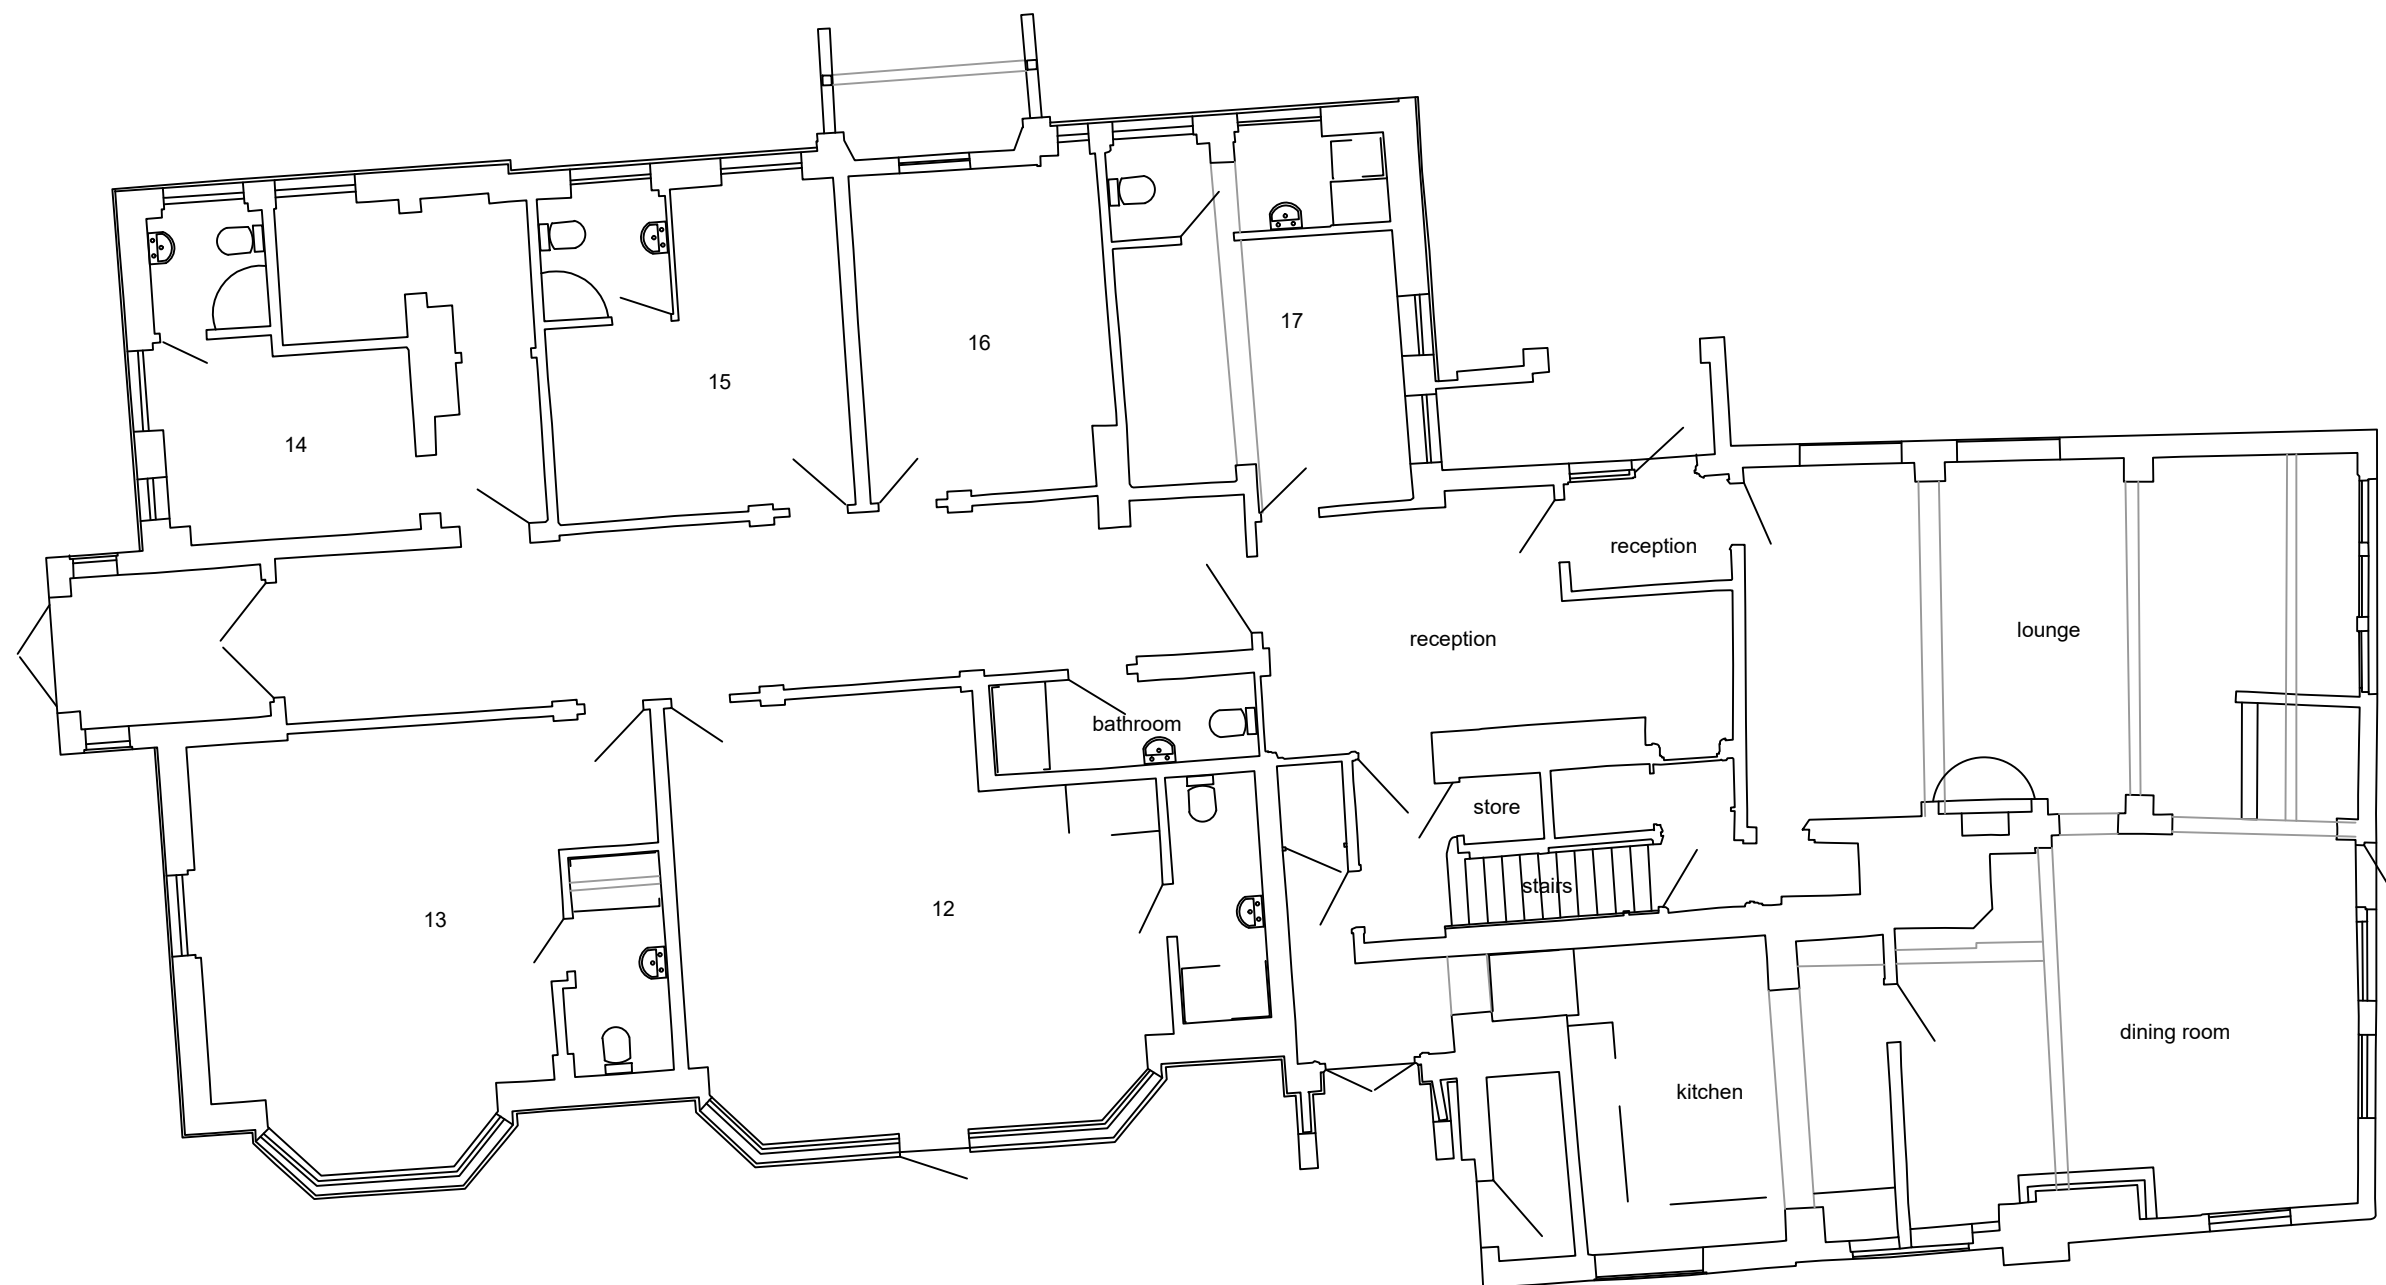

0 5m
Scale 1:100 @ A3

THE ROEBUCK HOTEL, OXFORD ROAD, READING.
Existing Ground Floor 1:100
Drawing Number: TIL1/P/03