ONE NUMBER DOUBLE SIDED, PAINTED WOOD,
'LOLLIPOP' STYLE SIGN.
FRAME SPRAY PAINTED TO MATCH EXISTING METALWORK:
LOGO APPLIED TO BOTH SIDES USING VINYL LETTERING.

SECURELY BOLT FIXED TO EXISTING BRICKWORK.
ARMATURE AND BRACKET SPRAY PAINTED TO MATCH SIGN.
NON ILLUMINATED.

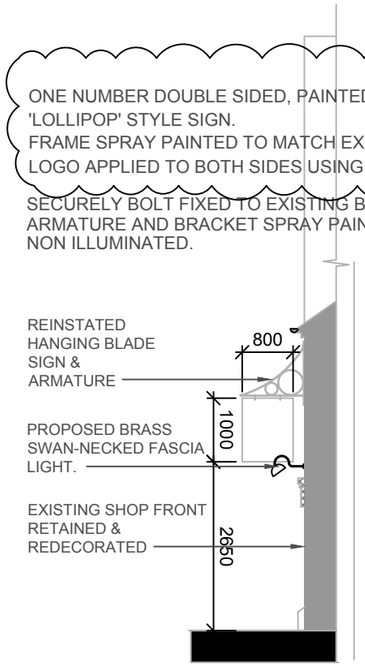

SECTION SHOWING
HANGING
BLADE SIGN &
PROPOSED
FASCIA LIGHTING.

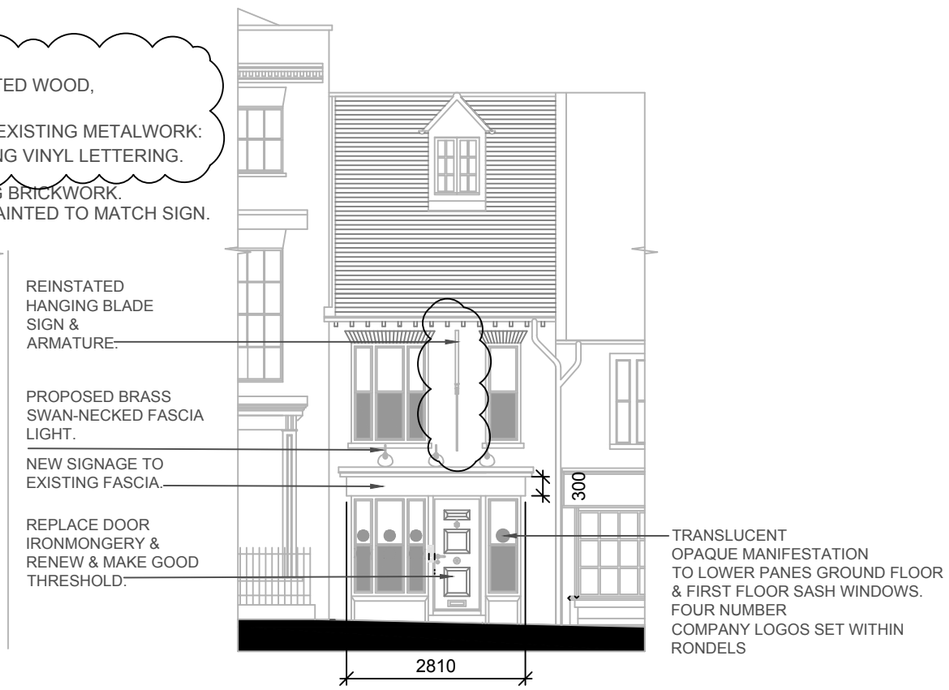

ELEVATION TO LONDON STREET WITH
PROPOSED FASCIA SIGNAGE, LIGHTING &
HANGING BLADE SIDE.

0 1 2 3 4

Legend

NOTE: ALL DIMENSIONS TO BE CHECKED ON SITE.
ANY DISCREPANCIES PLEASE INFORM AAID ACCORDINGLY.

N

Revision	Description	Date
A	AMENDED	14 MAY 25

Client

LONDON WOMEN'S CLINIC

DOUGLASJANE
STUDIO

Working From_The Hoxton
40 Blackfriars Road
London SE1 8NY
United Kingdom

T +44 (0)207 251 9042

www.douglasjane.studio

Project SIGNAGE FOR ADVERTISING CONSENT

Address 52 LONDON STREET, READING RG1 4SQ

Title PROPOSED ELEVATION & SECTION

Scale 1:100

Date JAN 2025

Drawn DC

Checked

Drawing number	Revision
25001/ELE/910	A

No dimensions to be scaled from this drawing.Dimensions to be checked on site prior to fabrication.Report all discrepancies to DouglasJane Studio COPYRIGHT ©

DouglasJane Studio A1 Title - 2023©