Front Elevation (Street View) 1:100 Scale

Front Elevation 1:100 Scale

~~DO NOT SCALE FROM THIS DRAWING.~~ VERIFY ALL DIMENSIONS BEFORE SETTING OUT, COMMENCING WORK OR MAKING ANY SHOP DRAWINGS. REPORT ANY DISCREPANCIES TO SUPERVISING OFFICER IMMEDIATELY. COPYRIGHT ©

1:1250 scale Bar
This Drawing has been produced for printing onto A1 size paper,
If printing on A3 please use the scale below for reference.

0m 12.5m 50m
6.2m 25m 100m

1:500 scale Bar
This Drawing has been produced for printing onto A1 size paper,
If printing on A3 please use the scale below for reference.

0m 5m 20m
2.5m 10m 40m

1:100 scale Bar
This Drawing has been produced for printing onto A1 size paper,
If printing on A3 please use the scale below for reference.

0m 1m 4m
0.5 2m 8m

1:50 scale Bar
This Drawing has been produced for printing onto A1 size paper,
If printing on A3 please use the scale below for reference.

0m 0.5m 2m
0.25 1m 4m

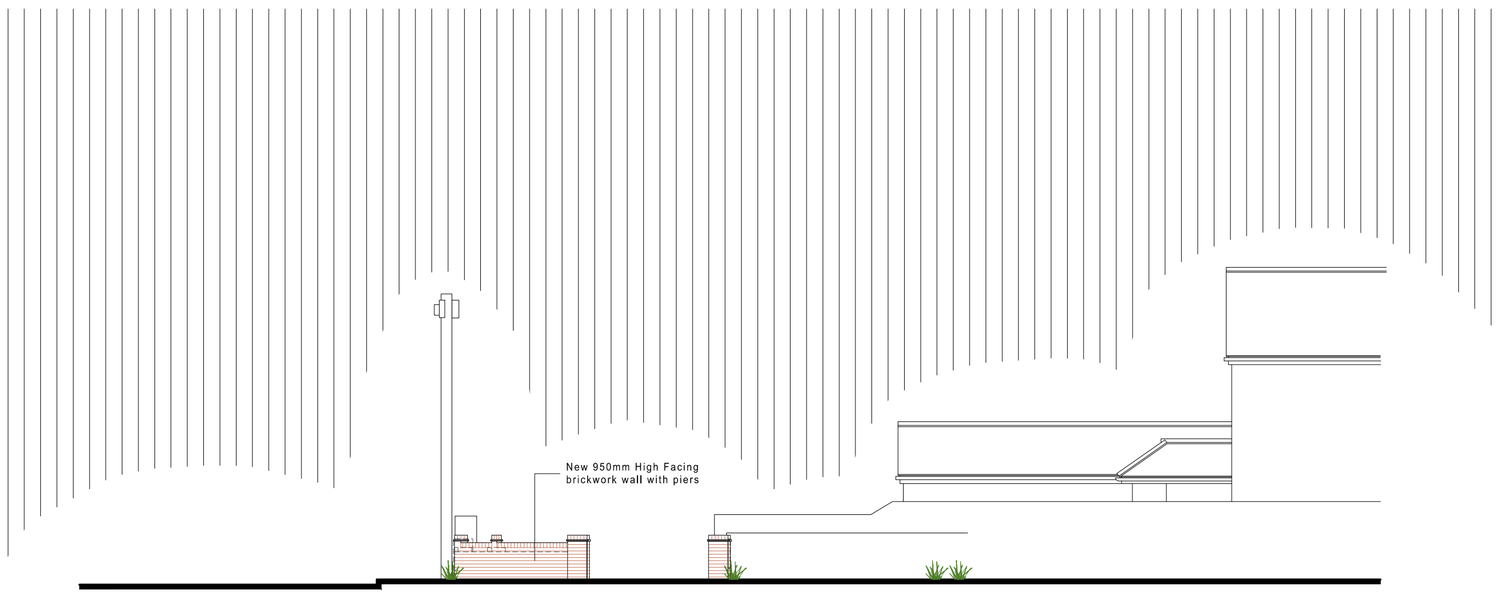

Side Elevation (Street View) 1:100 Scale

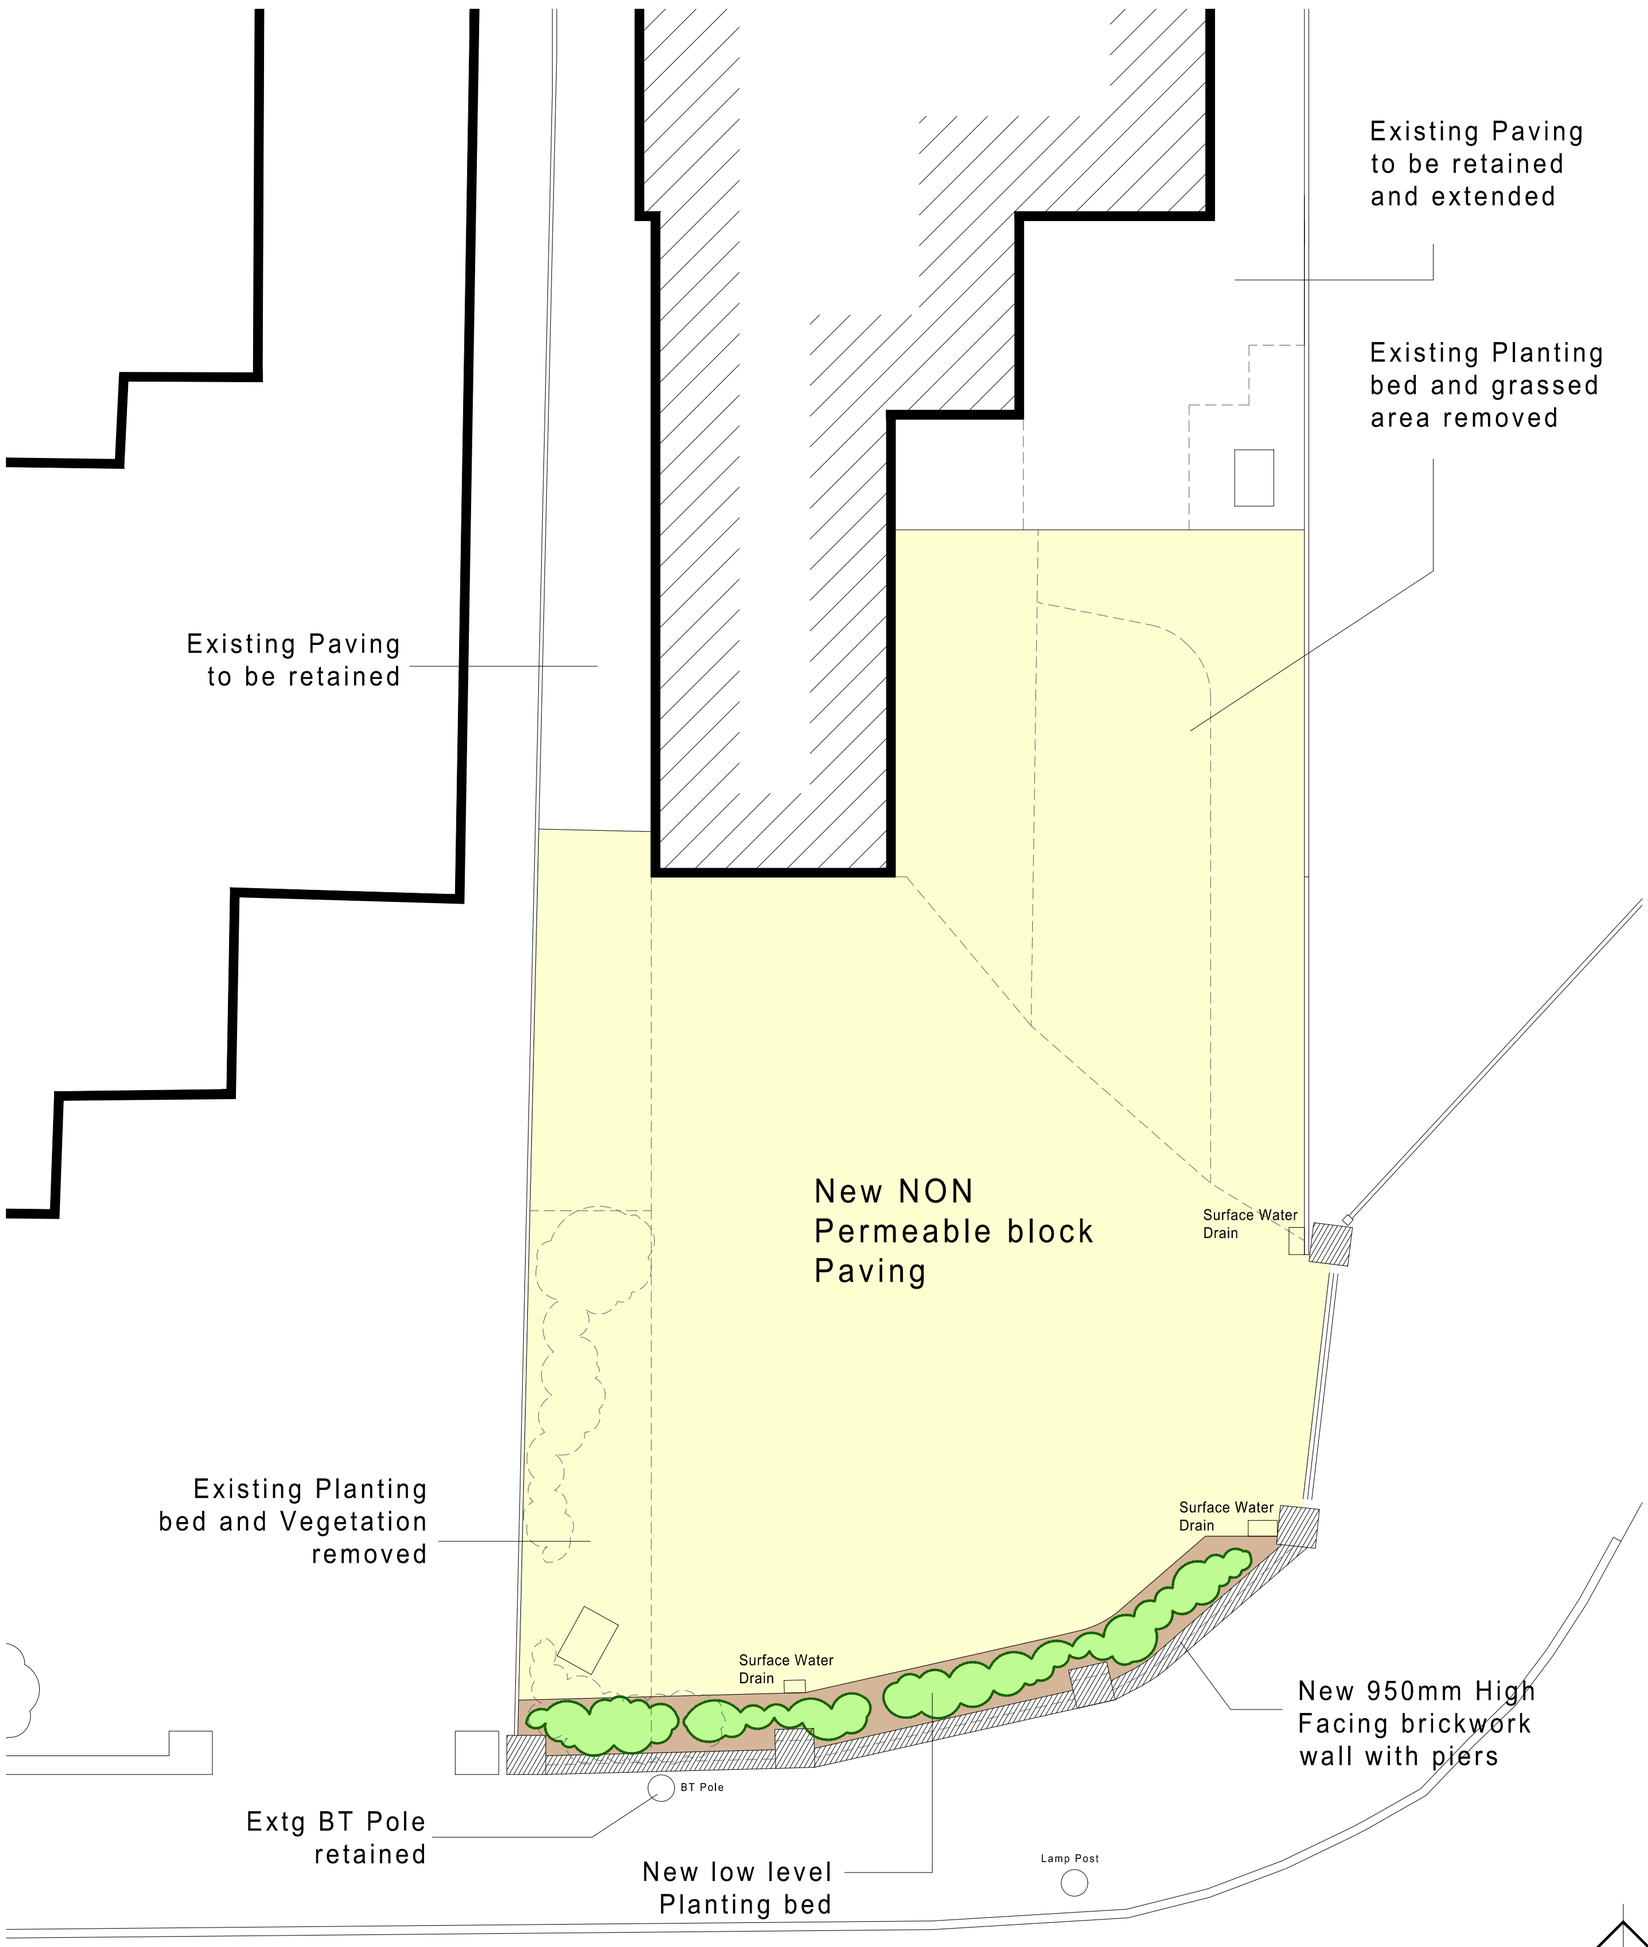

Site Plan 1:50 Scale

Location Plan 1:1250 Scale

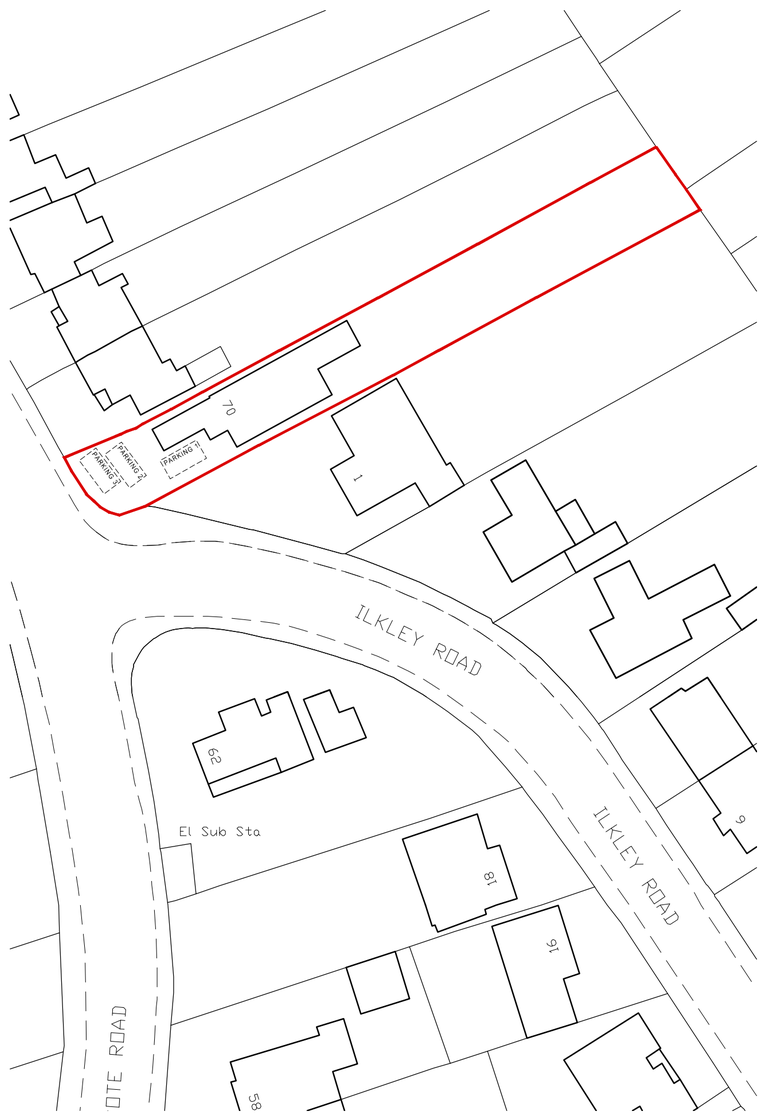

Site Plan 1:500 Scale

BA

14 Hornbeam Close
Wokingham
RG41 4UR
07515 355770

CLIENT Mr & Mrs P Whitehead

JOB 70 Woodcote Road, Caversham, Reading, Berkshire

DRG PROPOSED PLANS & ELEVATIONS

SCALE As Shown DRAWN P Bonney DATE May 2025 | BA 0207 | 21