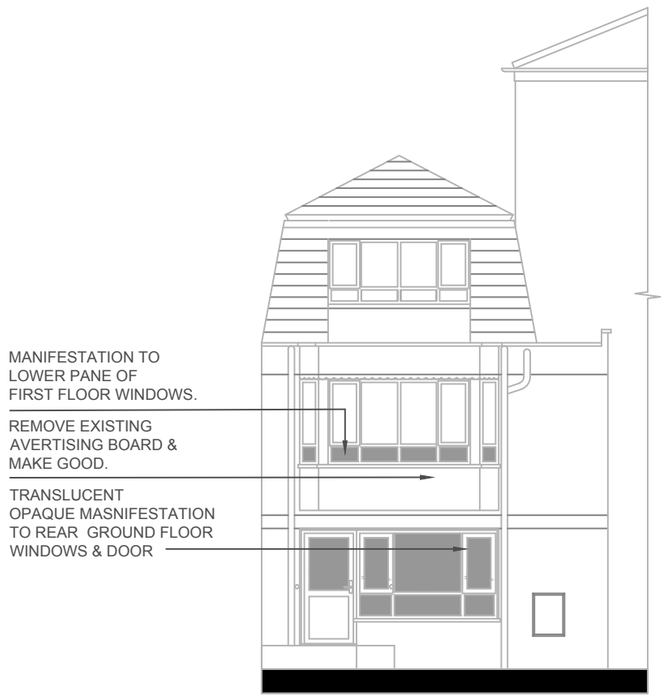

PROPOSED ELEVATION TO REAR
TOWARDS CROSSLAND ROAD

REAR ELEVATION &
GROUND FLOOR PLAN

0 1 2 3 4

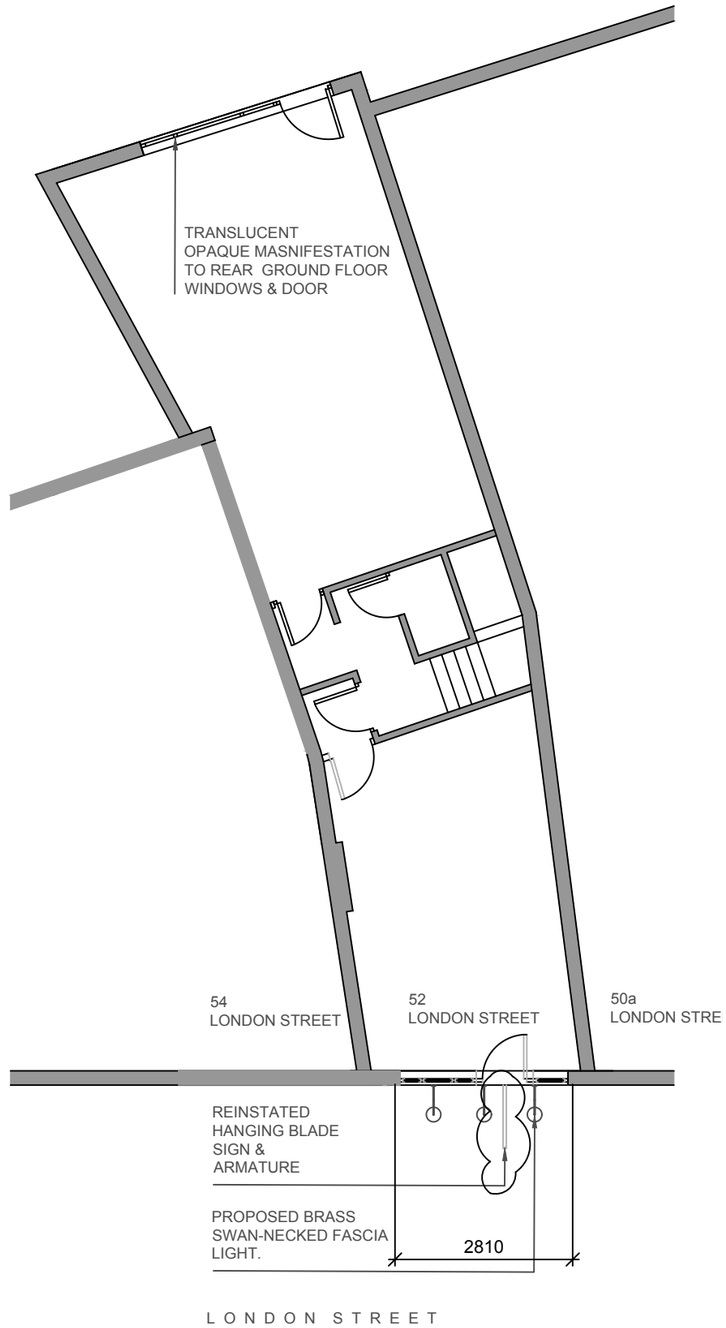

Legend

NOTE: ALL DIMENSIONS TO BE CHECKED ON SITE.
ANY DISCREPANCIES PLEASE INFORM AAID ACCORDINGLY.

N

Revision	Description	Date
A	AMENDED	14 MAY 25

Client

LONDON WOMEN'S CLINIC

DOUGLASJANE
STUDIO

Working From...The Hoxton
40 Blackfriars Road
London SE1 8NY
United Kingdom

T +44 (0)207 251 9042

www.douglasjane.studio

Project SIGNAGE FOR ADVERTISING CONSENT

Address 52 LONDON STREET, READING RG1 4SQ

Title PROPOSED REAR ELEVATION & GROUND FLOOR PLAN

Scale 1:100

Date JAN 2025

Drawn DC

Checked

Drawing number	Revision
25001/ELE/920	A

No dimensions to be scaled from this drawing.Dimensions to be checked on site prior to fabrication.Report all discrepancies to DouglasJane Studio COPYRIGHT.©