


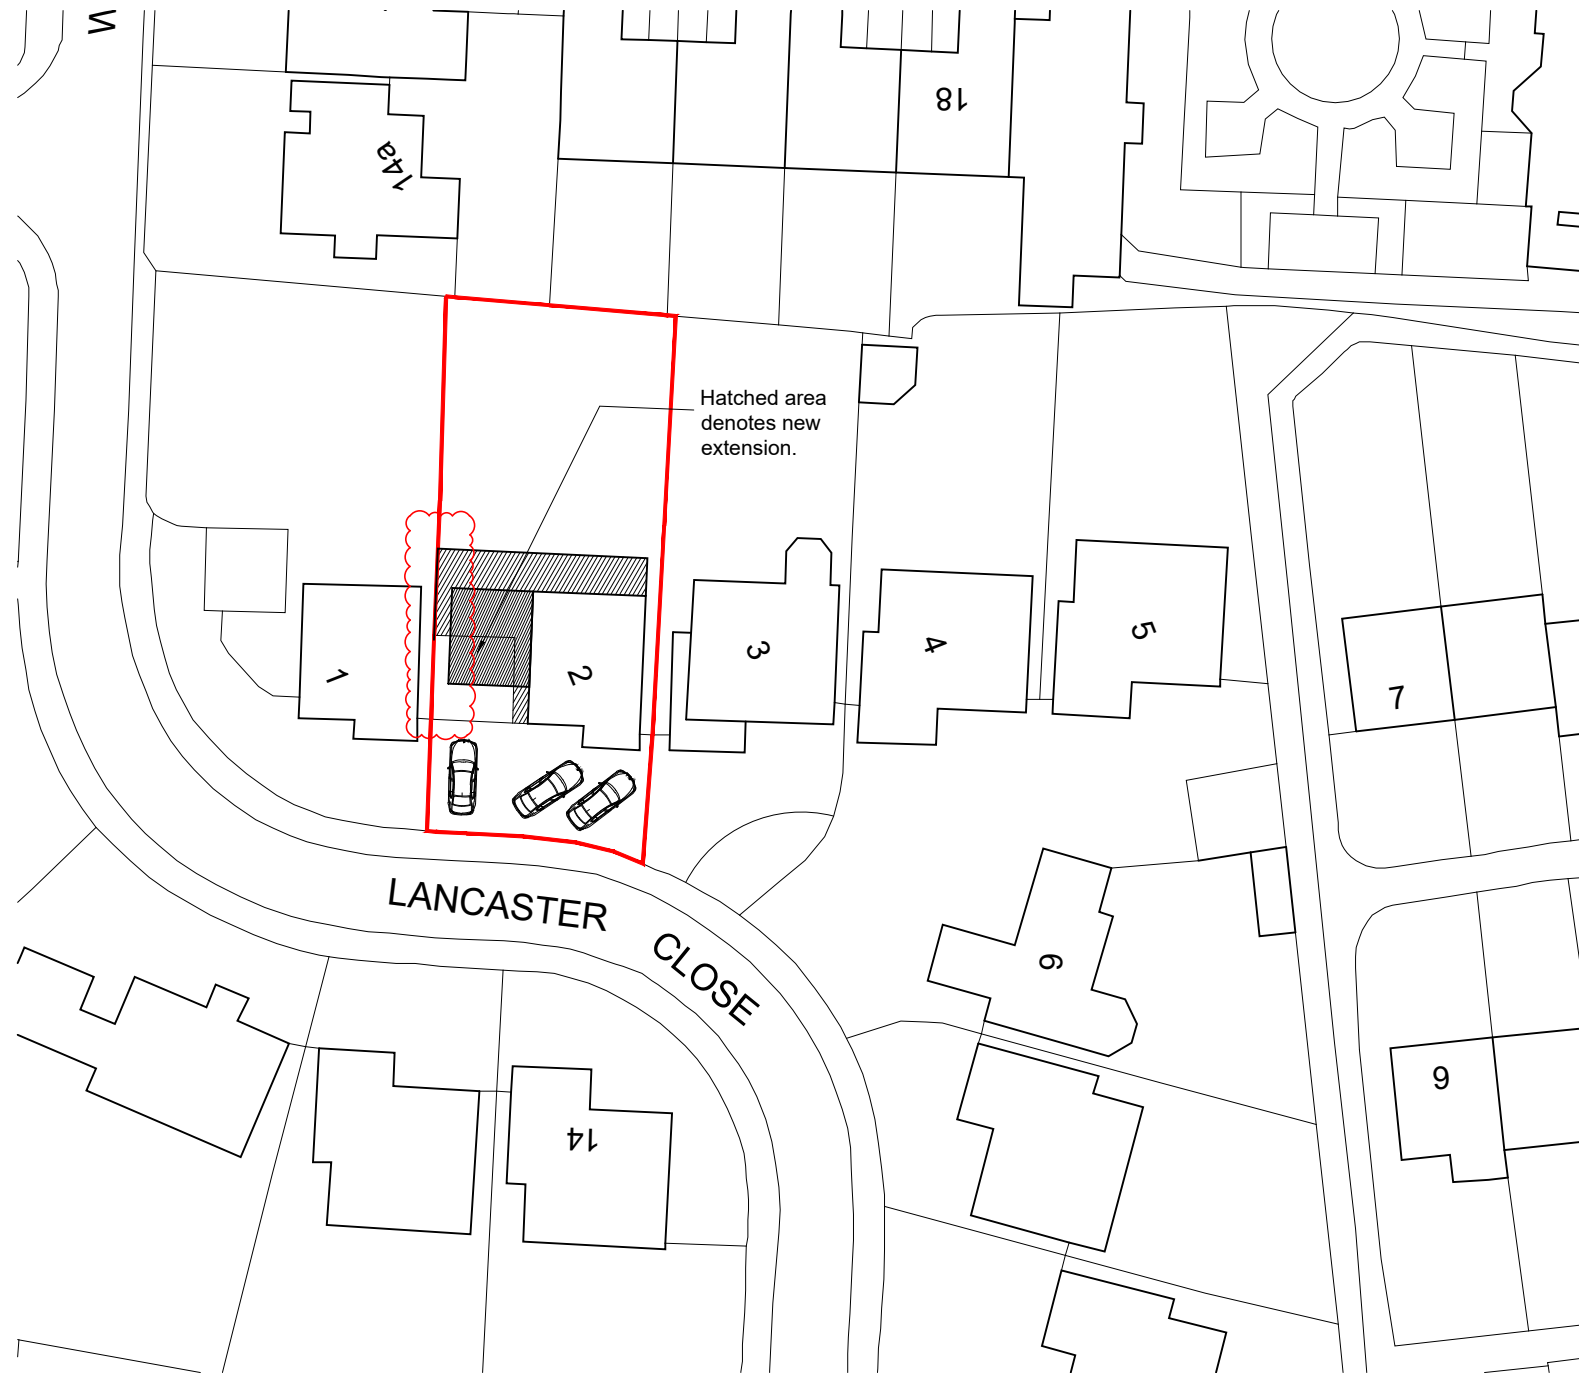

Ordnance Survey, (c) Crown Copyright 2024. All rights reserved. Licence number 1000224

BLOCK PLAN

SCALE 1 : 500




NOTES

© SK Design consultants - THIS DRAWING AND DESIGN REMAINS THE COPYRIGHT AND INTELLECTUAL PROPERTY OF SK CONSULTANTS AND SHALL NOT BE COPIED IN ANY FORMAT WITHOUT APPROVAL.

THIS DRAWING IS TO BE READ IN CONJUNCTION WITH ALL OTHER DRAWINGS AND DOCUMENTS PROVIDED. THE CONTRACTOR MUST CHECK ALL DIMENSIONS ON SITE BEFORE PLACING ORDERS FOR MATERIALS OR SHOP FABRICATIONS OR COMMENCING WORKS ON SITE. ANY DISCREPANCIES SHOULD BE NOTIFIED BEFORE PROCEEDING.


SK Design Consultants
22 Netley close
Caversham
Reading RG4 6SR
Tel : 07821111602

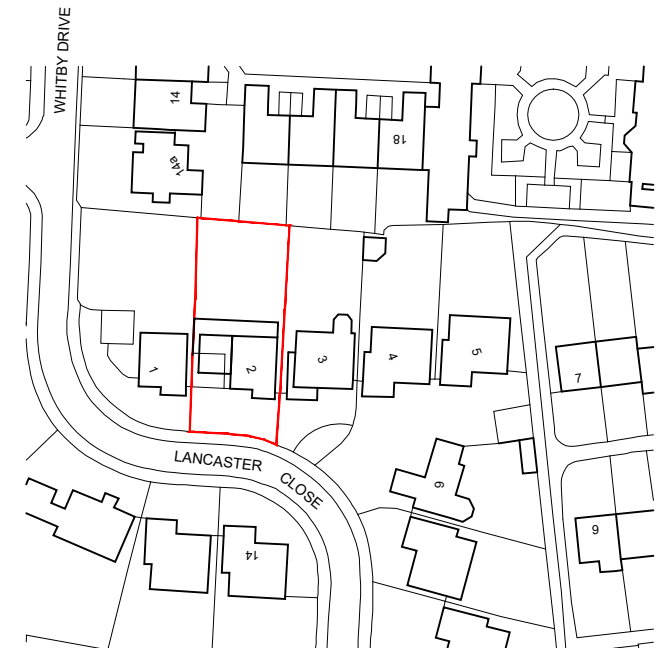


Ordnance Survey, (c) Crown Copyright 2024. All rights reserved. Licence number 100022432

LOCATION PLAN

SCALE 1 : 1250

 

A 12.05.2025 Revised as per planners review SK

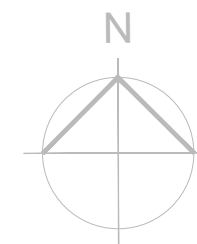

Client: Mr Abbas Raza Ali		
Project: 2 Storey rear and part single storey & garage conversion.		
Location: 2 Lancaster Close, READING, Berkshire, RG1 5HB		
Drawing Title: LOCATION & BLOCK PLAN		
Date: DEC 2024	Sheet Size: A3	Drawn: SK

Drawing No: P1595-01	Revision: .
--------------------------------	----------------