


Scale: 1:500, Paper size: A3

Block Plan

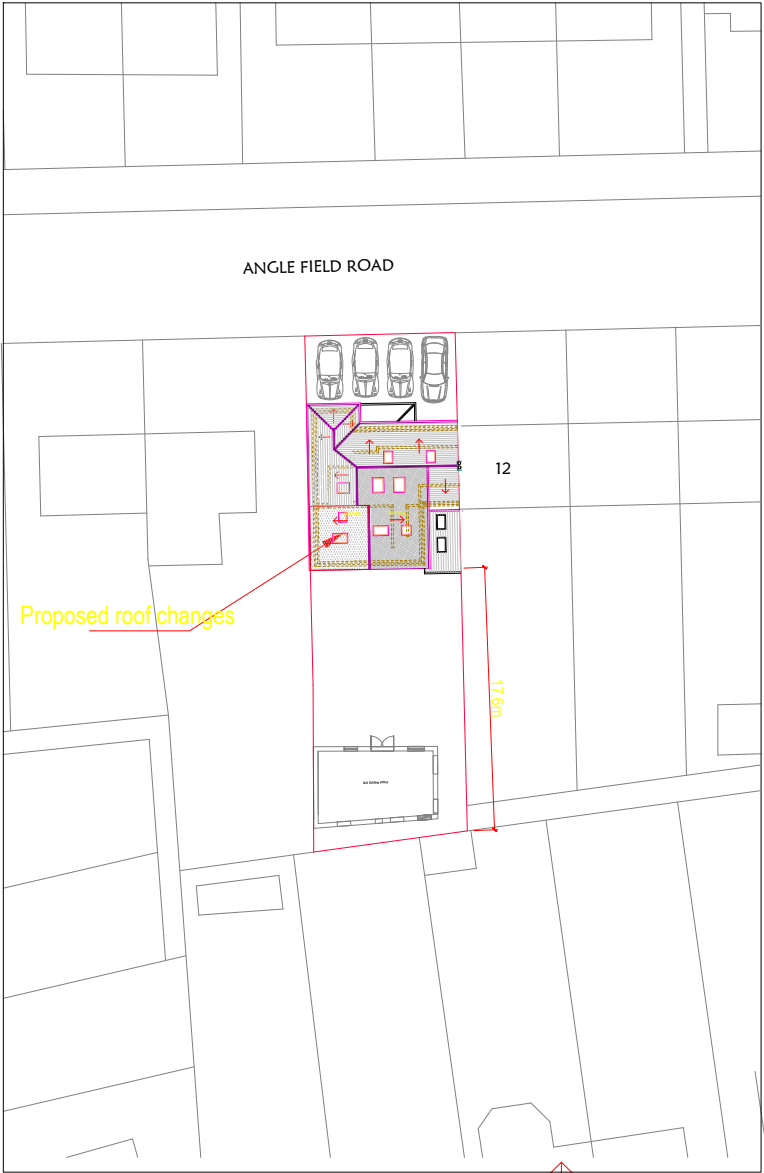

Crown copyright and database rights 2020 OS 100054135. Supplied by copla ltd trading as UKPlanningMaps.com a licensed Ordnance Survey partner (OS 100054135).



Scale: 1:1250, Paper size: A3

Location Plan



Rev	Date	Description	By	Checked
-----	------	-------------	----	---------

JAGO ASSOCIATES
PLANNING CONSULTANTS, STRUCTURAL ENGINEERS
AND BUILDING SURVEYORS
120 Kingspark Business Centre, 152-178 Kingston Road
New Malden, Surrey KT3 3ST
Tel: 020 8241 1879 Email: mail@jagoassociates.co.uk

Project
10 ANGLE FIELD ROAD, READING
Proposed Roof Changes

Drawing Title
BLOCK PLAN AND LOCATION PLAN

Drawing Date	Scale	Paper size	Status
Jan. 2024	1:500, 1:1250	A3	Planning
Project No.	Drawing No.	Revision	Revision Date
2259	P05		