


## EXISTING SITE PLAN - ROOF

SCALE 1:125 @ A3

Site Application Boundary

SCALE 0 1 5 METRES

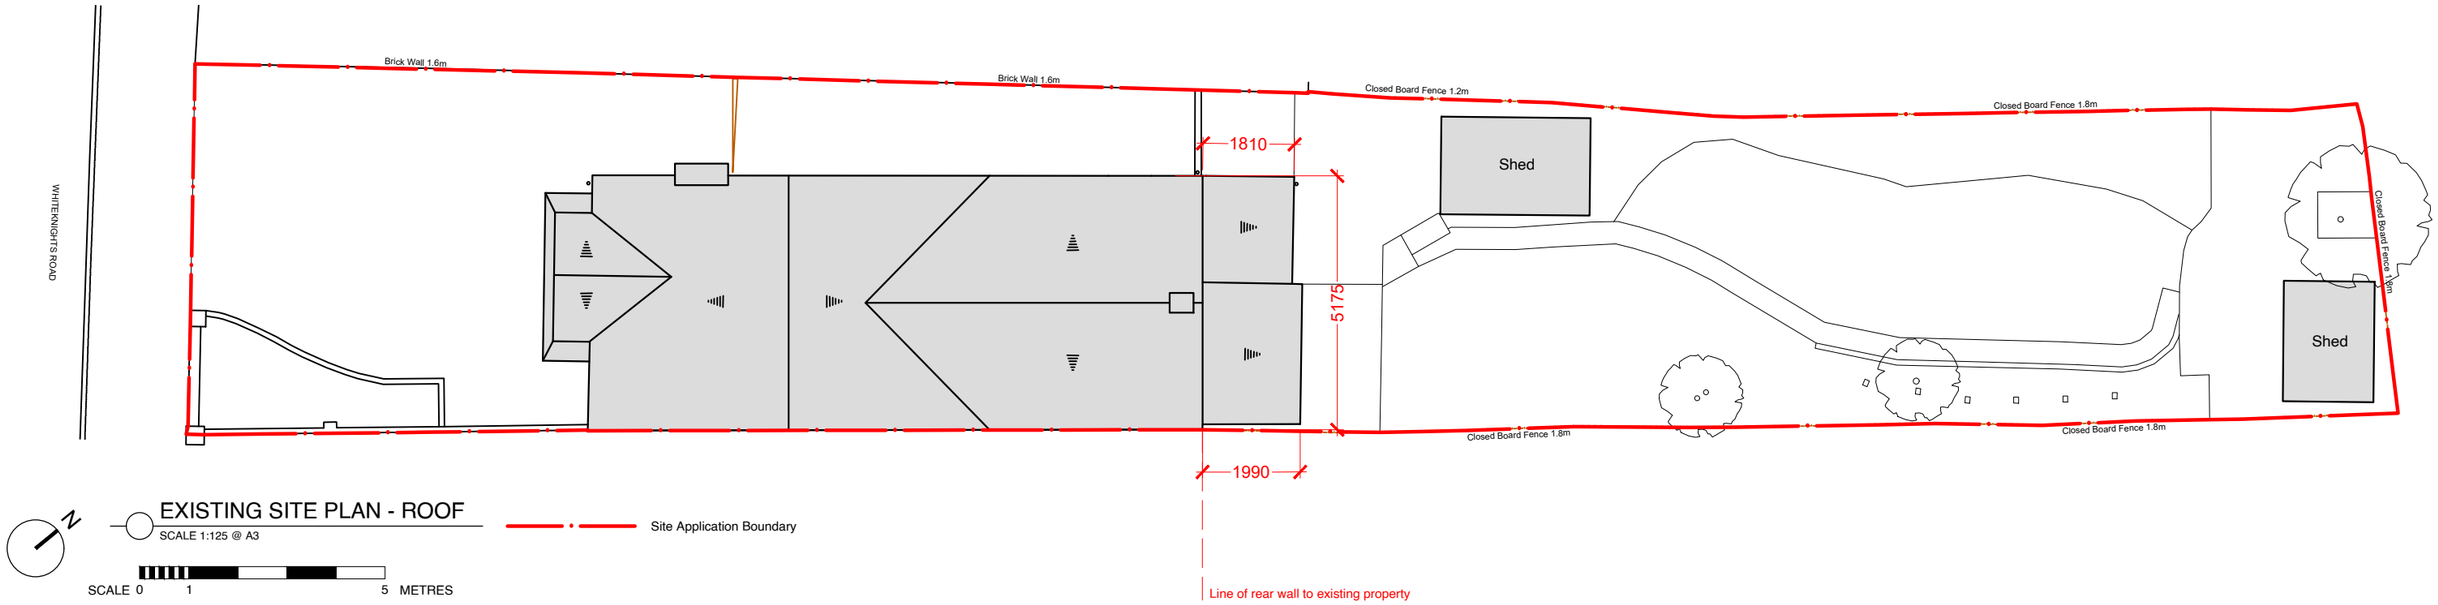


## EXISTING SITE PLAN - GROUND FLOOR

SCALE 1:125 @ A3

Site Application Boundary

SCALE 0 1 5 METRES

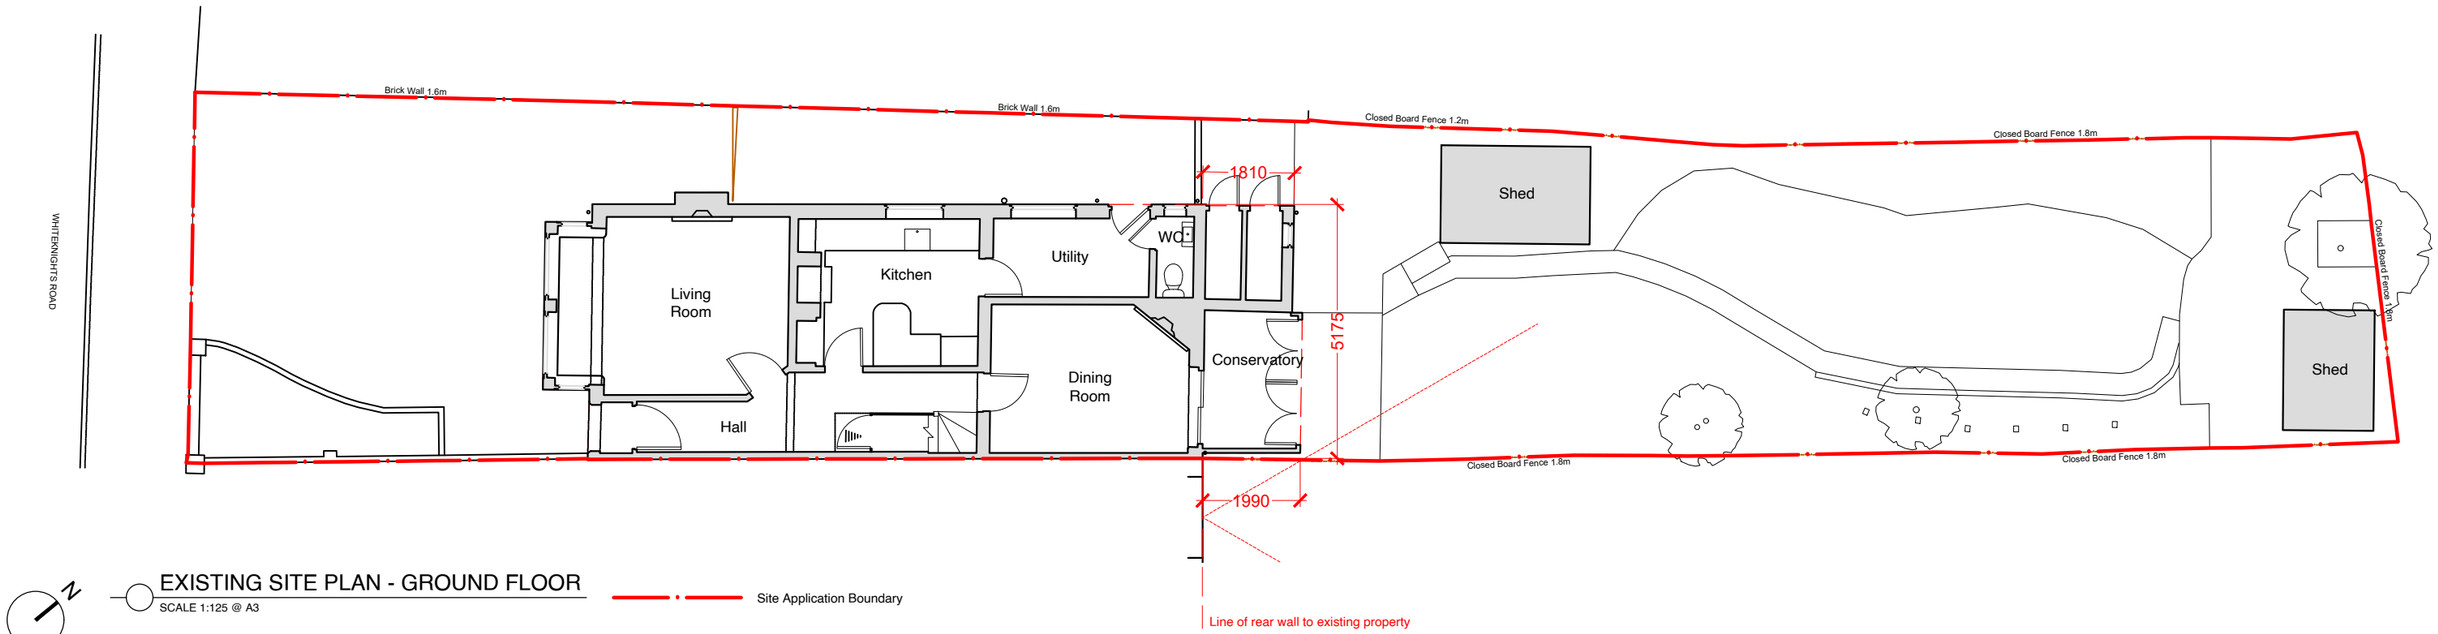
**NWG**Architecture

NWG Architecure Ltd
21 Millbank Crescent
RG5 4EP

niall@nwgarchitecture.co.uk
07840917012
nwgarchitecture.co.uk


**project north**

**notes**

1. Drawings are based on survey data and may not accurately represent what is physically present.
2. Do not scale from this drawing. All dimensions to be site verified by the contractor before proceeding.
3. All dimensions are in millimetres unless noted otherwise.
4. NWG Architecture Ltd shall be notified in writing of any discrepancies.

**key plan**
not to scale

**revisions**

| REV | DATE | DRAWN BY | APPR. BY | NOTES |
|---|---|---|---|---|
| PL01 | 25.03.25 | NWG | NWG | PRIOR APPROVAL APPLICATION |
| PL02 | 15.05.25 | NWG | NWG | PLANNING APPLICATION |

**client:** GEORGINA & GEOFF HOOD

**project:** 71 WHITEKNIGHTS RD READING

| | |
|---|---|
| status: | PLANNING |
| revision: | PL02 |

**title:** EXISTING SITE PLAN ROOF & GF

| | |
|---|---|
| drawn by: | NWG |
| approved by: | NWG |
| date: | 25.03.25 |
| job no: | 2024-120 |
| scale: | 1:125 @ A3 |

**drawing no:** 002