


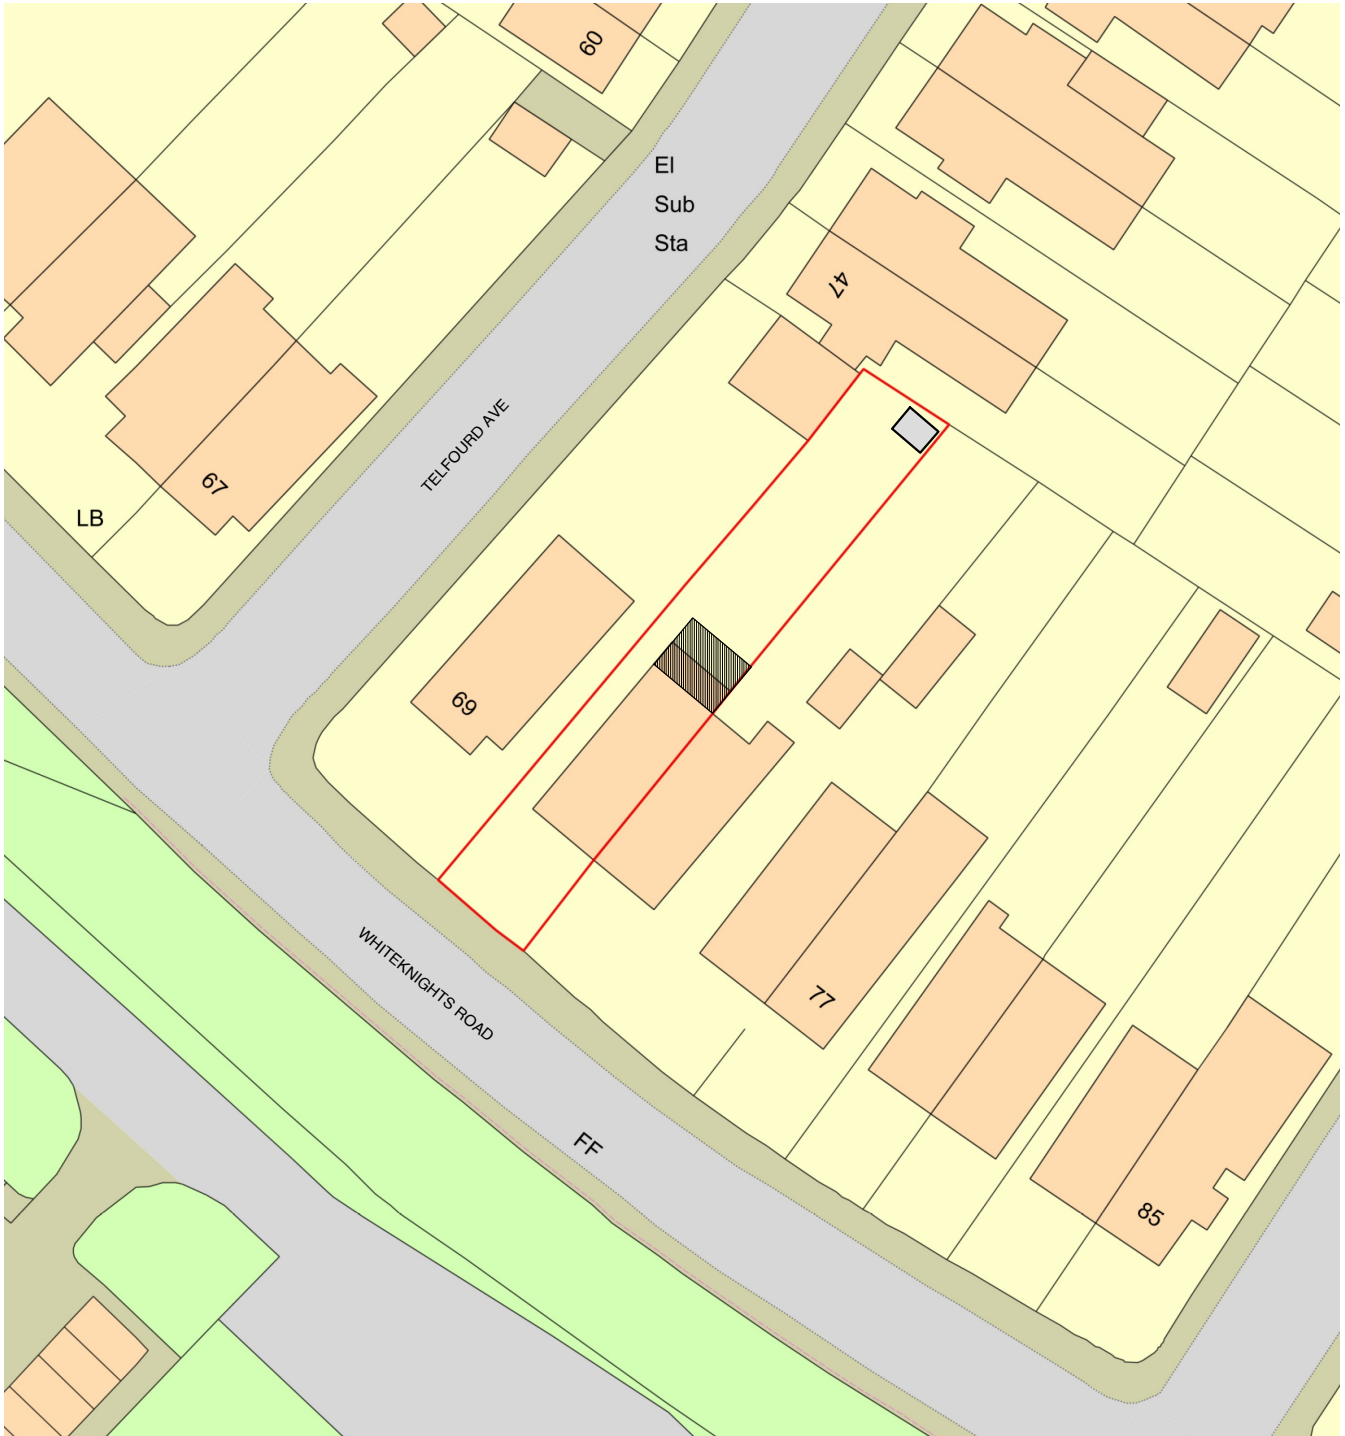

PROPOSED LOCATION PLAN
SCALE 1:1250 @ A3

0 10 50 METRES

Site Application Boundary



PROPOSED BLOCK PLAN
SCALE 1:500 @ A3

0 5 10 25 METRES

Proposed

NWGArchitecture

NWG Architecture Ltd
21 Millbank Crescent
RG5 4EP

niall@nwgarchitecture.co.uk
07840917012
nwgarchitecture.co.uk

project north



notes

- Drawings are based on survey data and may not accurately represent what is physically present.
- Do not scale from this drawing. All dimensions to be site verified by the contractor before proceeding.
- All dimensions are in millimetres unless noted otherwise.
- NWG Architecture Ltd shall be notified in writing of any discrepancies.

key plan
not to scale

revisions

REV	DATE	DRAWN BY	APPR. BY	NOTES
PL01	16.05.25	NWG	NWG	PLANNING APPLICATION

client:

GEORGINA & GEOFF
HOOD

project:

71 WHITEKIGHTS
READING

status:

PLANNING

revision:

PL01

title:

PROPOSED LOCATION PLAN
PROPOSED BLOCK PLAN

drawn by:

NWG

approved by:

NWG

date:

16.05.25

job no:

2024-120

scale:

AS NOTED

drawing no:

101