




30 Queen Victoria Steet, Reading :
Proposed Shop Front Plan :
1:20 @ A3

Ian Benbow, RIBA Chartered Architect

0

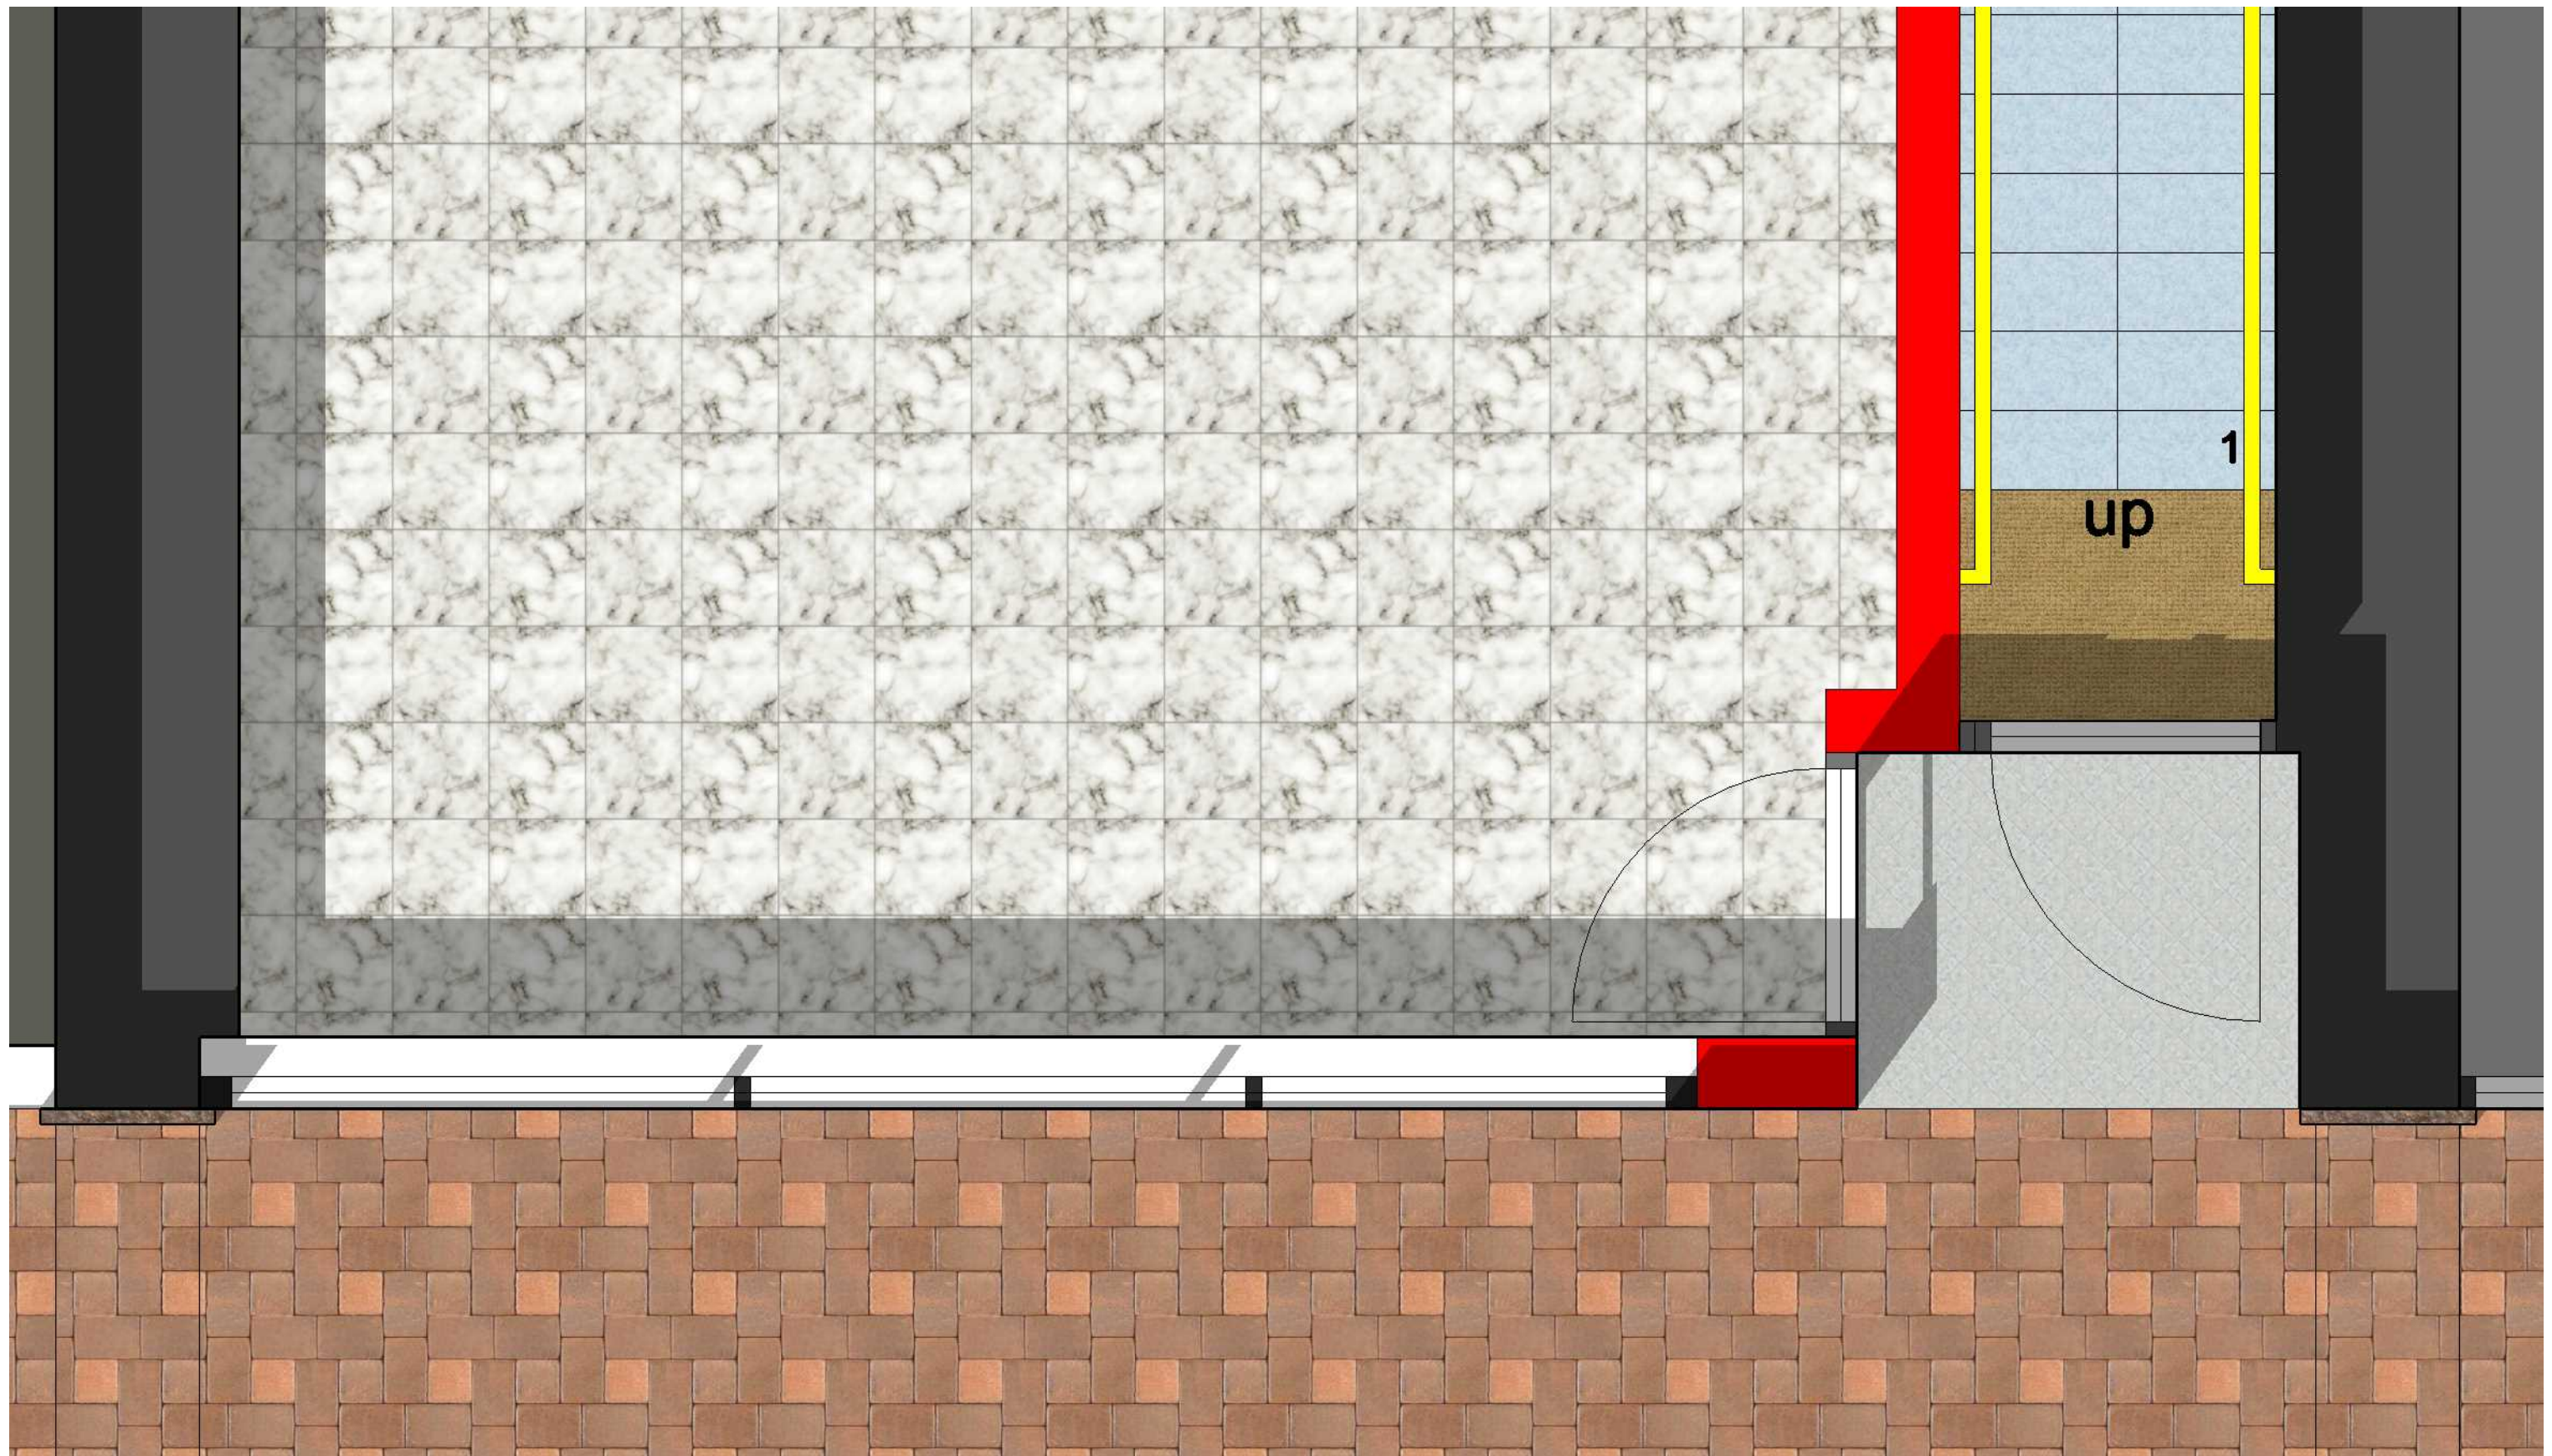