





3D View Proposed

3 Pane Sash Window to be installed with specifications provided.

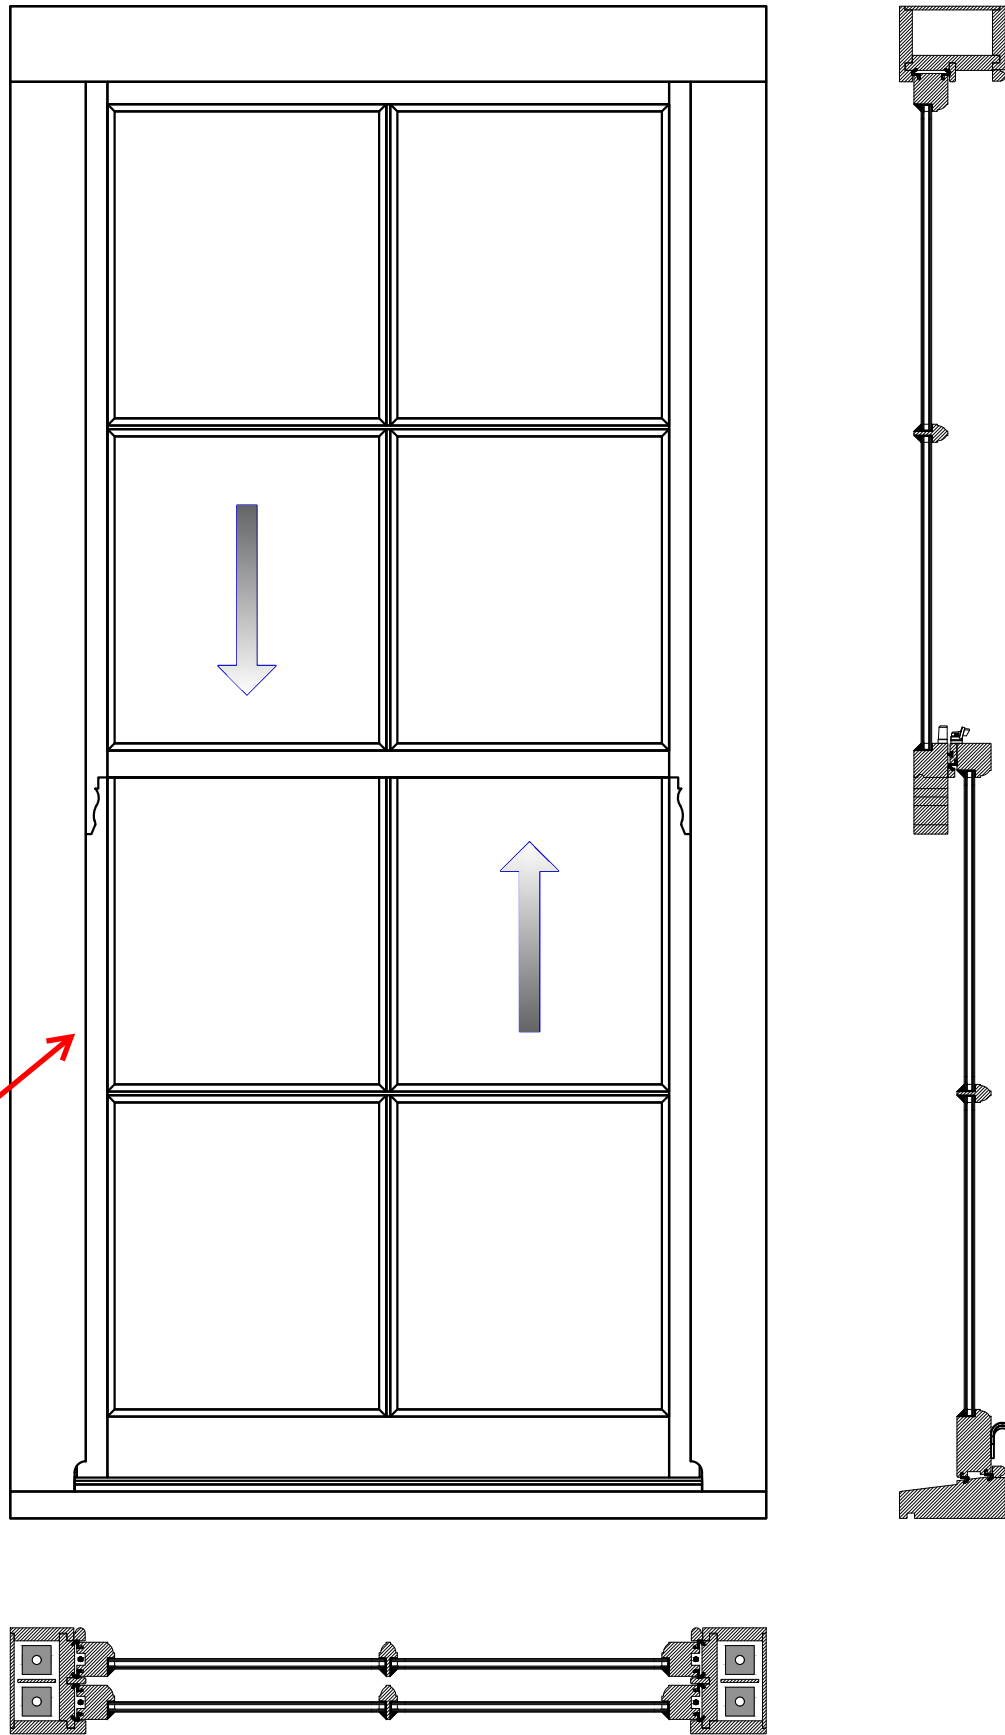

Material	Manufactured in selected engineered laminated pine or hardwood, sourced from sustainable and managed forestry (FSC or PFEC certified)
Mechanism	Sashes are hung on cords or chains, operating over pulleys and counter balanced with lead weights
Weatherseal	The window is fully weather sealed to BS EN 6375-1 2009
Glazing	Windows are glazed using Slim sealed units and traditionally sealed externally using a glazing compound
Glass	Slim dual sealed units complying with BS EN 1279 parts 1-6 up to 20mm thickness typically achieving a whole window Acoustic value up to 36dB noise reduction
Thermal Performance	Thermal performance is calculated by the standards of EN ISO 10077-1:2006 and typically this window achieves a U-value of 1.6 W/m²K or better
Glazing Bars	Solid traditional framed glazing bars with individual glass units
Cills	Manufactured in Hardwood with options of cill projections.
Horns	Solid feature horns to top sashes are included as standard (See Drawing No H-001)
Fittings	A lockable Fitch fastener and two finger pulls to the bottom sash with options in colour and finish.
Ventilation	A controllable trickle ventilator can be fitted to the window dependant on width of frame (See Drawing No HERITAGE-140/06)
Restrictors	Restrictors which allows the opening of the sash to be restricted to 100mm is an option
Factory Finishing	To ensure the smooth operation and optimum performance of the window, we apply 3 coats of sprayed applied microporous water based paint system

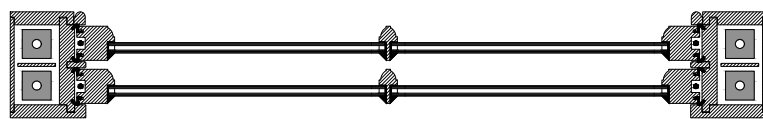


1:10 Wooden Sash Window Deail Overall





SE Front Proposed

1 : 50

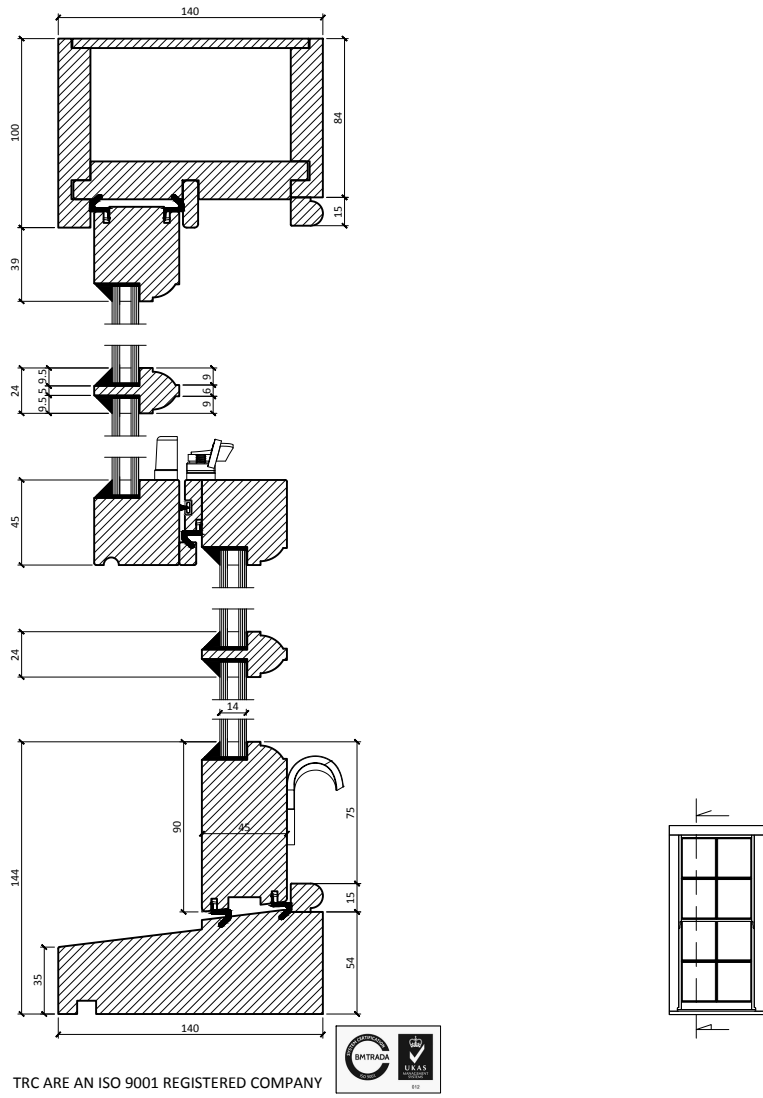

Source from :
https://www.trcwindows.co.uk/nbs-technical/drawings/heritage/?_gl=1*1noh4z4*_up*MQ..*_ga*MTM4MTgwMTI3OC4xNzQyODIzNzM3*_ga_DLGJWZQ3TN*MTc0MjgyMzczNi4xLjAuMTc0MjgyMzczNi4wLjAuMA..

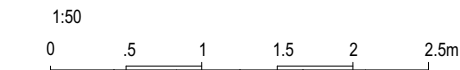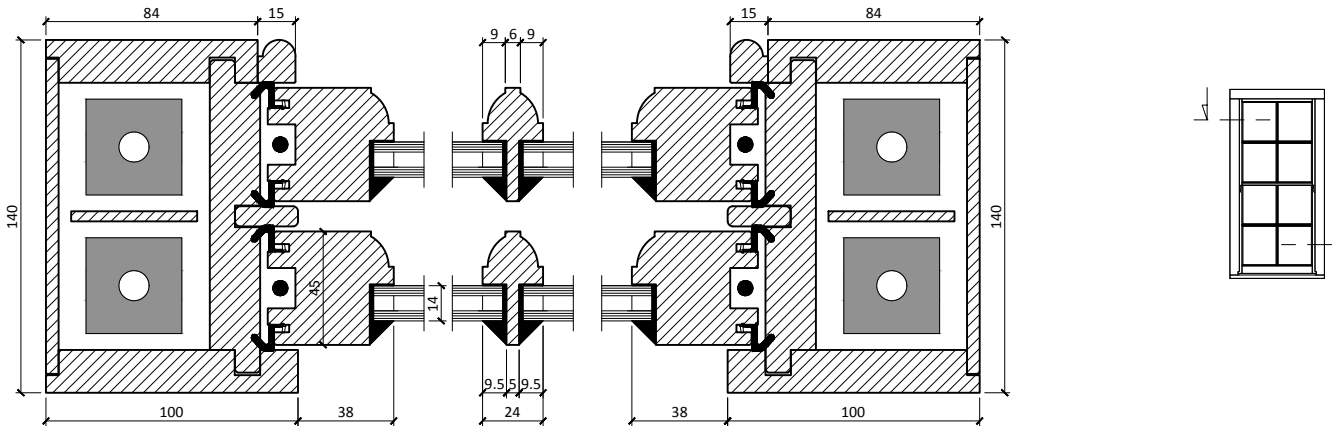

THE KEEN PARTNERSHIP

The Courtyard
Edinburgh Road
Reading RG30 2UA
Tel: 0118 9510 855
Fax: 0118 9510 866
Email: chriskeen@keenpartnership.co.uk
www.keenpartnership.co.uk

Client:

Krish Food & Leisure Ltd
Mr. Parihar

Job Title: Change of Use & rear Extension to
2-4 Church Street,
Caversham Reading
RG4 -8AT

Drawing Title:

PROPOSED Replaced
with Timber Sash
Windows Front
Elevation

Status:

Planning

Date Drawn:

24.03.25

Drawn By:

L.Lample

Scale:

1:100 @A1

Job No:

8636-16

Drw No:

12

Rev: