




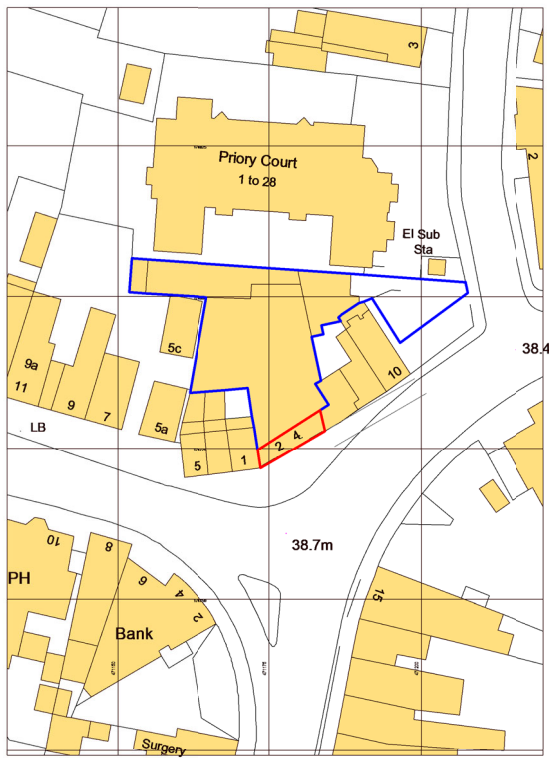


Ordinance Survey, (c) Crown Copyright 2025. All rights reserved. Licence number 100022432

SCALE : 1 to 1250

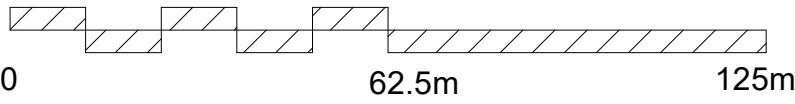


Note: This maybe a reduced sized print, check scales below

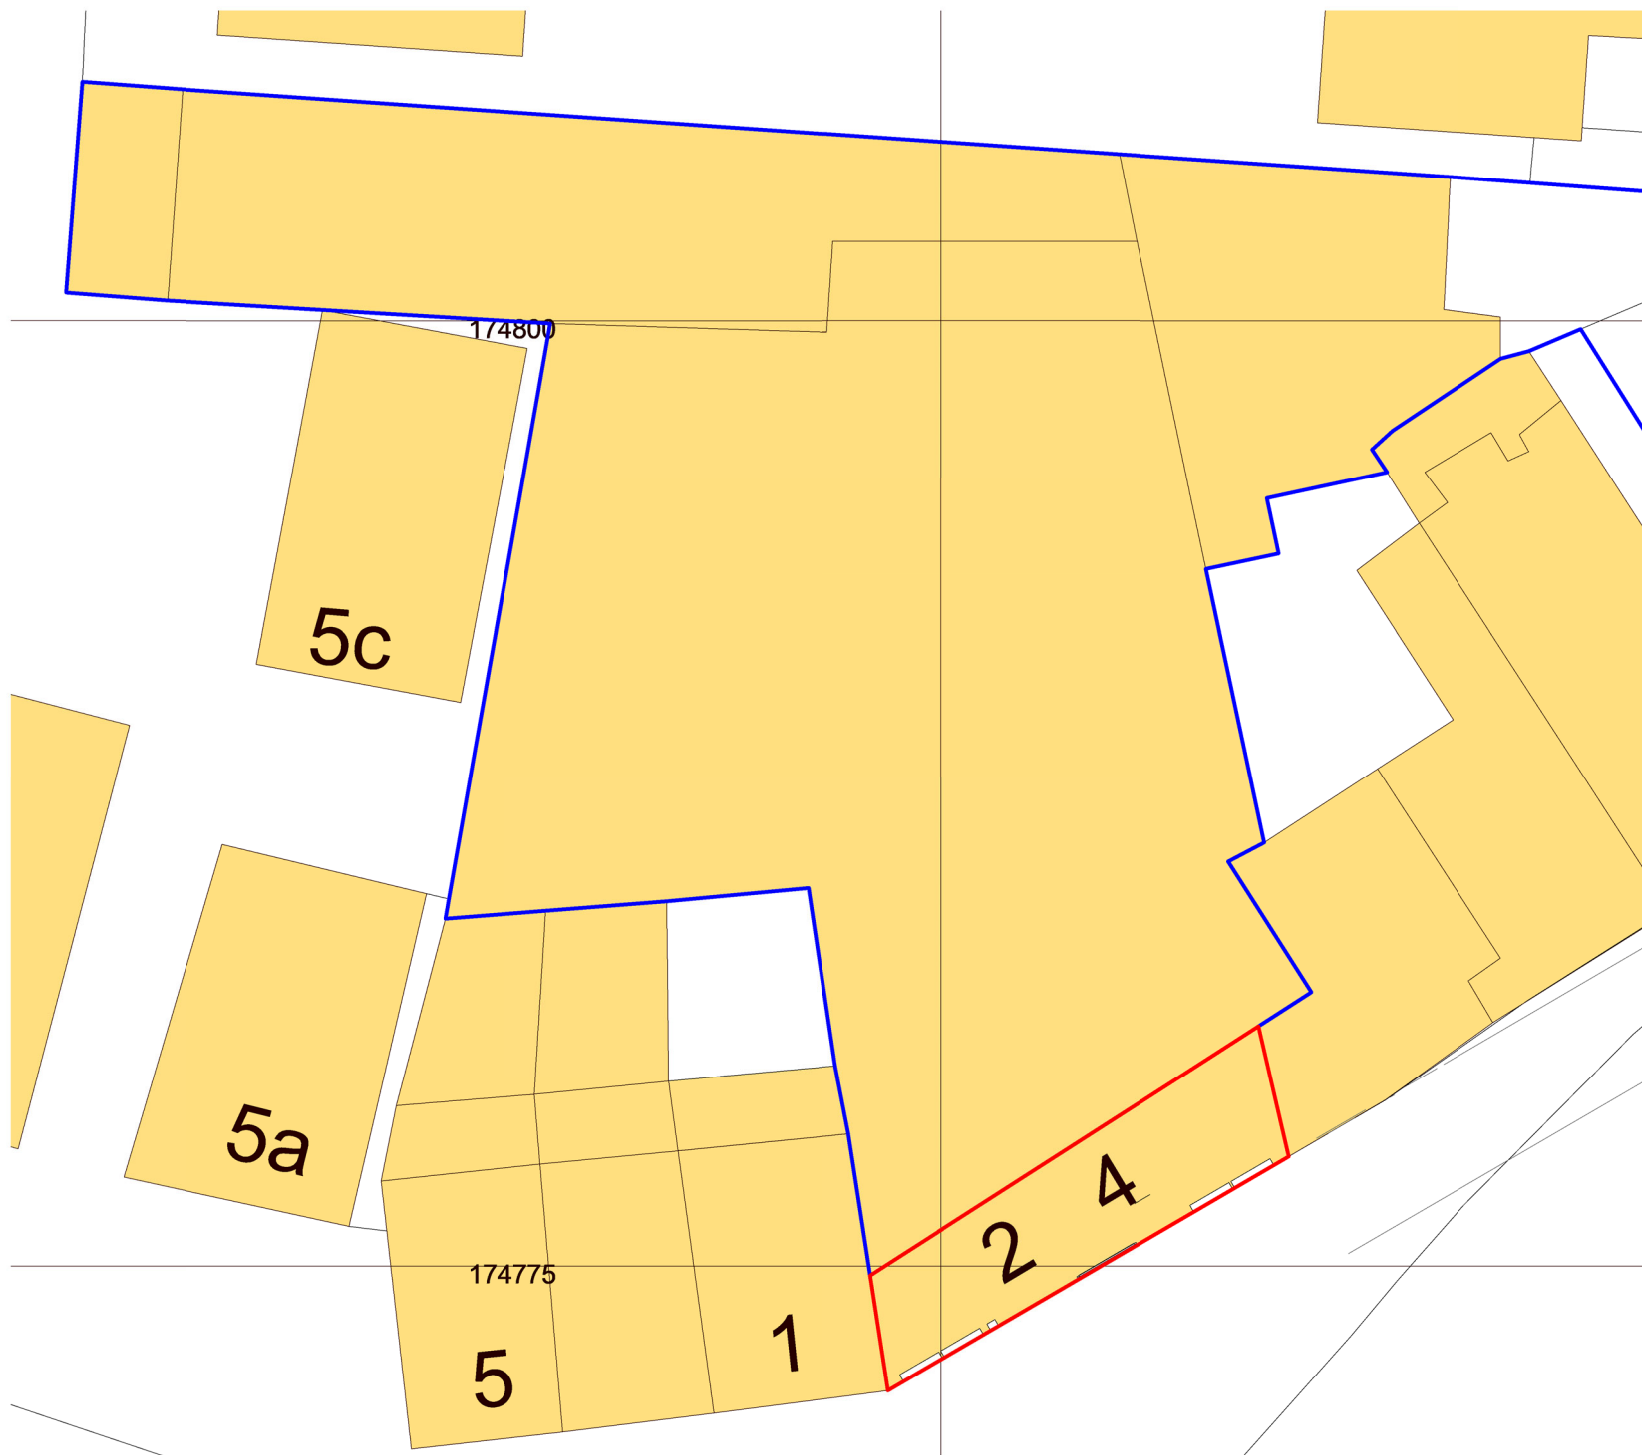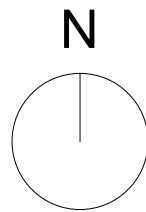

Site Block Plan

1 : 200

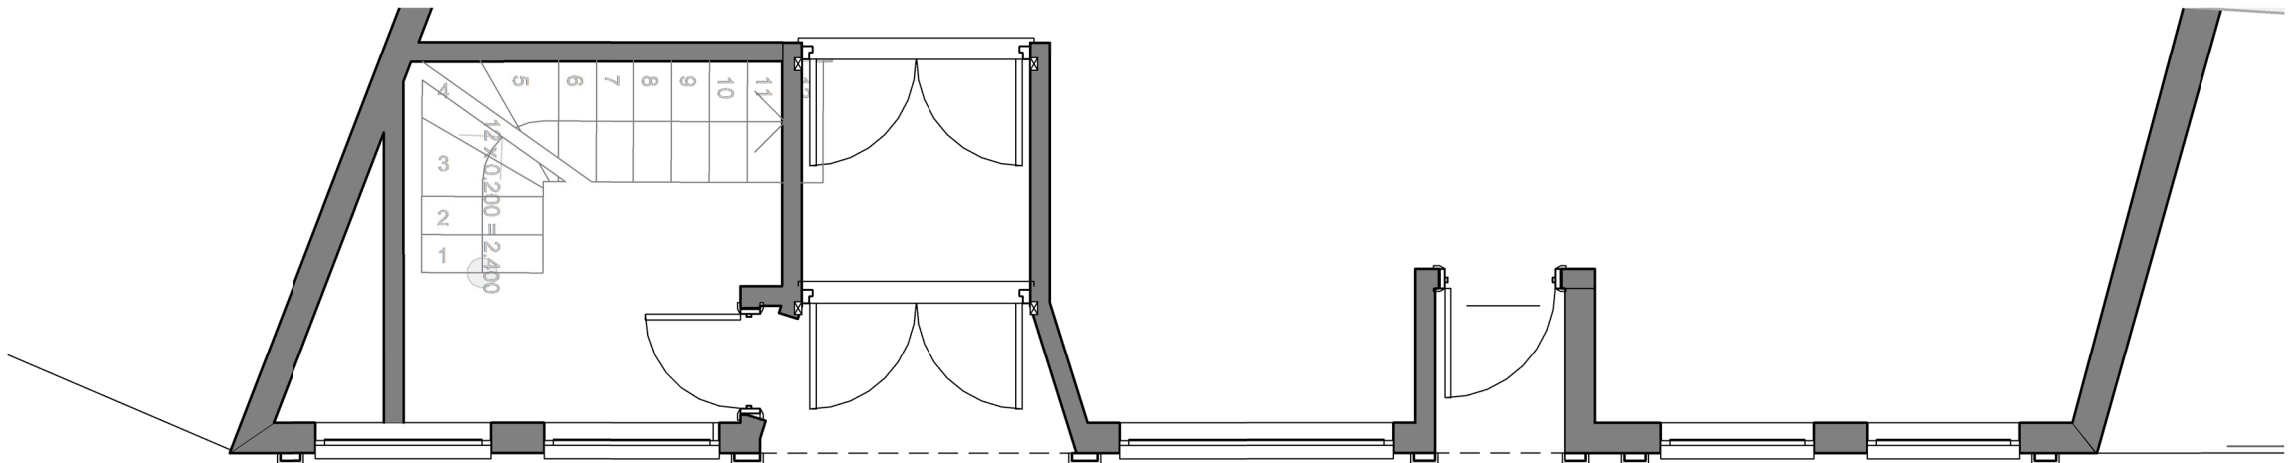

00_Shop Front Plan Existing

1 : 50

NOTE: Report all errors and omissions to the Architect. All dimensions to be checked on site before fabrication.

Contractors must verify all dimensions on site before setting out, commencing work, or making any shop drawings.

- All dimensions must be checked on site
- All setting out to be checked on site
- All levels must be checked on site and their datum confirmed
- This drawing must be read in conjunction with the relevant specification clauses
- This drawing must not be used for land transfer purposes




SE Front Existing

1 : 50




3D View Existing

SCALE : 1 to 200

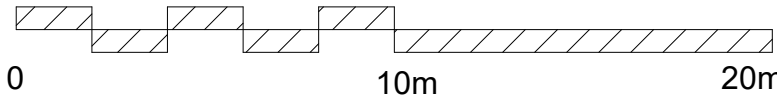

Note: This maybe a reduced sized print, check scales below

SCALE : 1 to 50

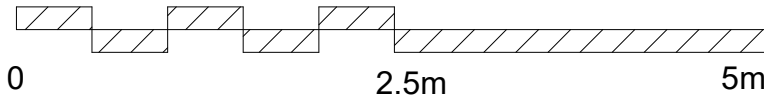

Note: This maybe a reduced sized print, check scales below