
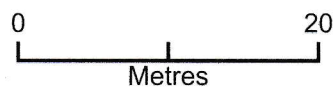


Site Block Plan

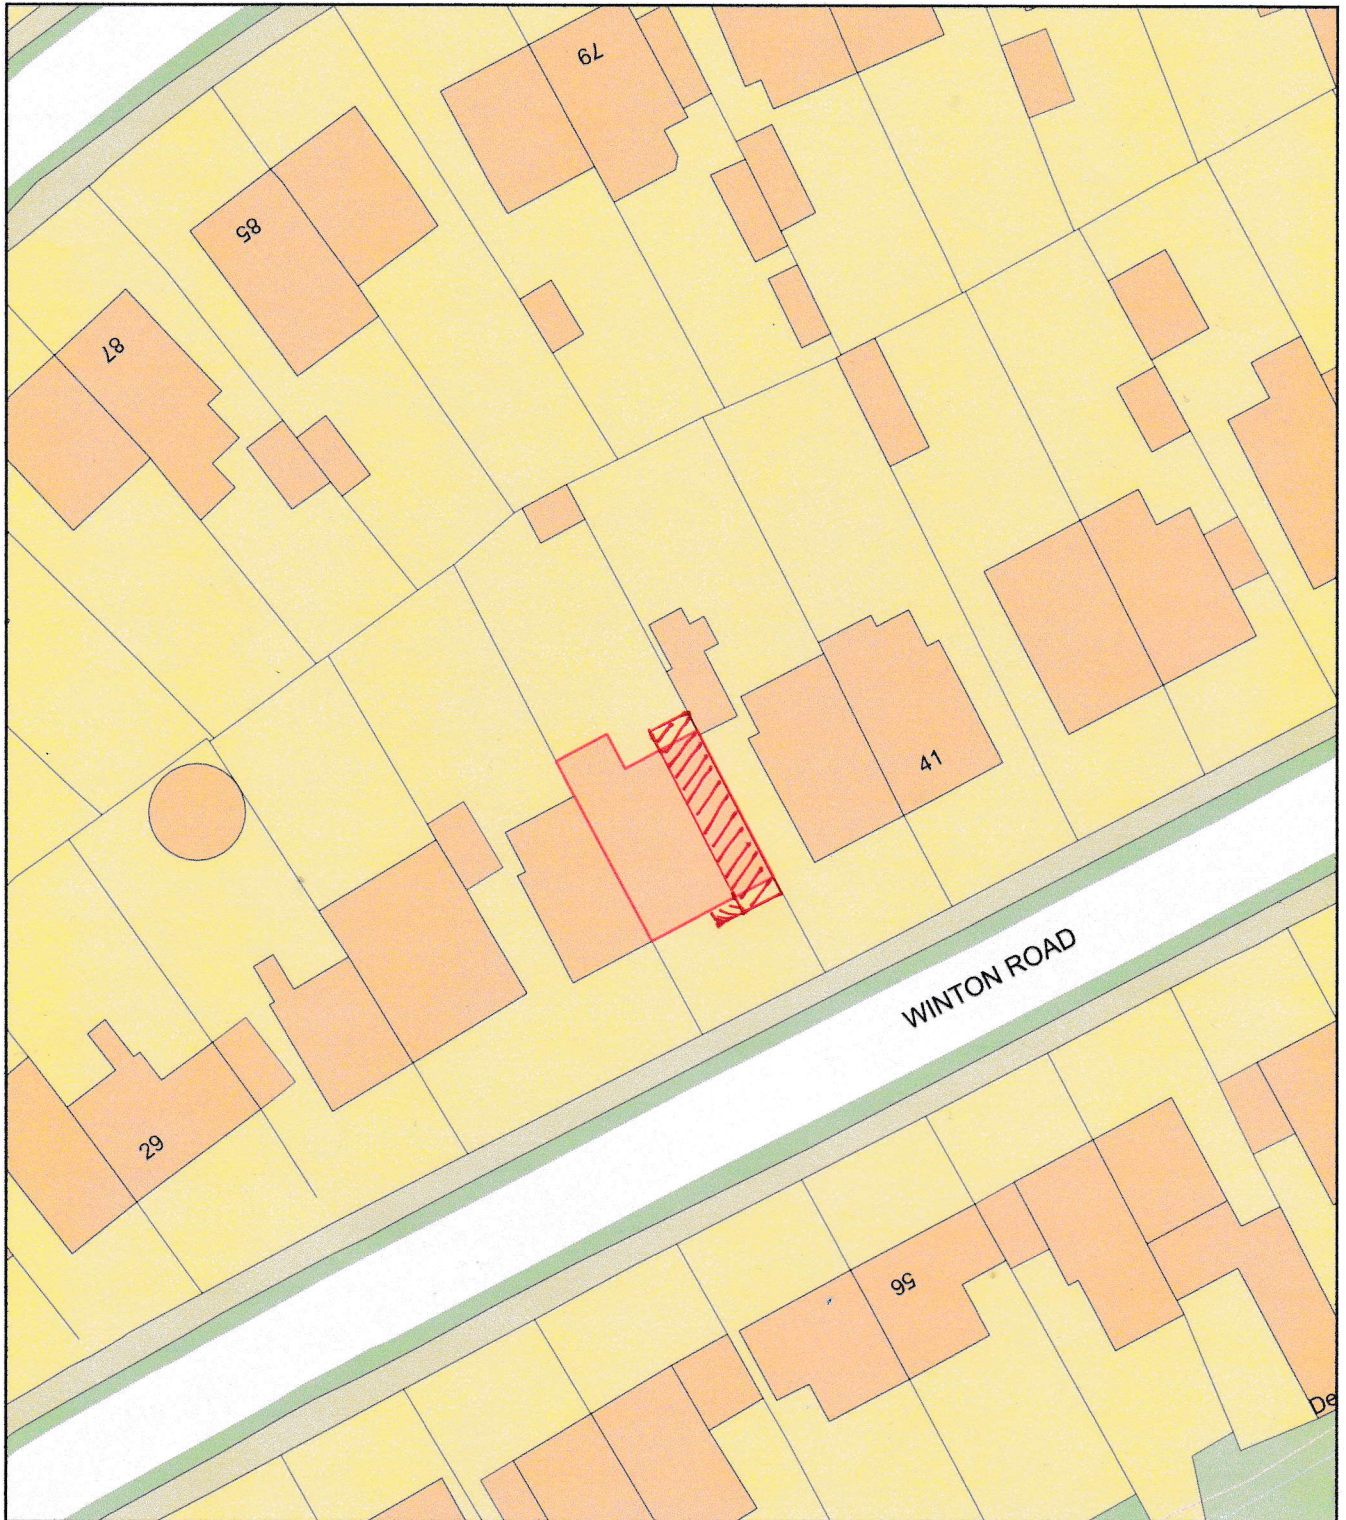

Plan Produced for: 37 Winton Road

Date Produced: 01 Apr 2025

Plan Reference Number / Project ID: TQRQM25091190936352 / AS1

Scale: 1:500 @ A4