PROPOSED SITE PLAN - 1:200

1:200 scale Bar
This Drawing has been produced for printing onto A1 size paper,
If printing on A3 please use the scale below for reference.

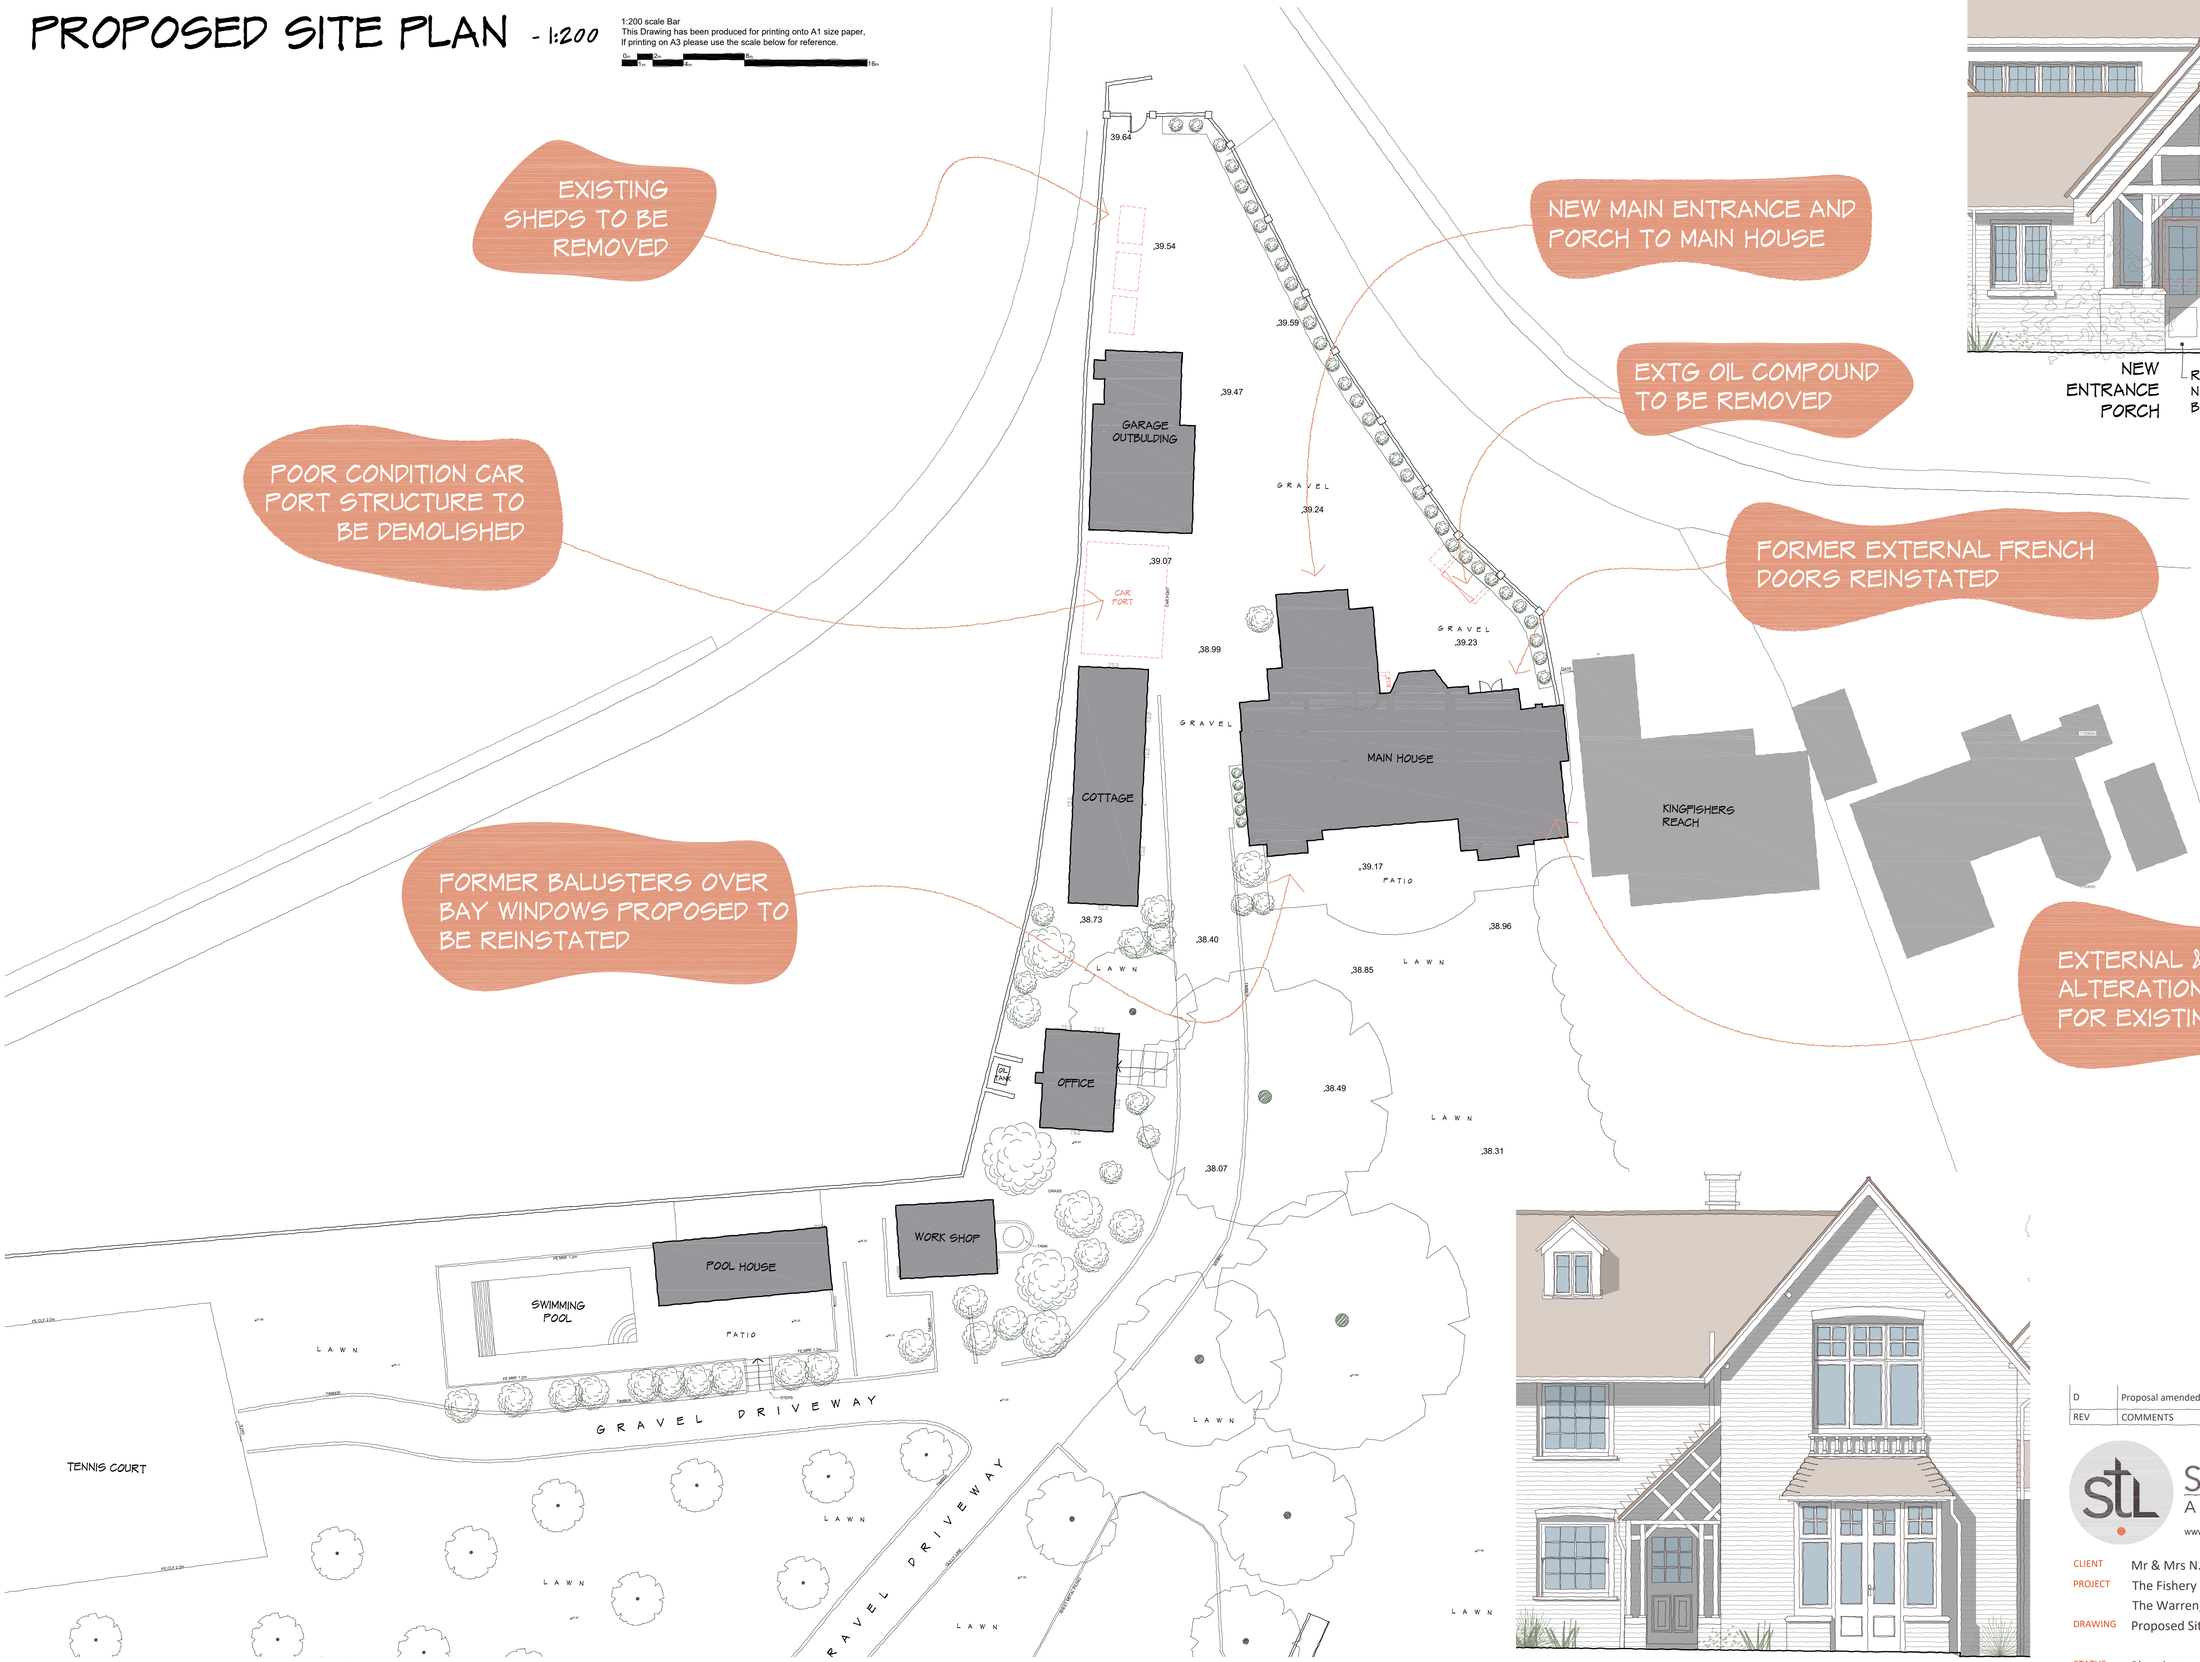

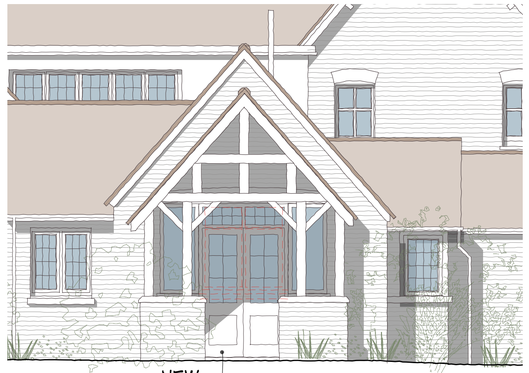

NEW ENTRANCE PORCH

REMOVE EXTG 4 CASEMENT WINDOW - NEW DOUBLE DOORS AND SIDELIGHTS TO BE FITTED WITHIN EXTG OPENING.

REV	COMMENTS	DATE
D	Proposal amended.	16/05/25

SHAUN•TANNER ARCHITECTURE & PLANNING
www.stlarchitecture.co.uk studio@stlarchitecture.co.uk 0118 989 0808

CLIENT Mr & Mrs N. Topham
PROJECT The Fishery
The Warren, Caversham, Reading - RG4 7TQ
DRAWING Proposed Site Plan

STATUS Planning DATE Jul 2024
SCALE 1:200 @ A1 DRAWN RC CHECKED NO 3940/201 REV D

THIS DRAWING MUST NOT BE SCALED UNLESS ISSUED FOR PLANNING PURPOSES. ALL DIMENSIONS ARE TO BE VERIFIED PRIOR TO SETTING OUT, COMMENCING WORK, OR PRODUCTION OF FABRICATION DRAWINGS. REPORT ANY DISCREPANCIES TO THE SUPERVISING OFFICER IMMEDIATELY. ©