


Title number **BK145307** and **BK151437**
Ordnance Survey Map reference **SU6775SWSW**
Scale: **1:1250**
Administrative are **Reading**

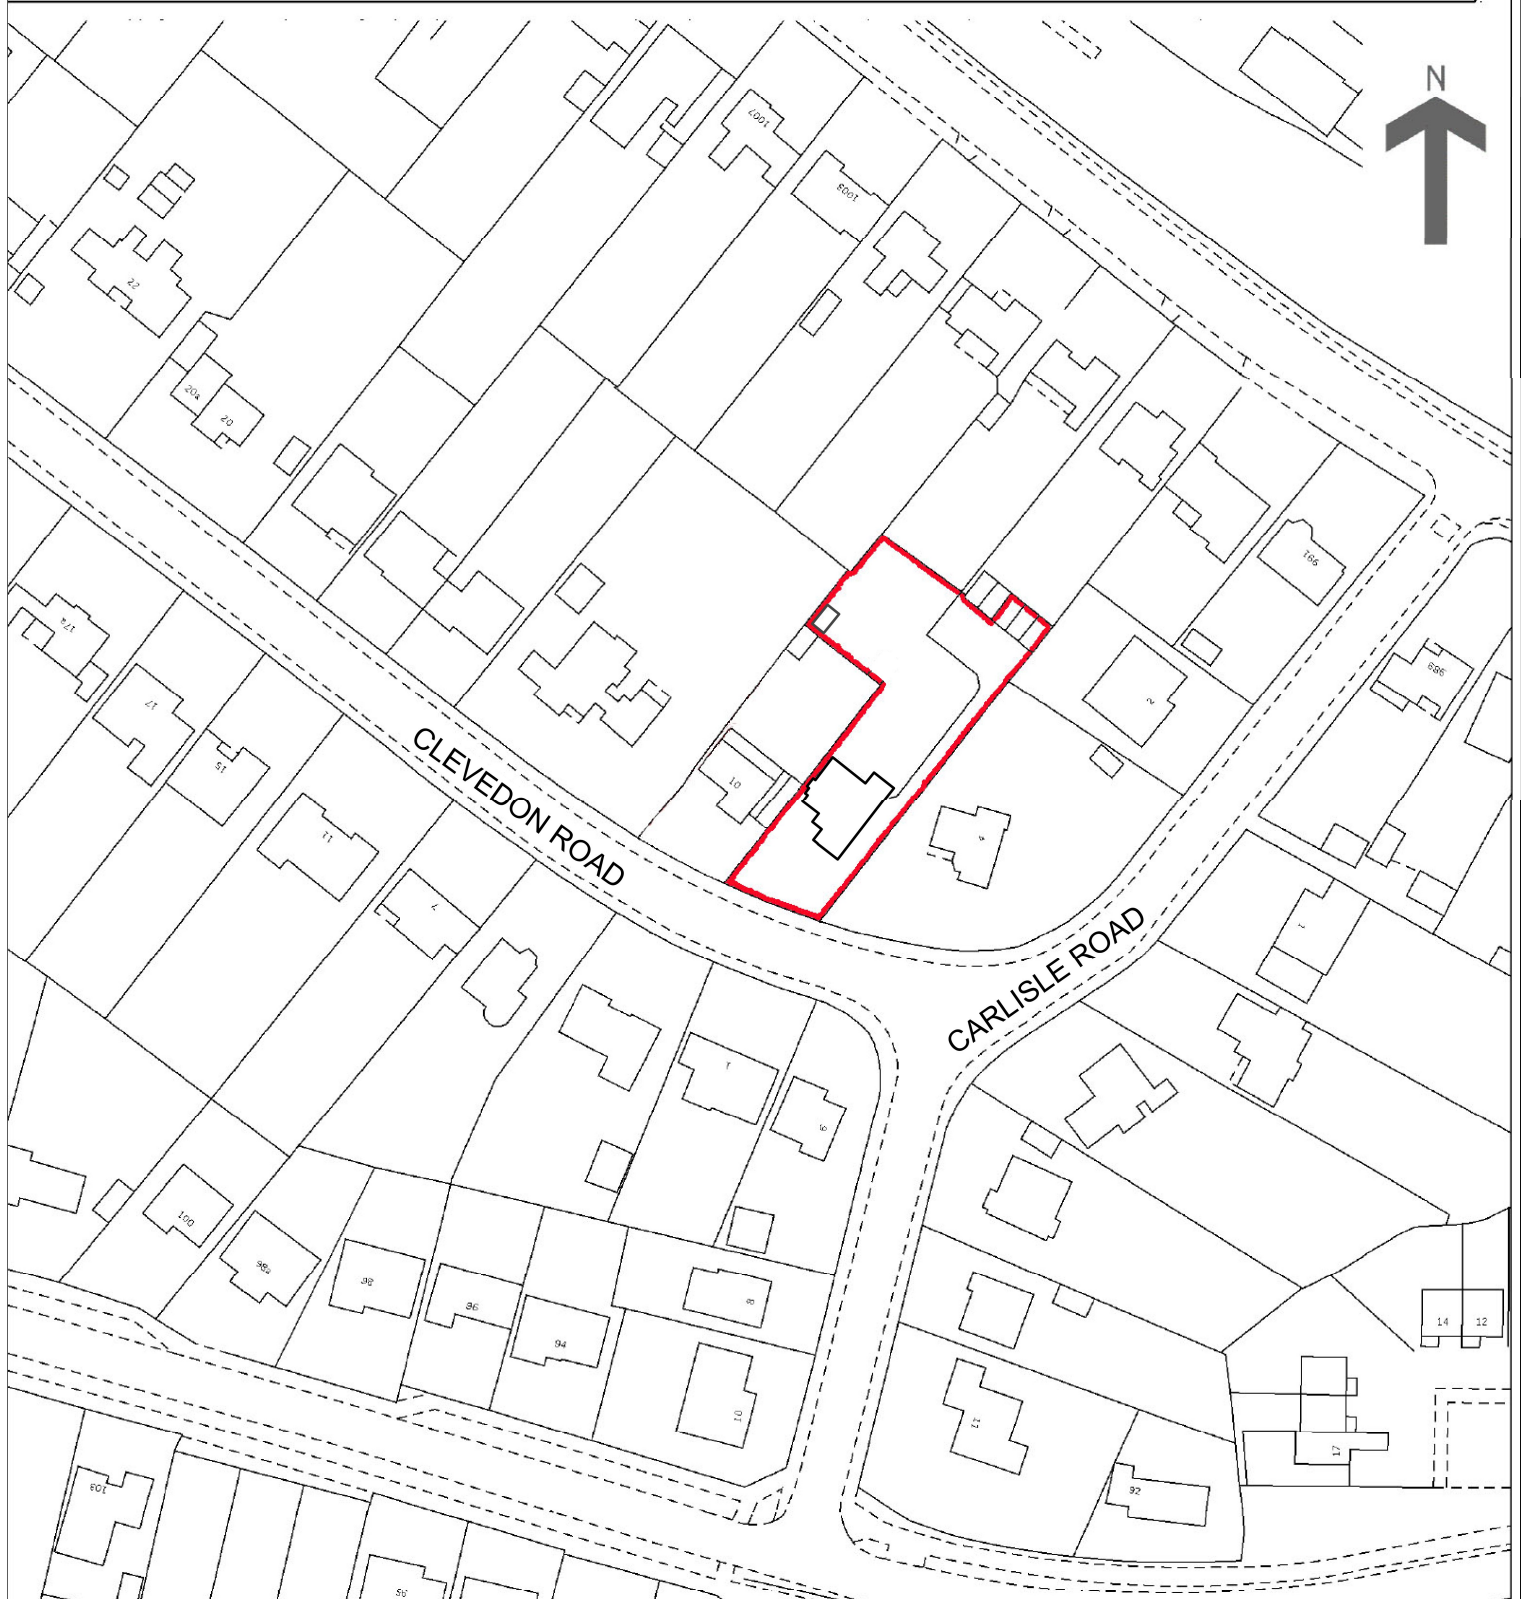

1 SITE LOCATION PLAN
1 SCALE: 1 : 1250

SITE LOCATION PLAN		SHEET	1
Scale: As Noted	Date: 22 FEB 2025	of 8	
Address: 6 Clevedon Rd, Tilehurst RG31 6RL			
Contact: John Zelenik - 01189842338 - zelenik@ntlworld.com			

