



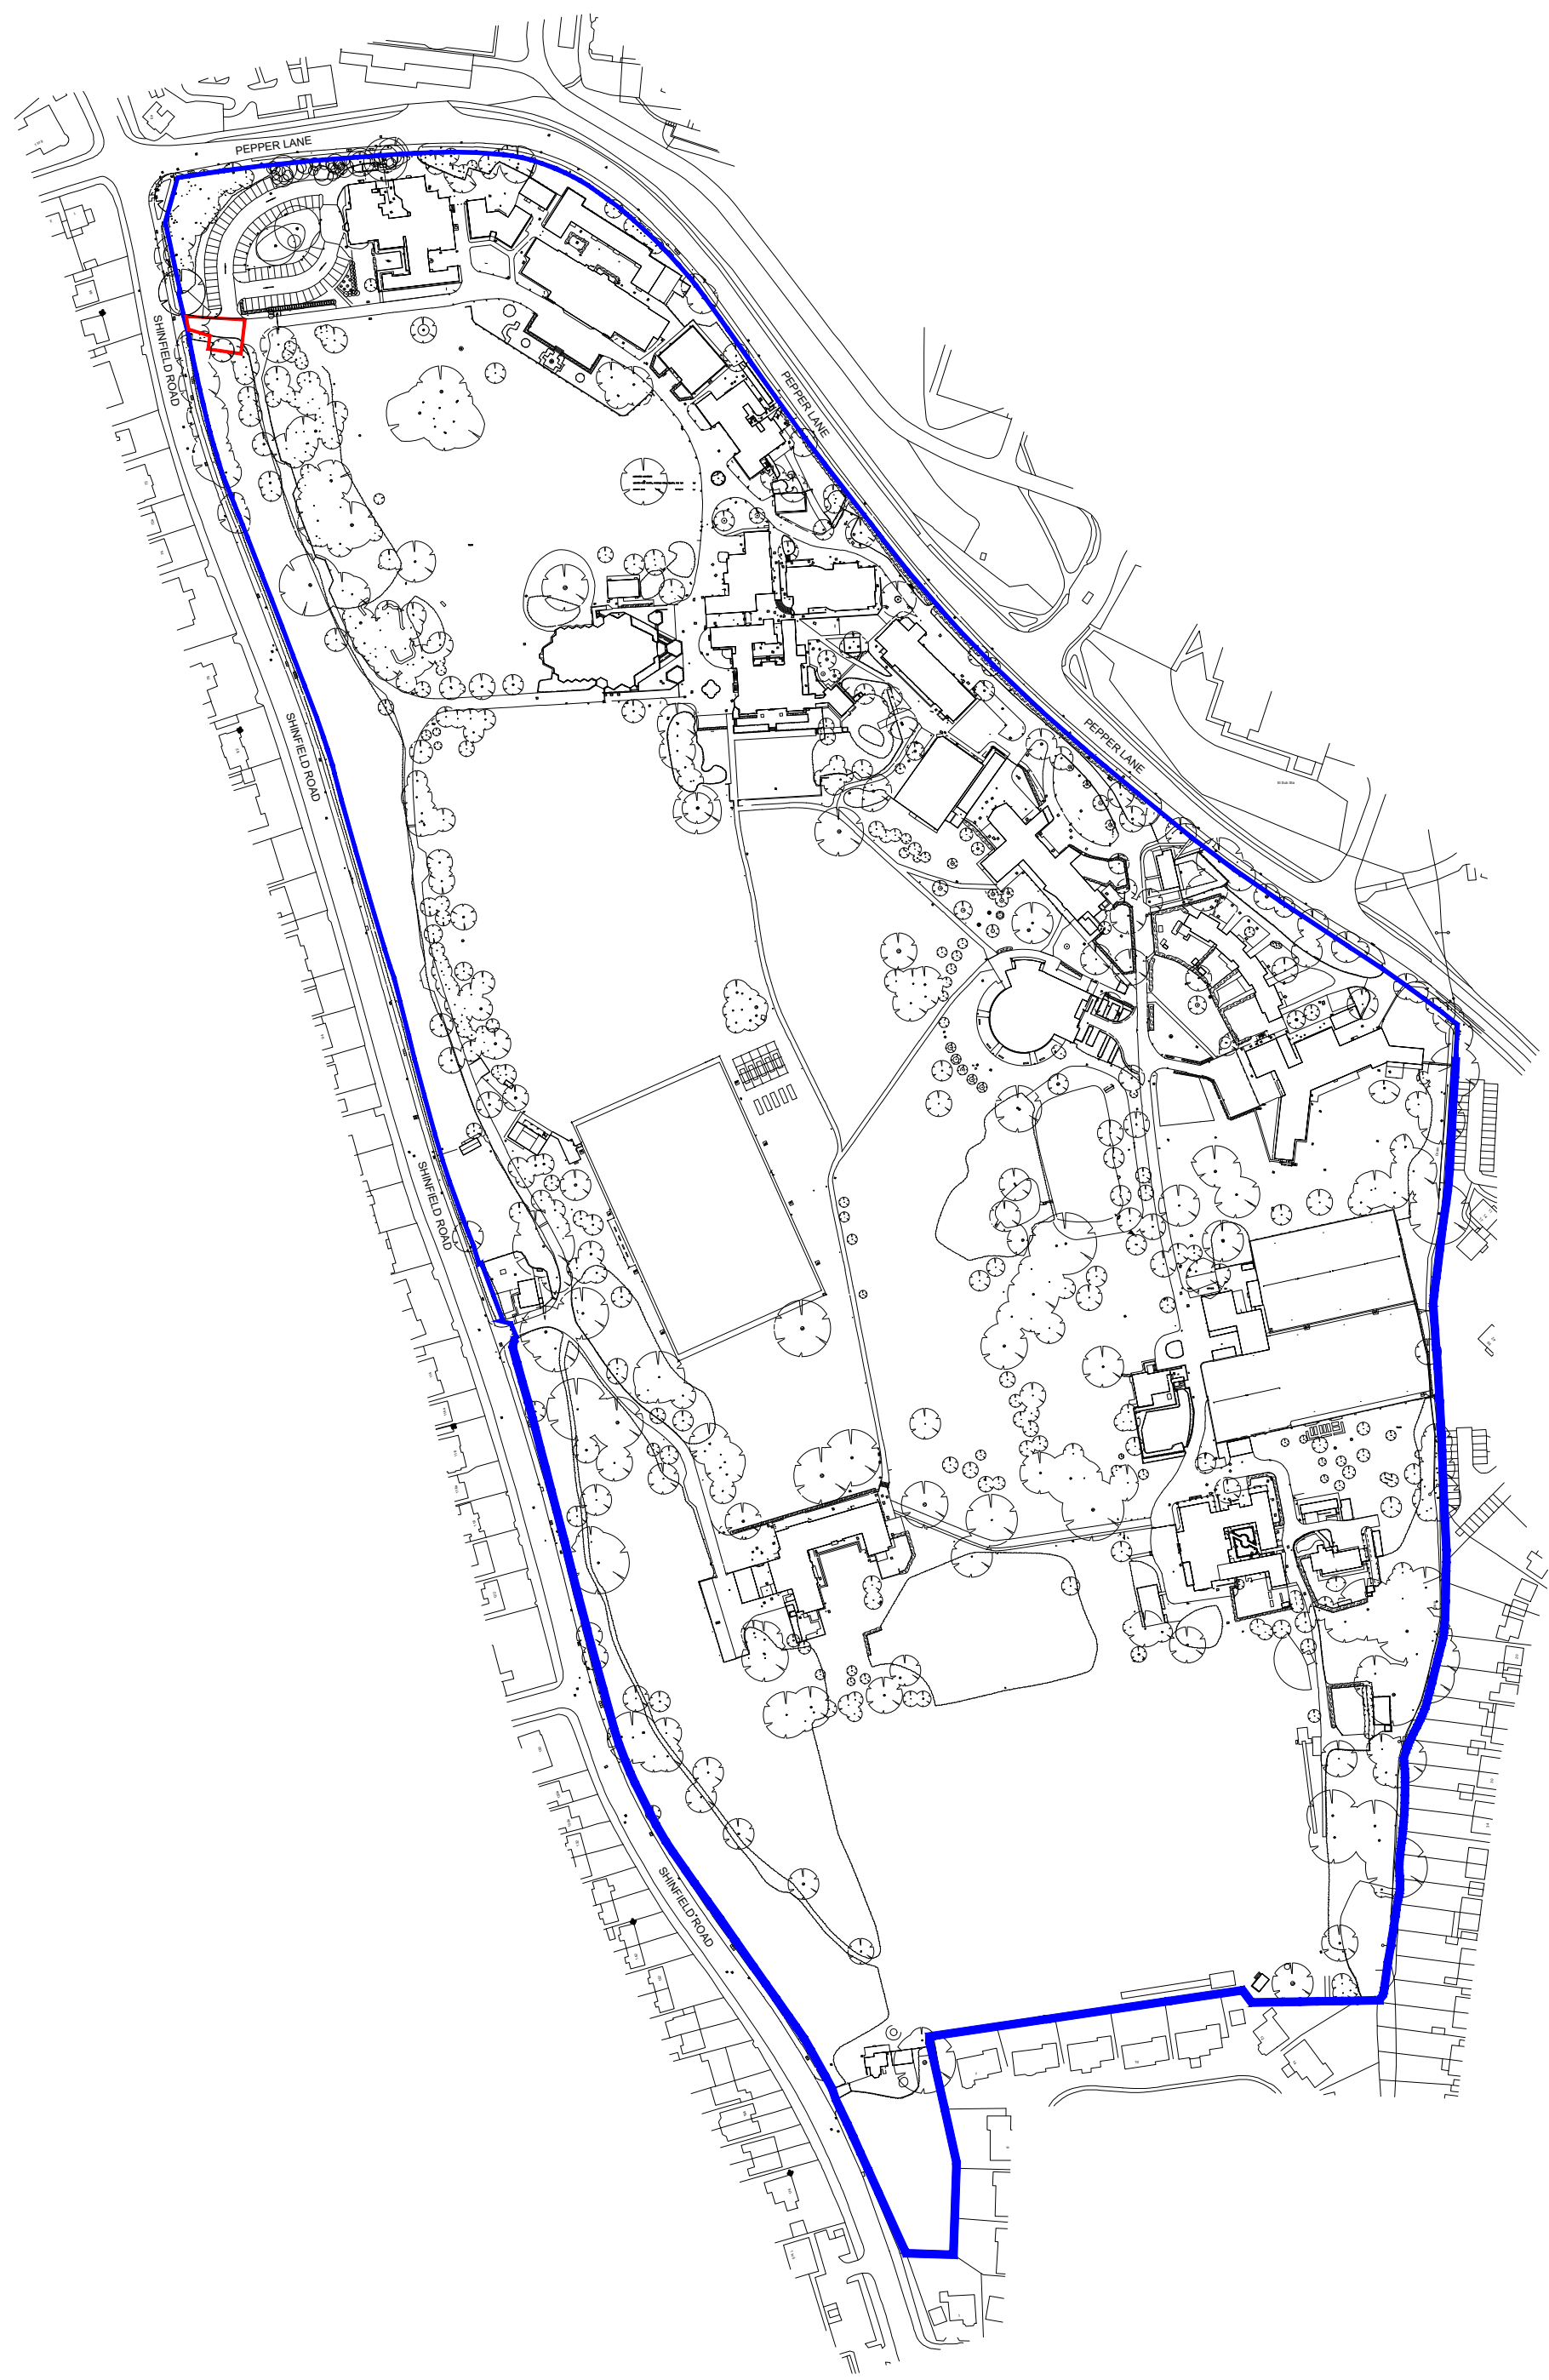


— SITE BOUNDARY

— LAND OWNERSHIP BOUNDARY

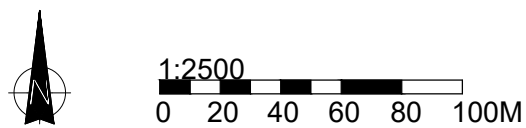

B	18.02.25	Site boundary altered	FA	
A	18.12.24	Cabin relocated	LL	
Rev	Date	Description	By	Checked

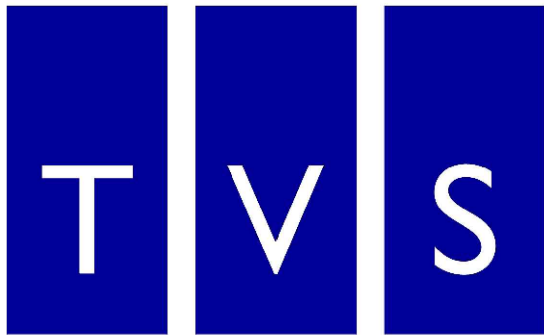

Thames Valley Surveying

Green Bank, University of Reading London Road
Campus, London Road, Reading, RG1 5AQ
T. 01189 869 531
W. www.thamesvalleysurveying.co.uk

Client:	Leighton Park School
Project:	Leighton Park School - Entrance Lodge
Title:	Location Plan 2
Drawn by	FA
Date	18/02/25
Scale:	1:2500@A2

Drawing Ref:	240119 - 10 - 002	Revision:	B
--------------	-------------------	-----------	---