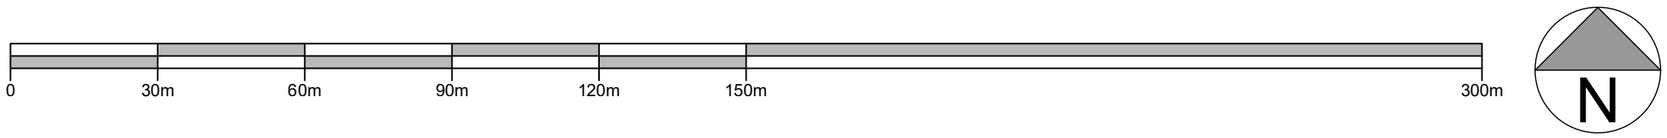

rev	description	drwn	auth	date

DO NOT SCALE OFF THIS DRAWING

© LEACH RHODES WALKER

LeachRhodesWalker Architects

info@lrw.co.uk | www.lrw.co.uk
H.Q. 50 Dearmans Place Manchester M3 5LH

Manchester +44 (0)161 833 0211
London +44 (0)207 993 1363

CLIENT
VILLAGE HOTELS

PROJECT
VILLAGE HOTEL - READING ALTERATIONS AND EXTENSIONS

DOCUMENT NAME
8425-LRW-ZZ-ZZ-DR-A-00-107

DESCRIPTION
SITE LOCATION PLAN

REVISION	SCALE
P04	1:1250@ A3

LRW PROJECT No.	DATE CREATED	CREATED BY	AUTHORISED BY
8425	31.03.25	AH	JM

File Ref: L:\8425 Village Reading\Drawing\Sketch\DR - Drawing\00 - Concept Design Miscellaneous\8425-LRW-ZZ-ZZ-DR-A-00-107 Site Location Plan Printed By: Adam Hardman