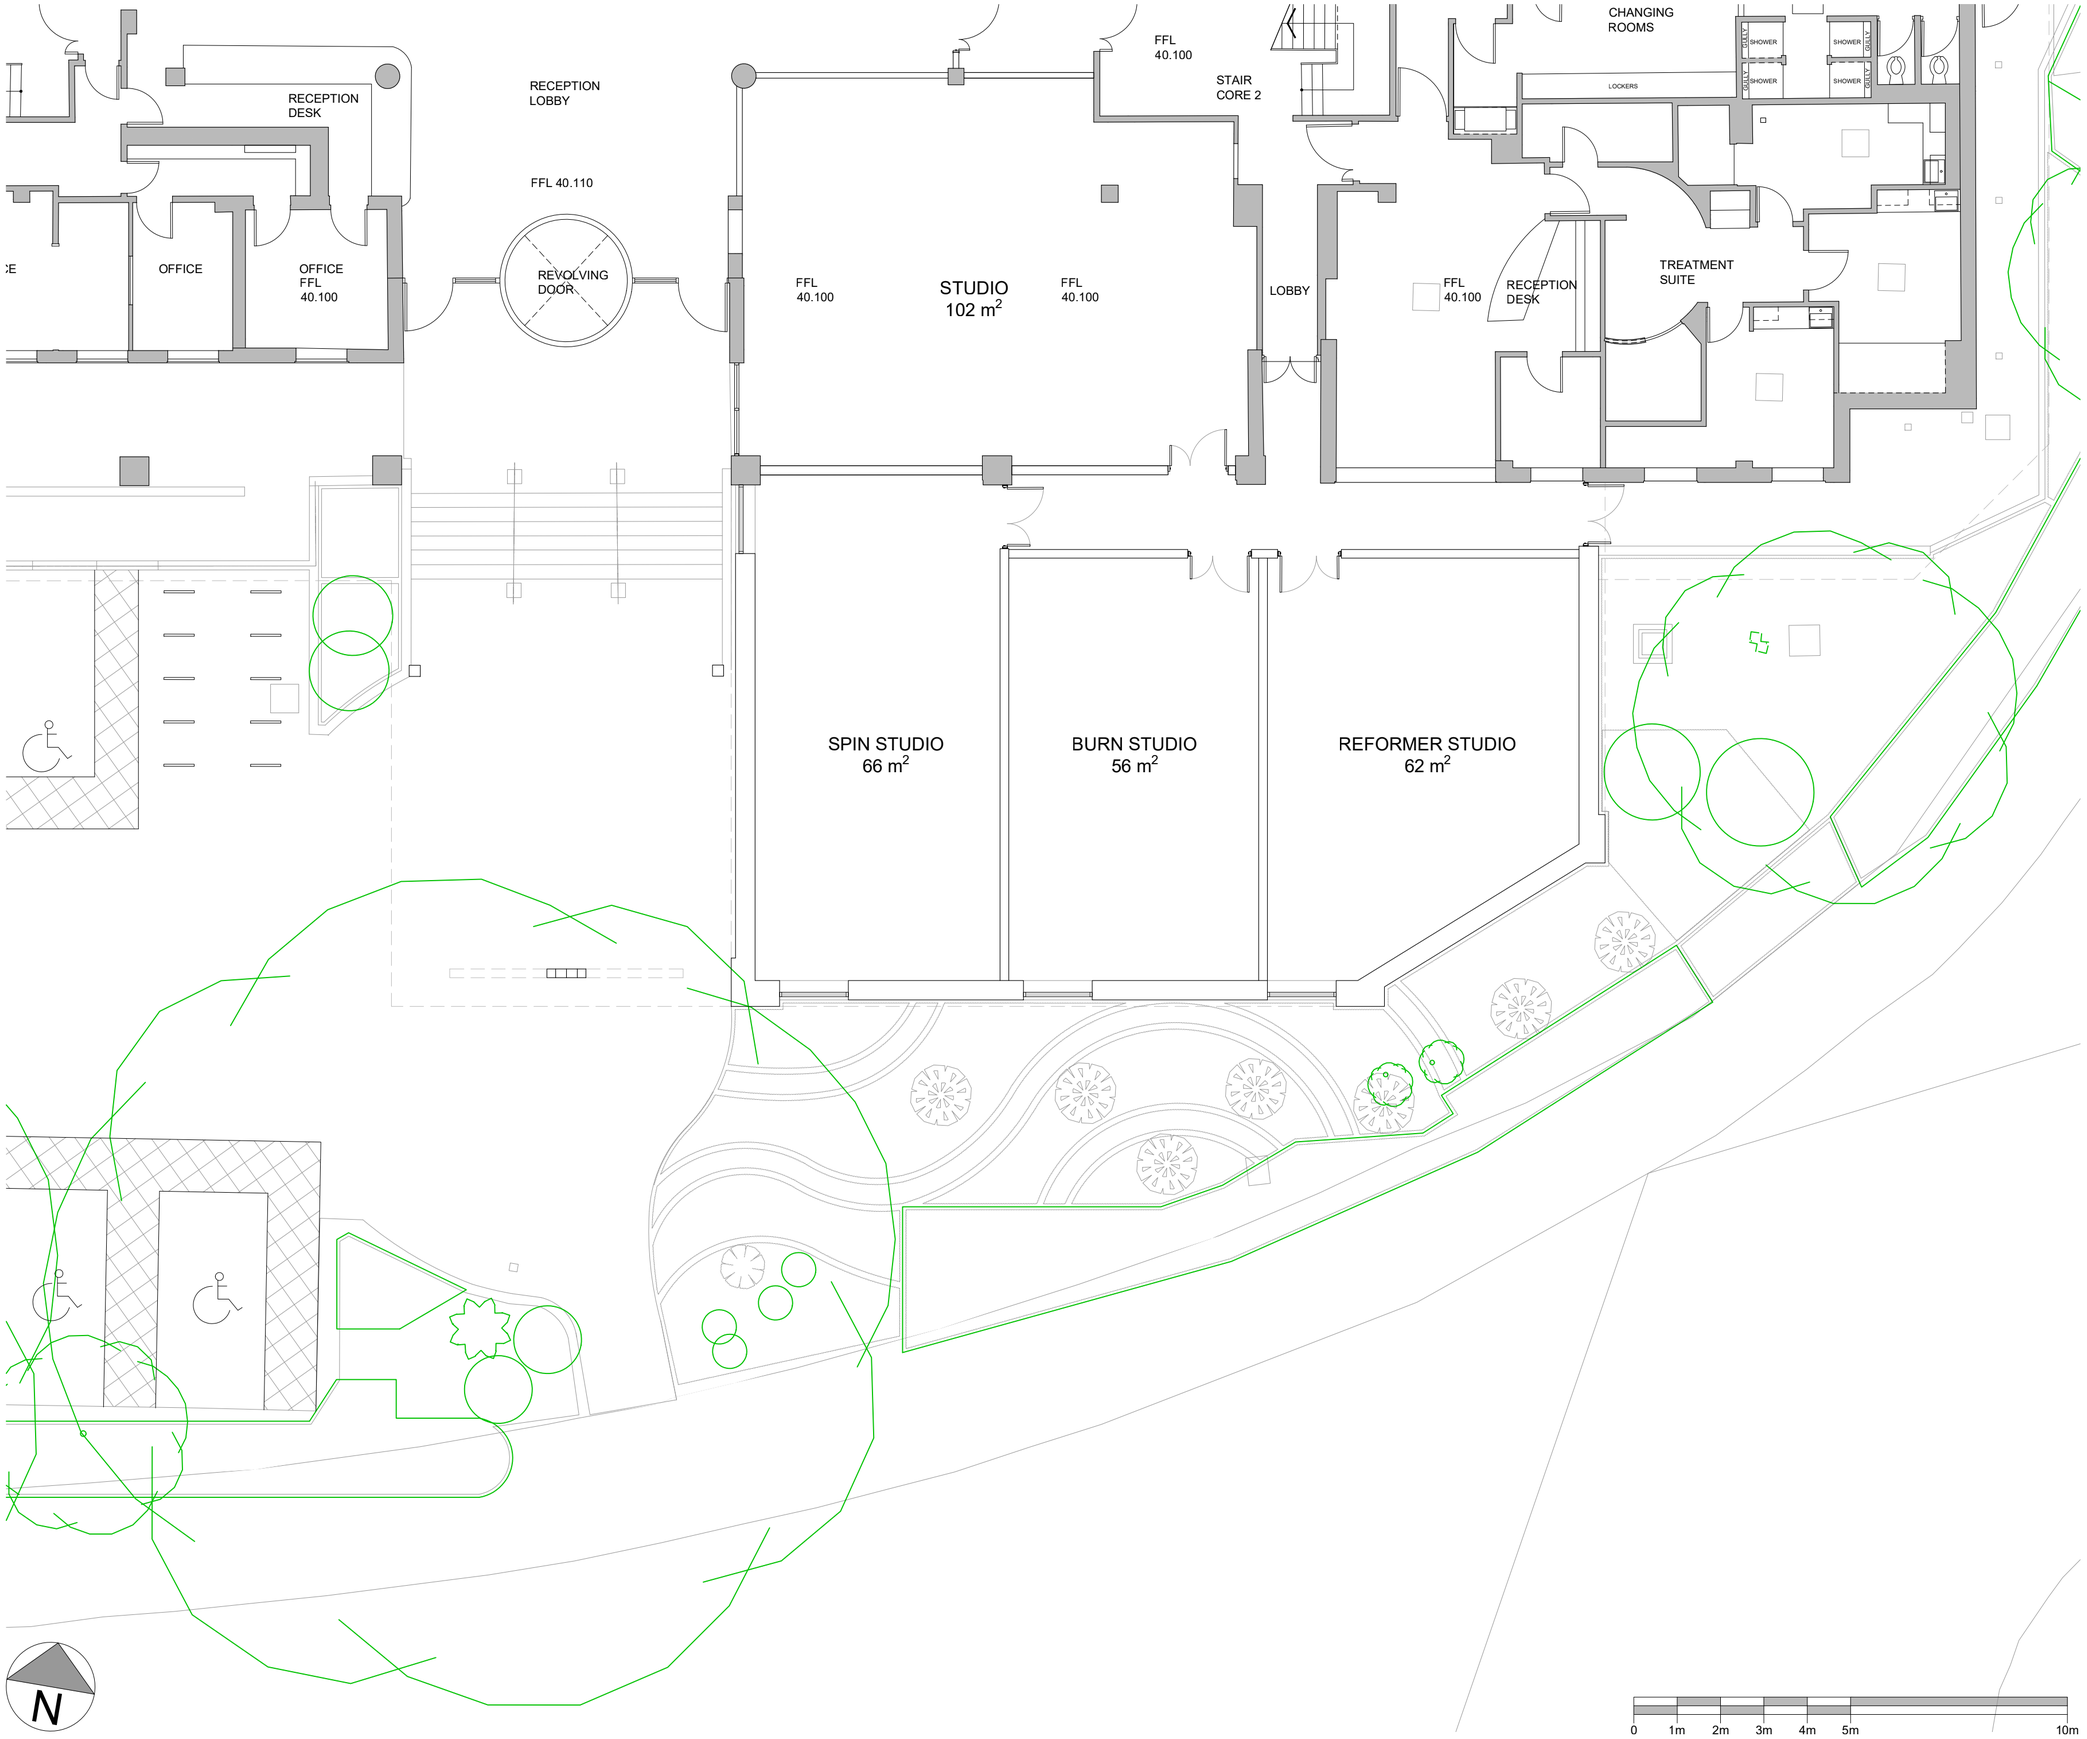

rev	description	drwn	auth	date

DO NOT SCALE OFF THIS DRAWING

© LEACH RHODES WALKER

LeachRhodesWalker Architects

info@lrw.co.uk | www.lrw.co.uk
H.Q. 50 Dearmans Place Manchester M3 5LH

Manchester +44 (0)161 833 0211
London +44 (0)207 993 1363

CLIENT
VILLAGE HOTELS

PROJECT
VILLAGE HOTEL - READING
ALTERATIONS AND EXTENSIONS

DOCUMENT NAME
8425-LRW-ZZ-00-DR-A-00-111

DESCRIPTION
PROPOSED GROUND FLOOR PLAN STUDIO EXTENSION

REVISION	SCALE
P03	1:100@ A2

LRW PROJECT No.	DATE CREATED	CREATED BY	AUTHORISED BY
8425	09.04.25	AH	JM

Note: LRZ-Rep-Nexus\Drawings\BIM\X-Drawings\Z-Drawings\Rev\Revision\BIM\X-Drawings\Rev\Revision\8425-LRW-ZZ-00-DR-A-00-111_ProposedGroundFloorPlan-Studio Extension.rvt