




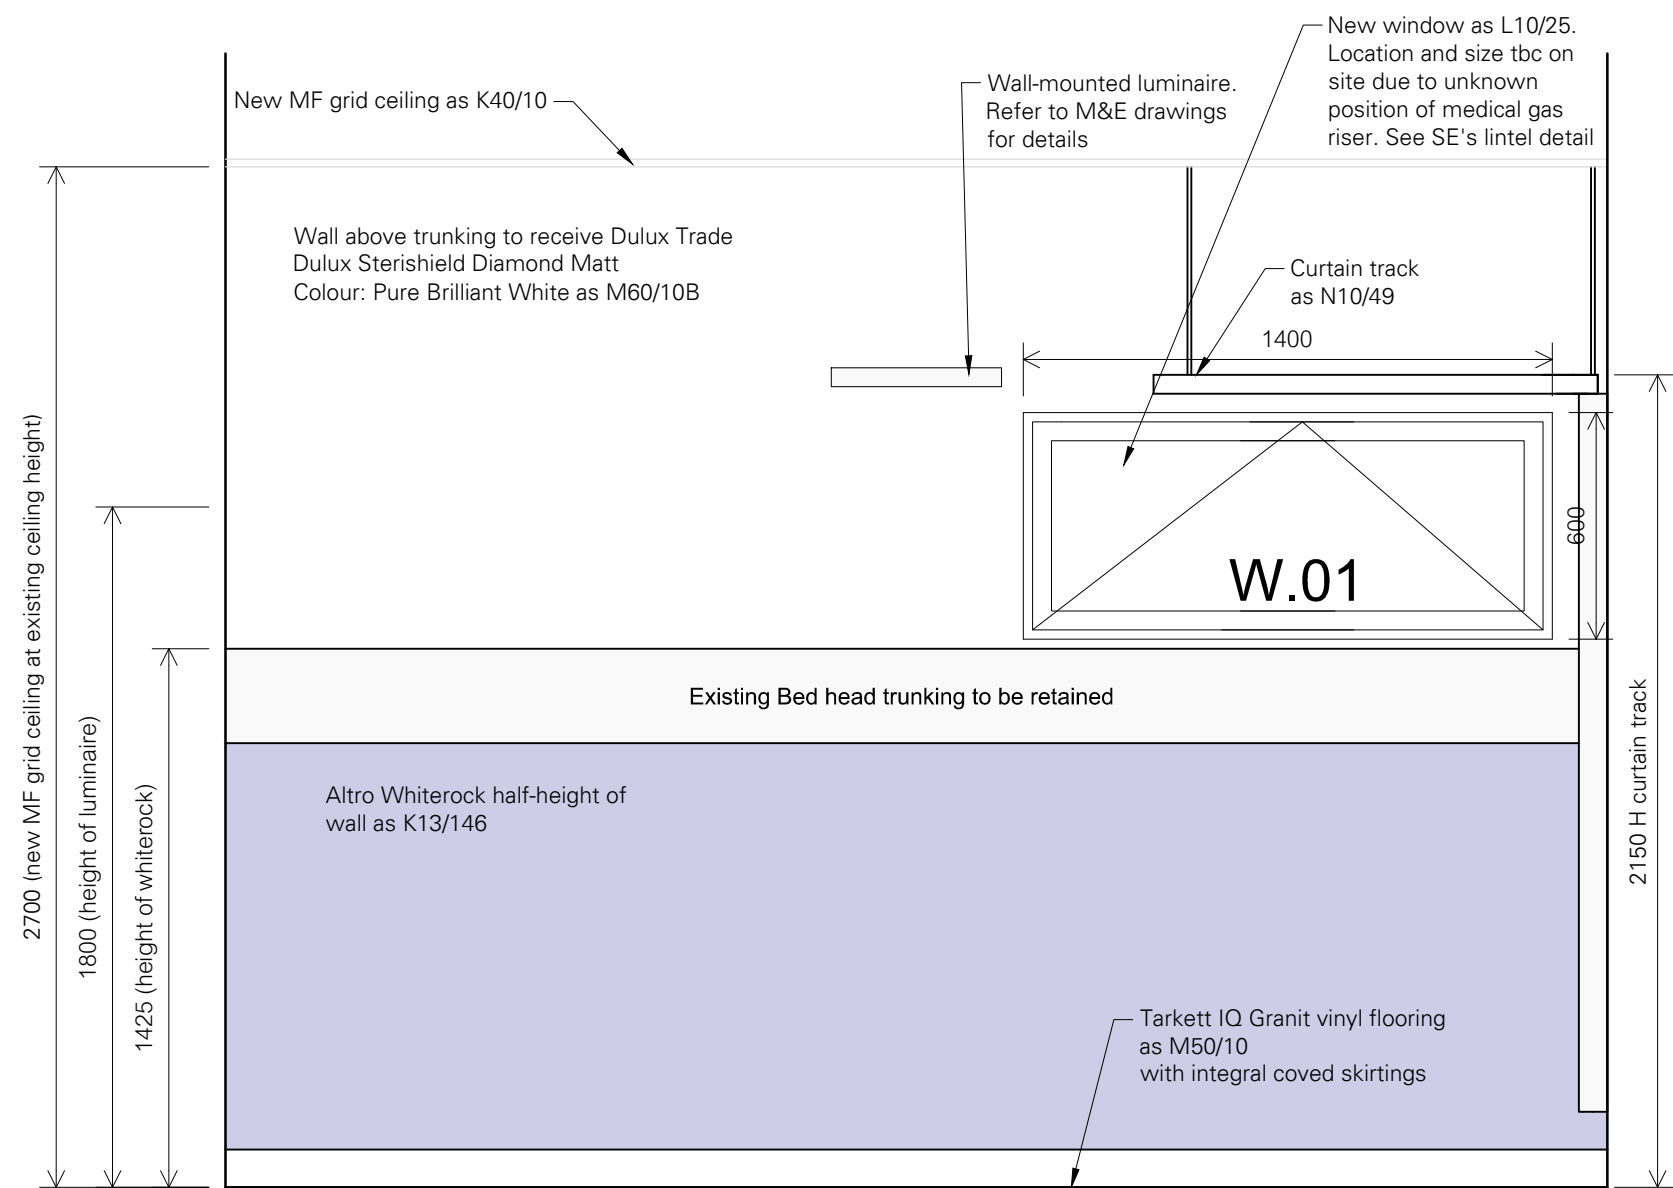


Elevation E1

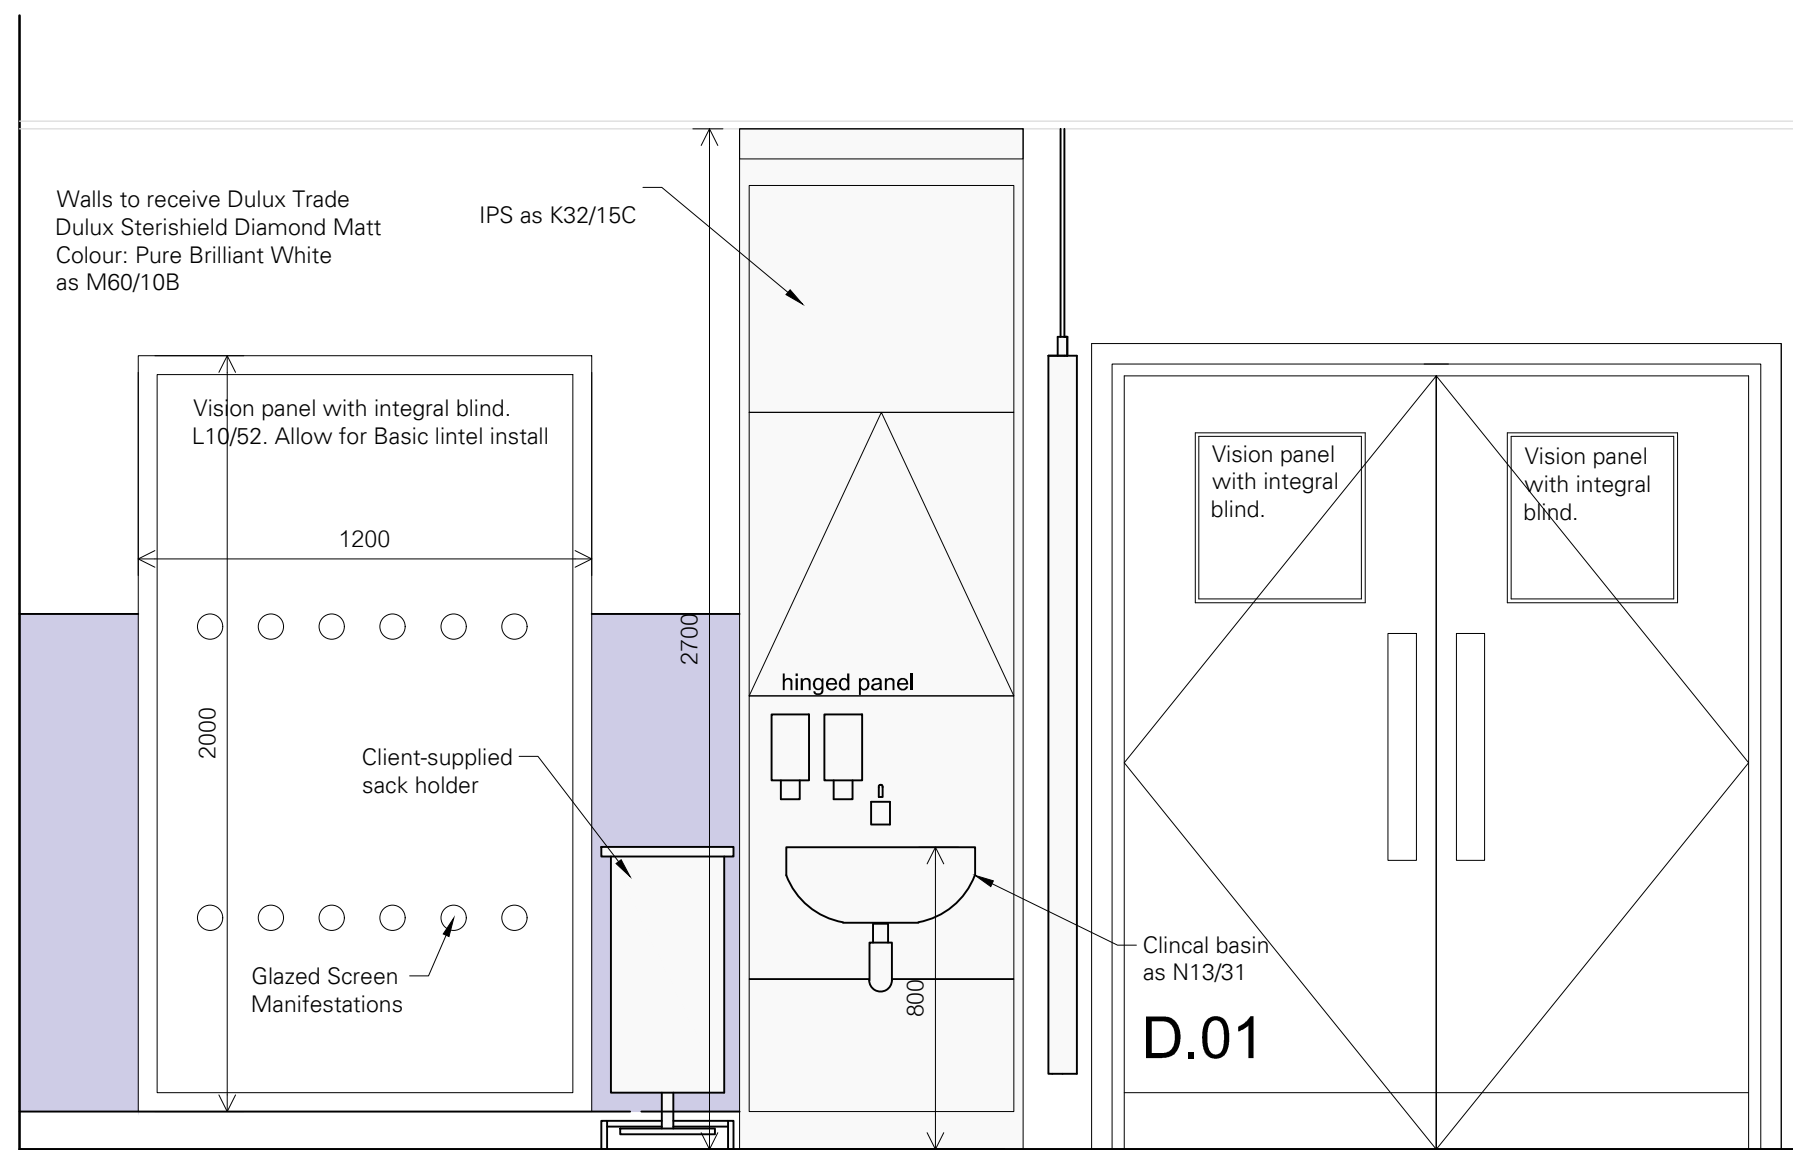



Elevation E2

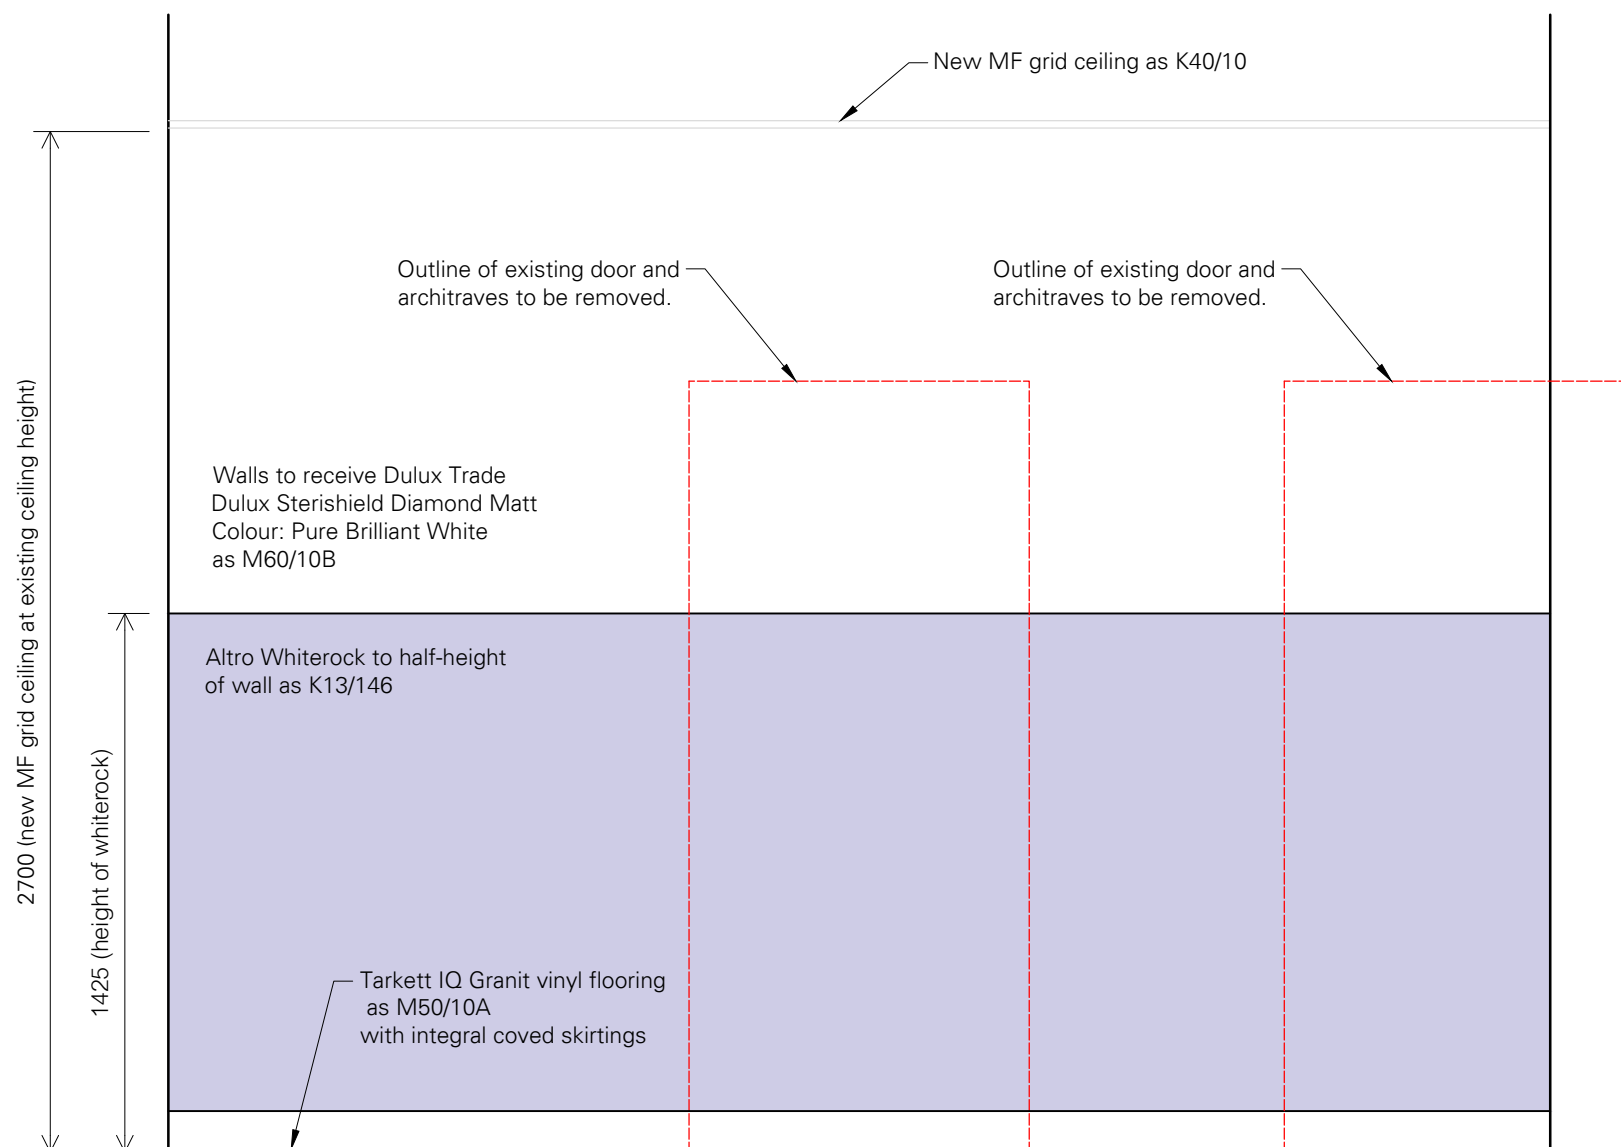

Elevation E3

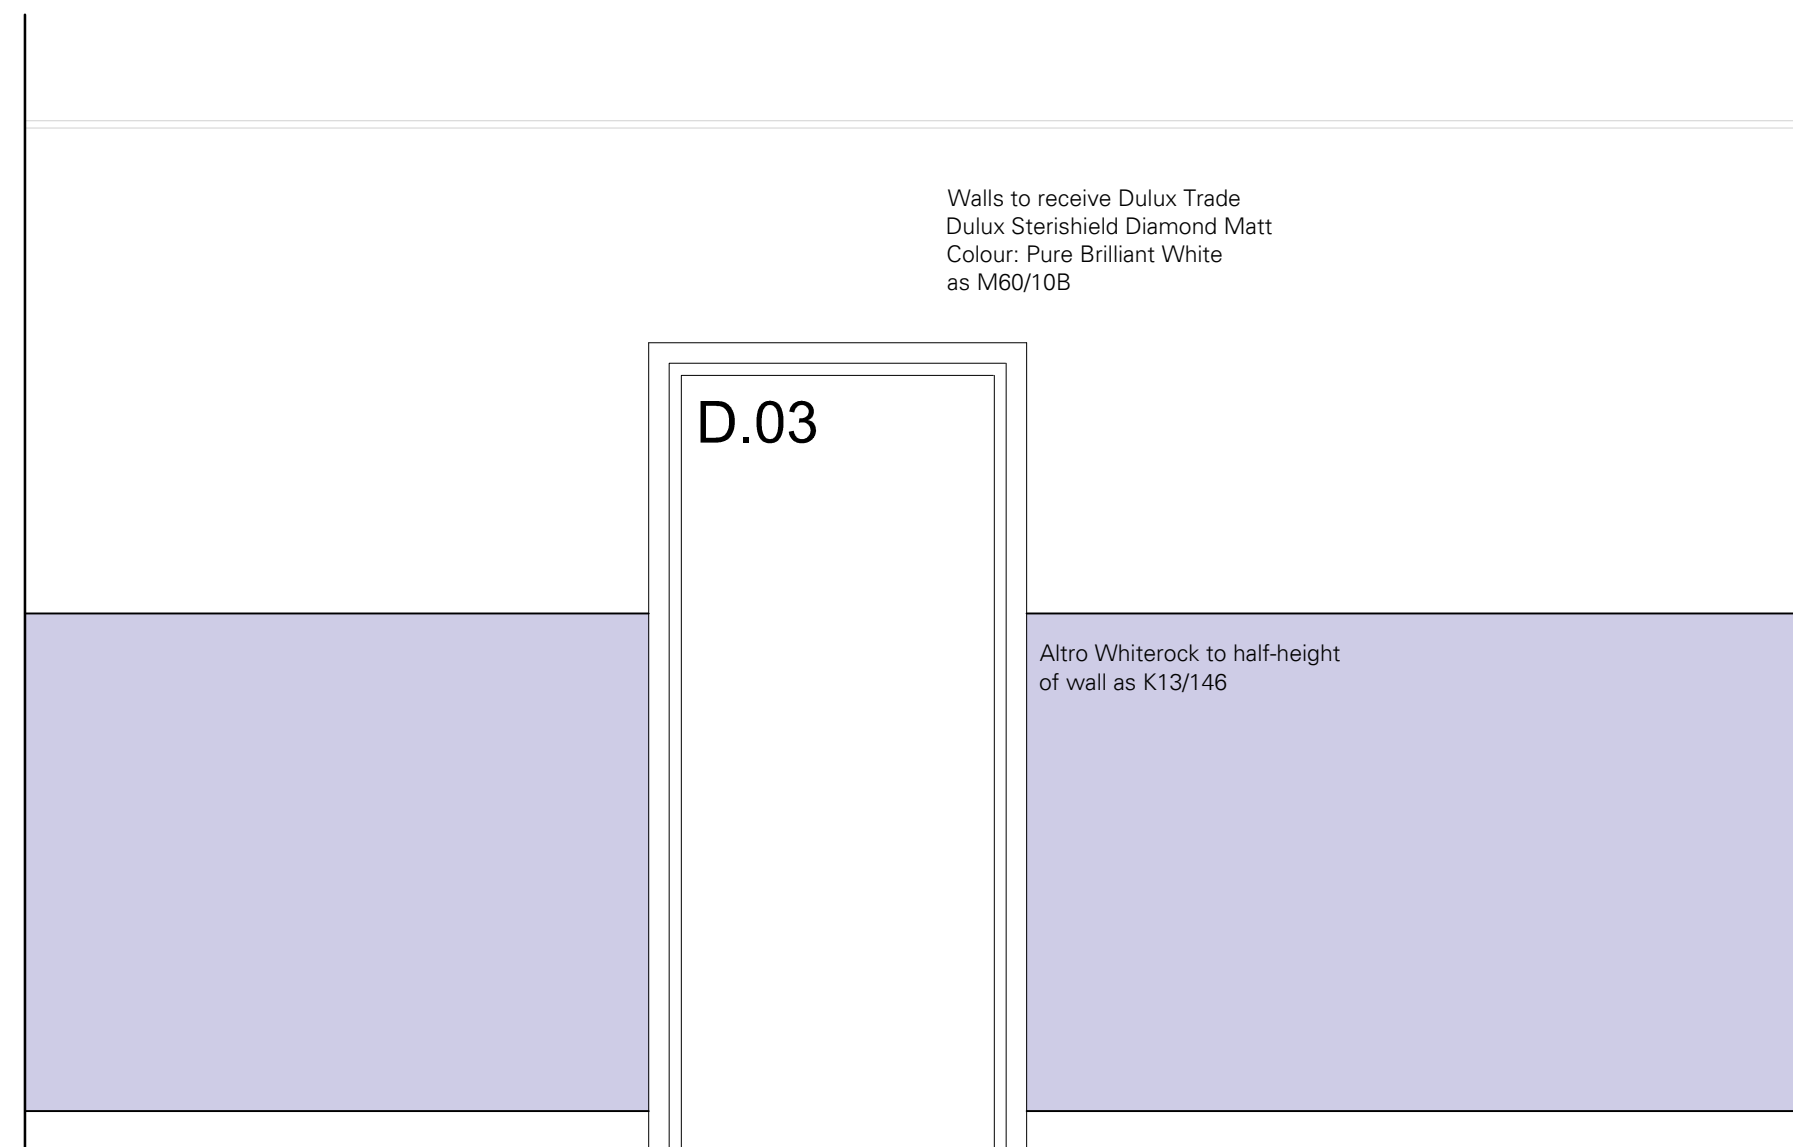

Elevation E4

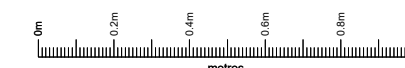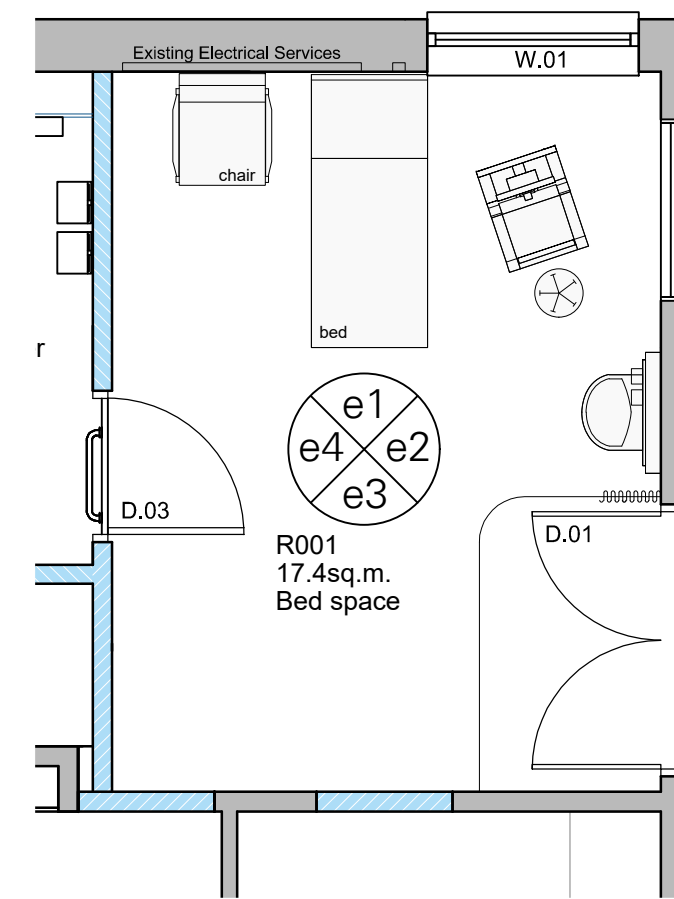

Update following confirmation of IPS Removal	TS	29/04/25	T05
Update from Client Meeting	TS	02/04/25	T04
Update to window position following Electrical Survey	TS	25/03/25	T03
Update following design team meeting	TS	4/03/25	T02
revision	by	date	index

Cardiology - Battle Block Level 1
Royal Berkshire Hospital
NHS Foundation Trust



Proposed Room Elevations
R001 Isolation Bed Space

St Thomas House 6 Becket Street Oxford OX1 1PP
t: 01865 305 130 e: info@gshealth.co.uk w: www.gbshealth.co.uk

scale 1:20 @ A2 date 04/12/2023 drawn NJ

7156-GBS-XX-FF-DR-A-600-T05