
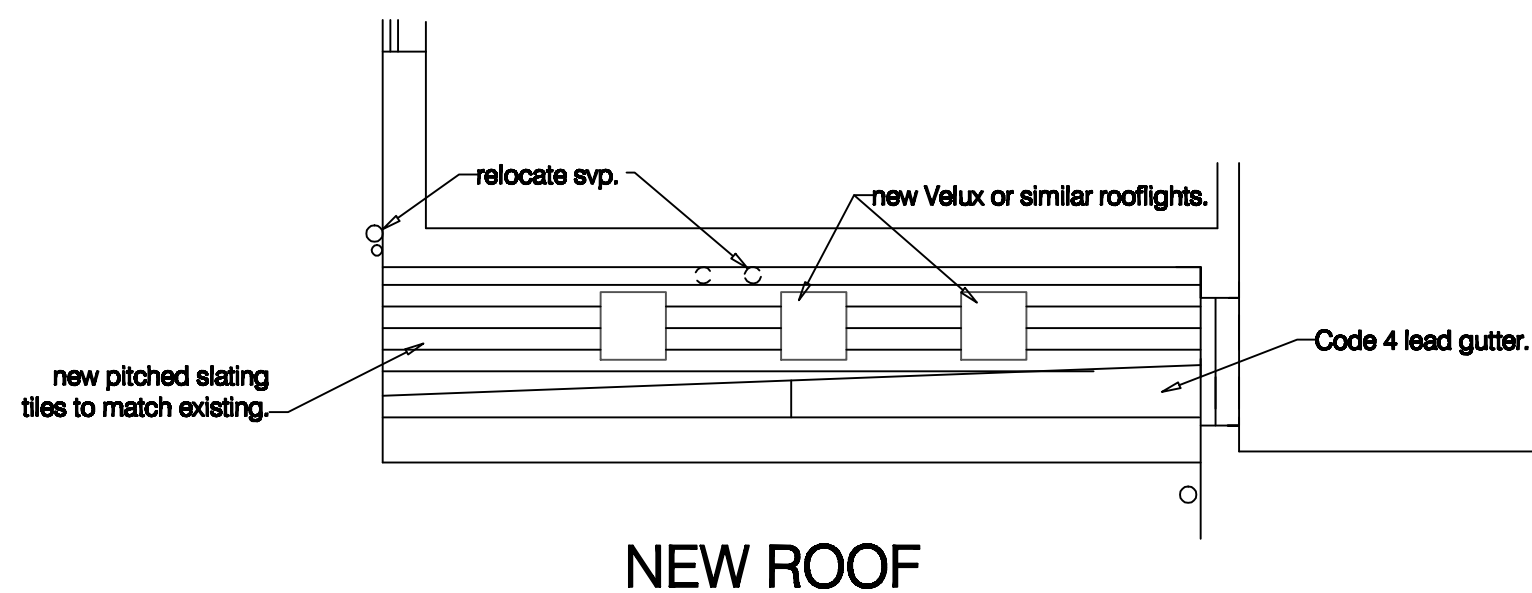
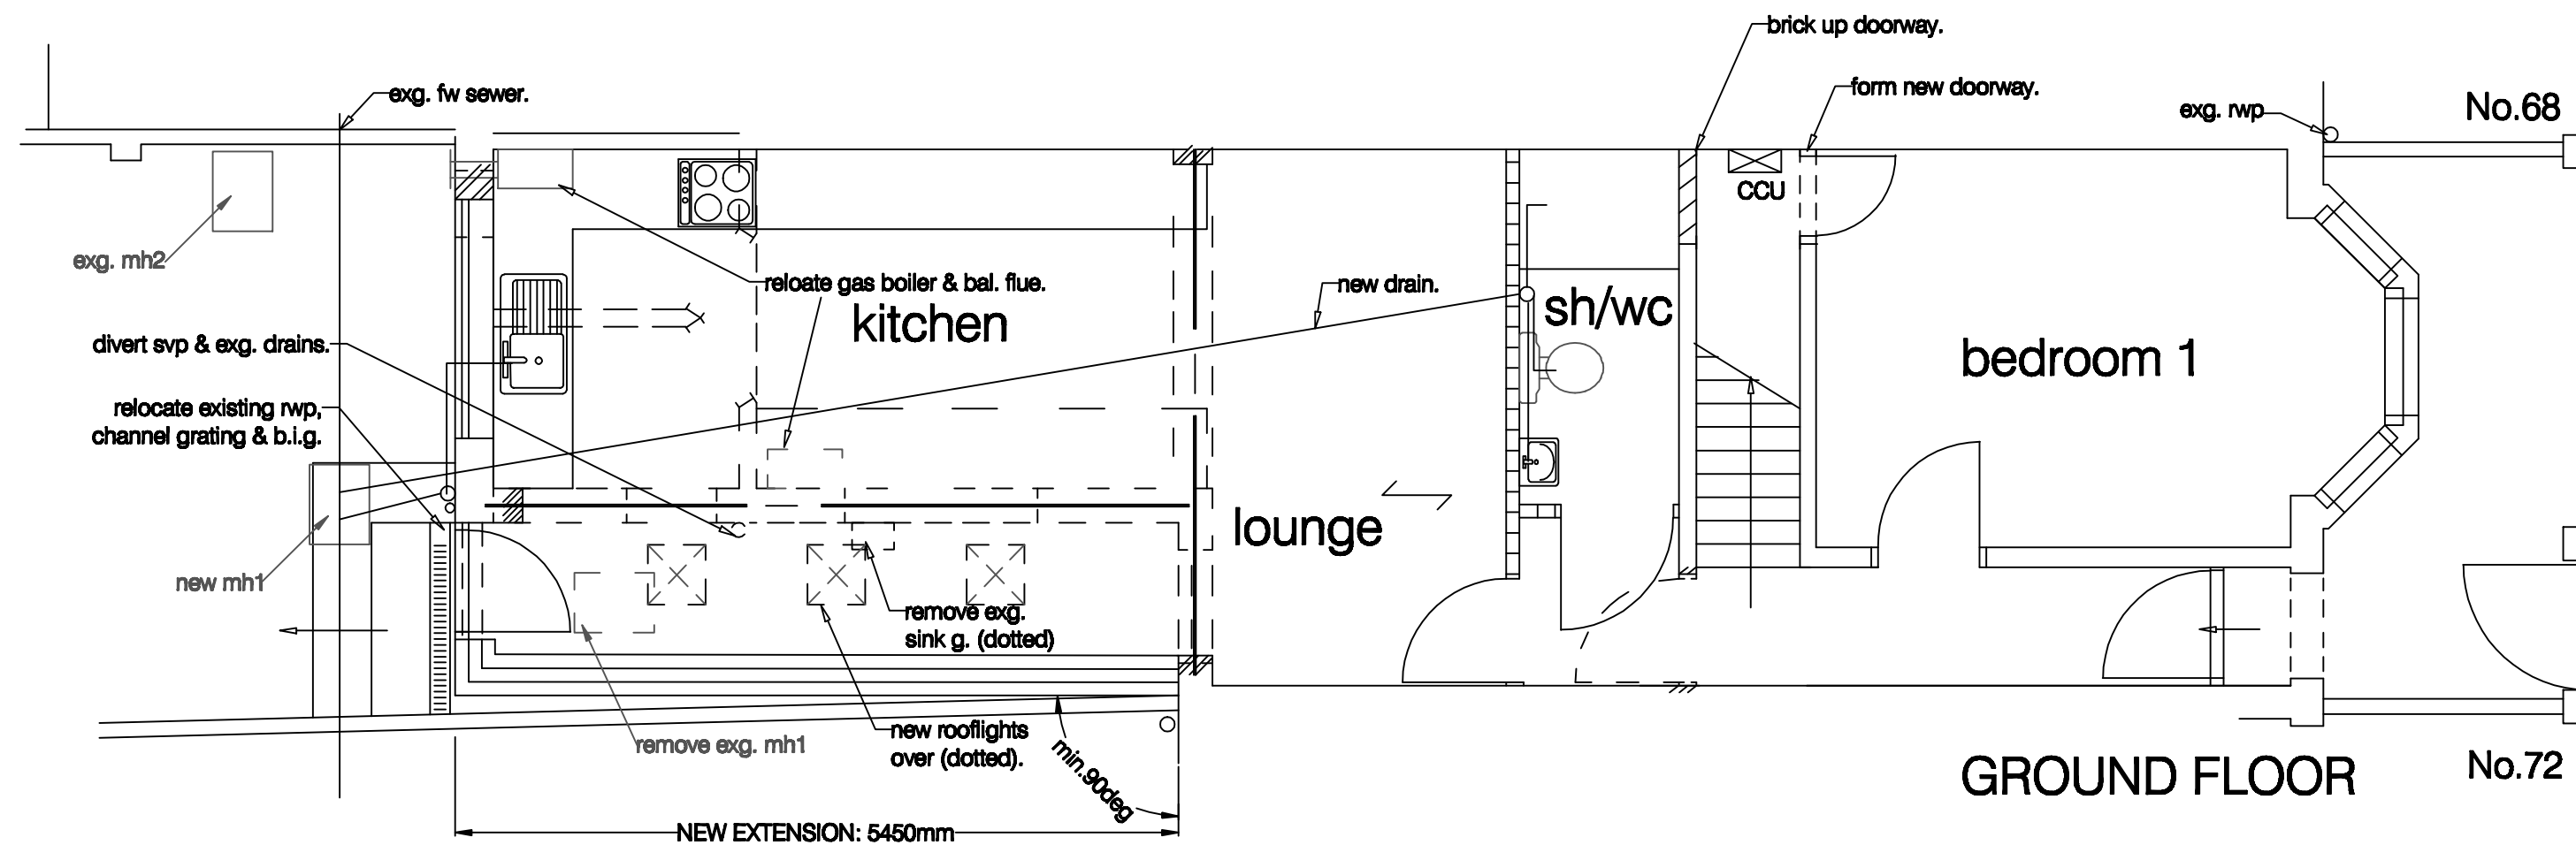
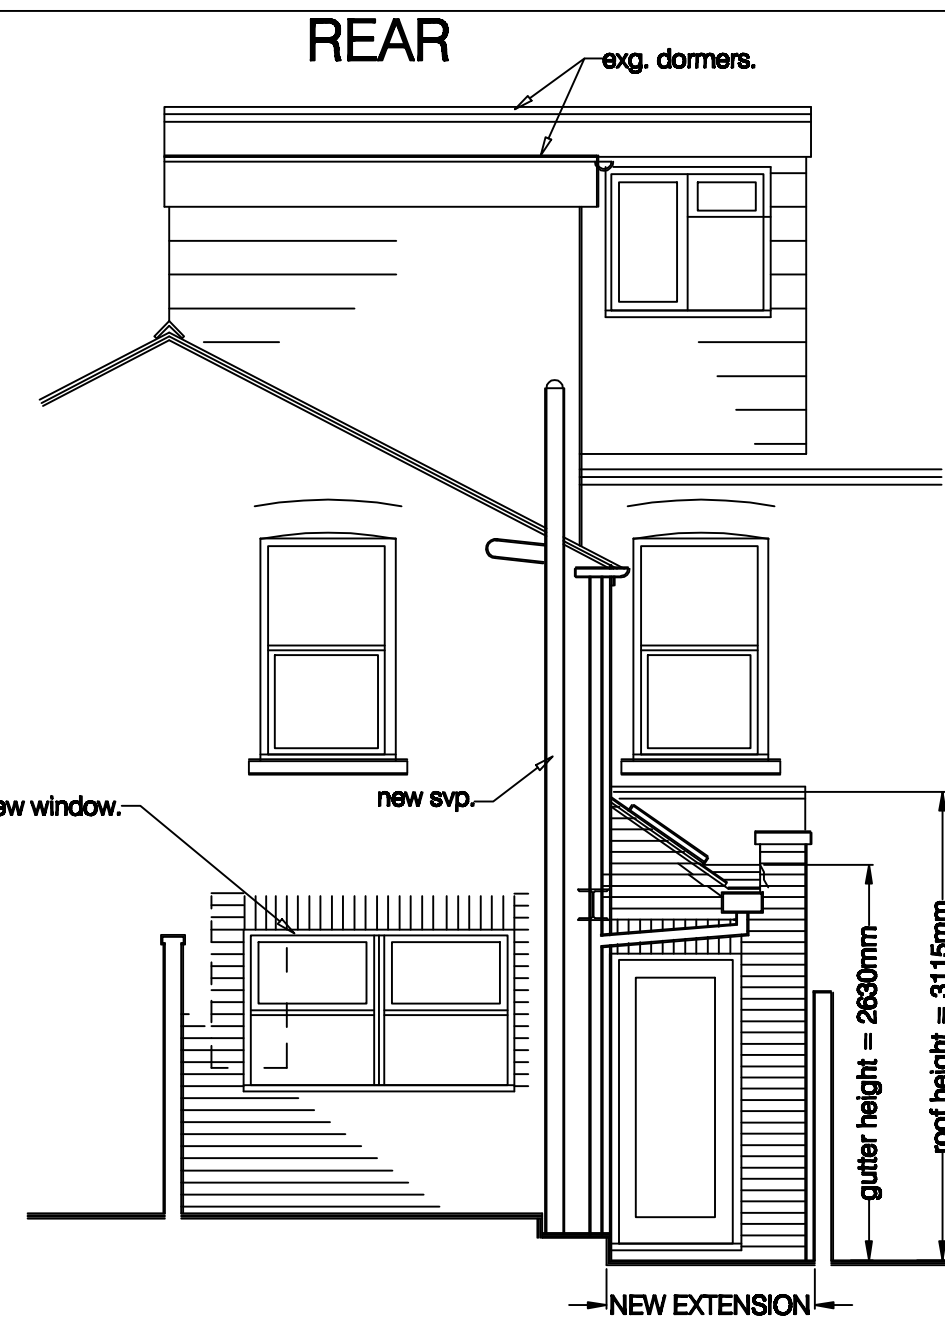


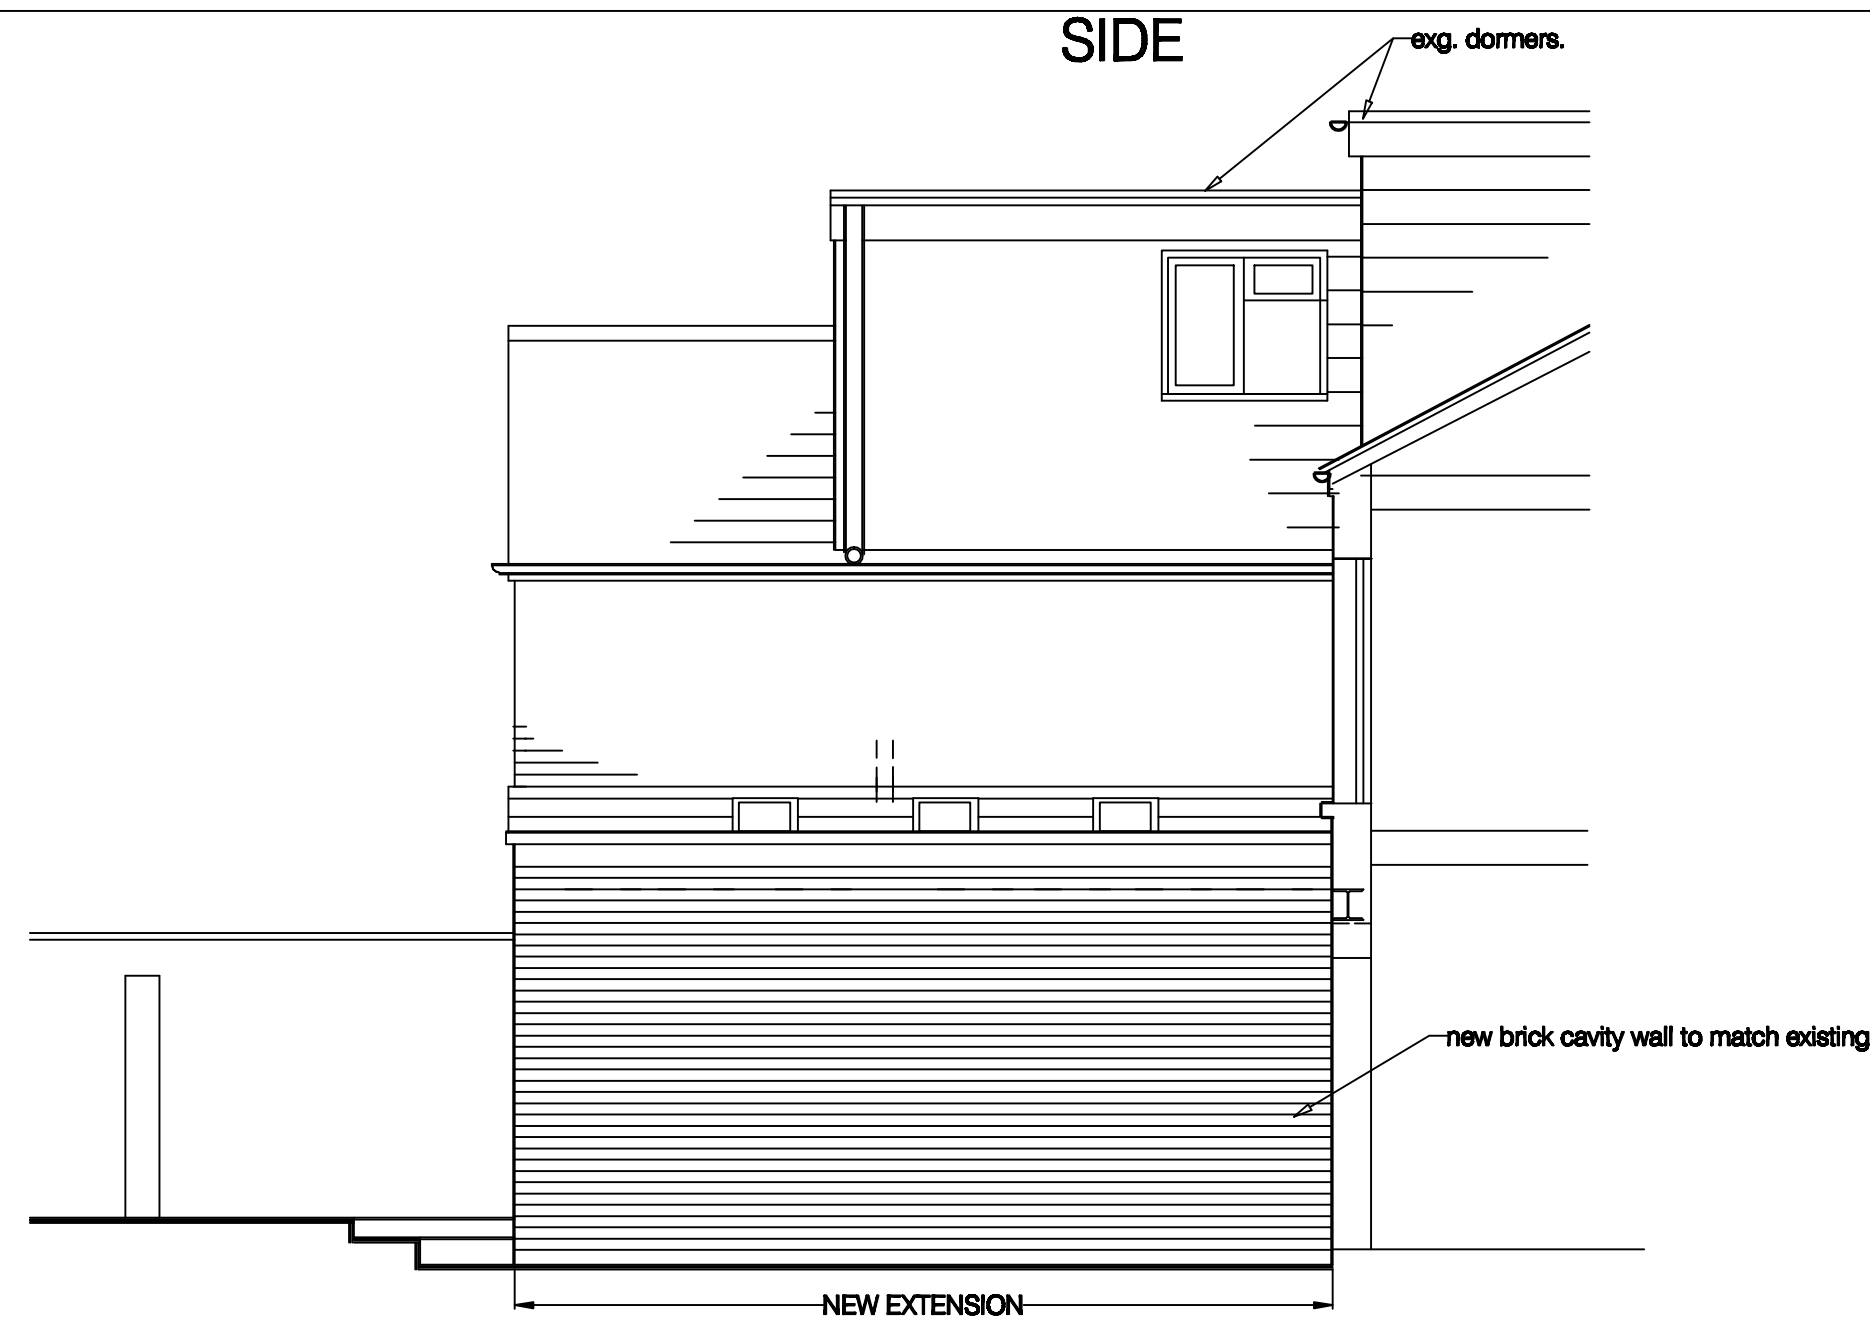

project
for
title

70 Grange Avenue
Reading, Berkshire
Mr M Iqbal
Ground Floor as Proposed

Drawing no: 900 / 12 / a

M D Howlett
architectural consultant
11 Prospect Street, Caversham, Reading
Berkshire RG4 8JB; Tel/Fax: (0118) 947 7117
Email: pmaarc@globalnet.co.uk

Date: March 2025

0 1 2 metres
SCALE: 1:50 on A2; 1:100 on A4.

Revision a: Extension narrowed. May 2025

Grange
Avenue