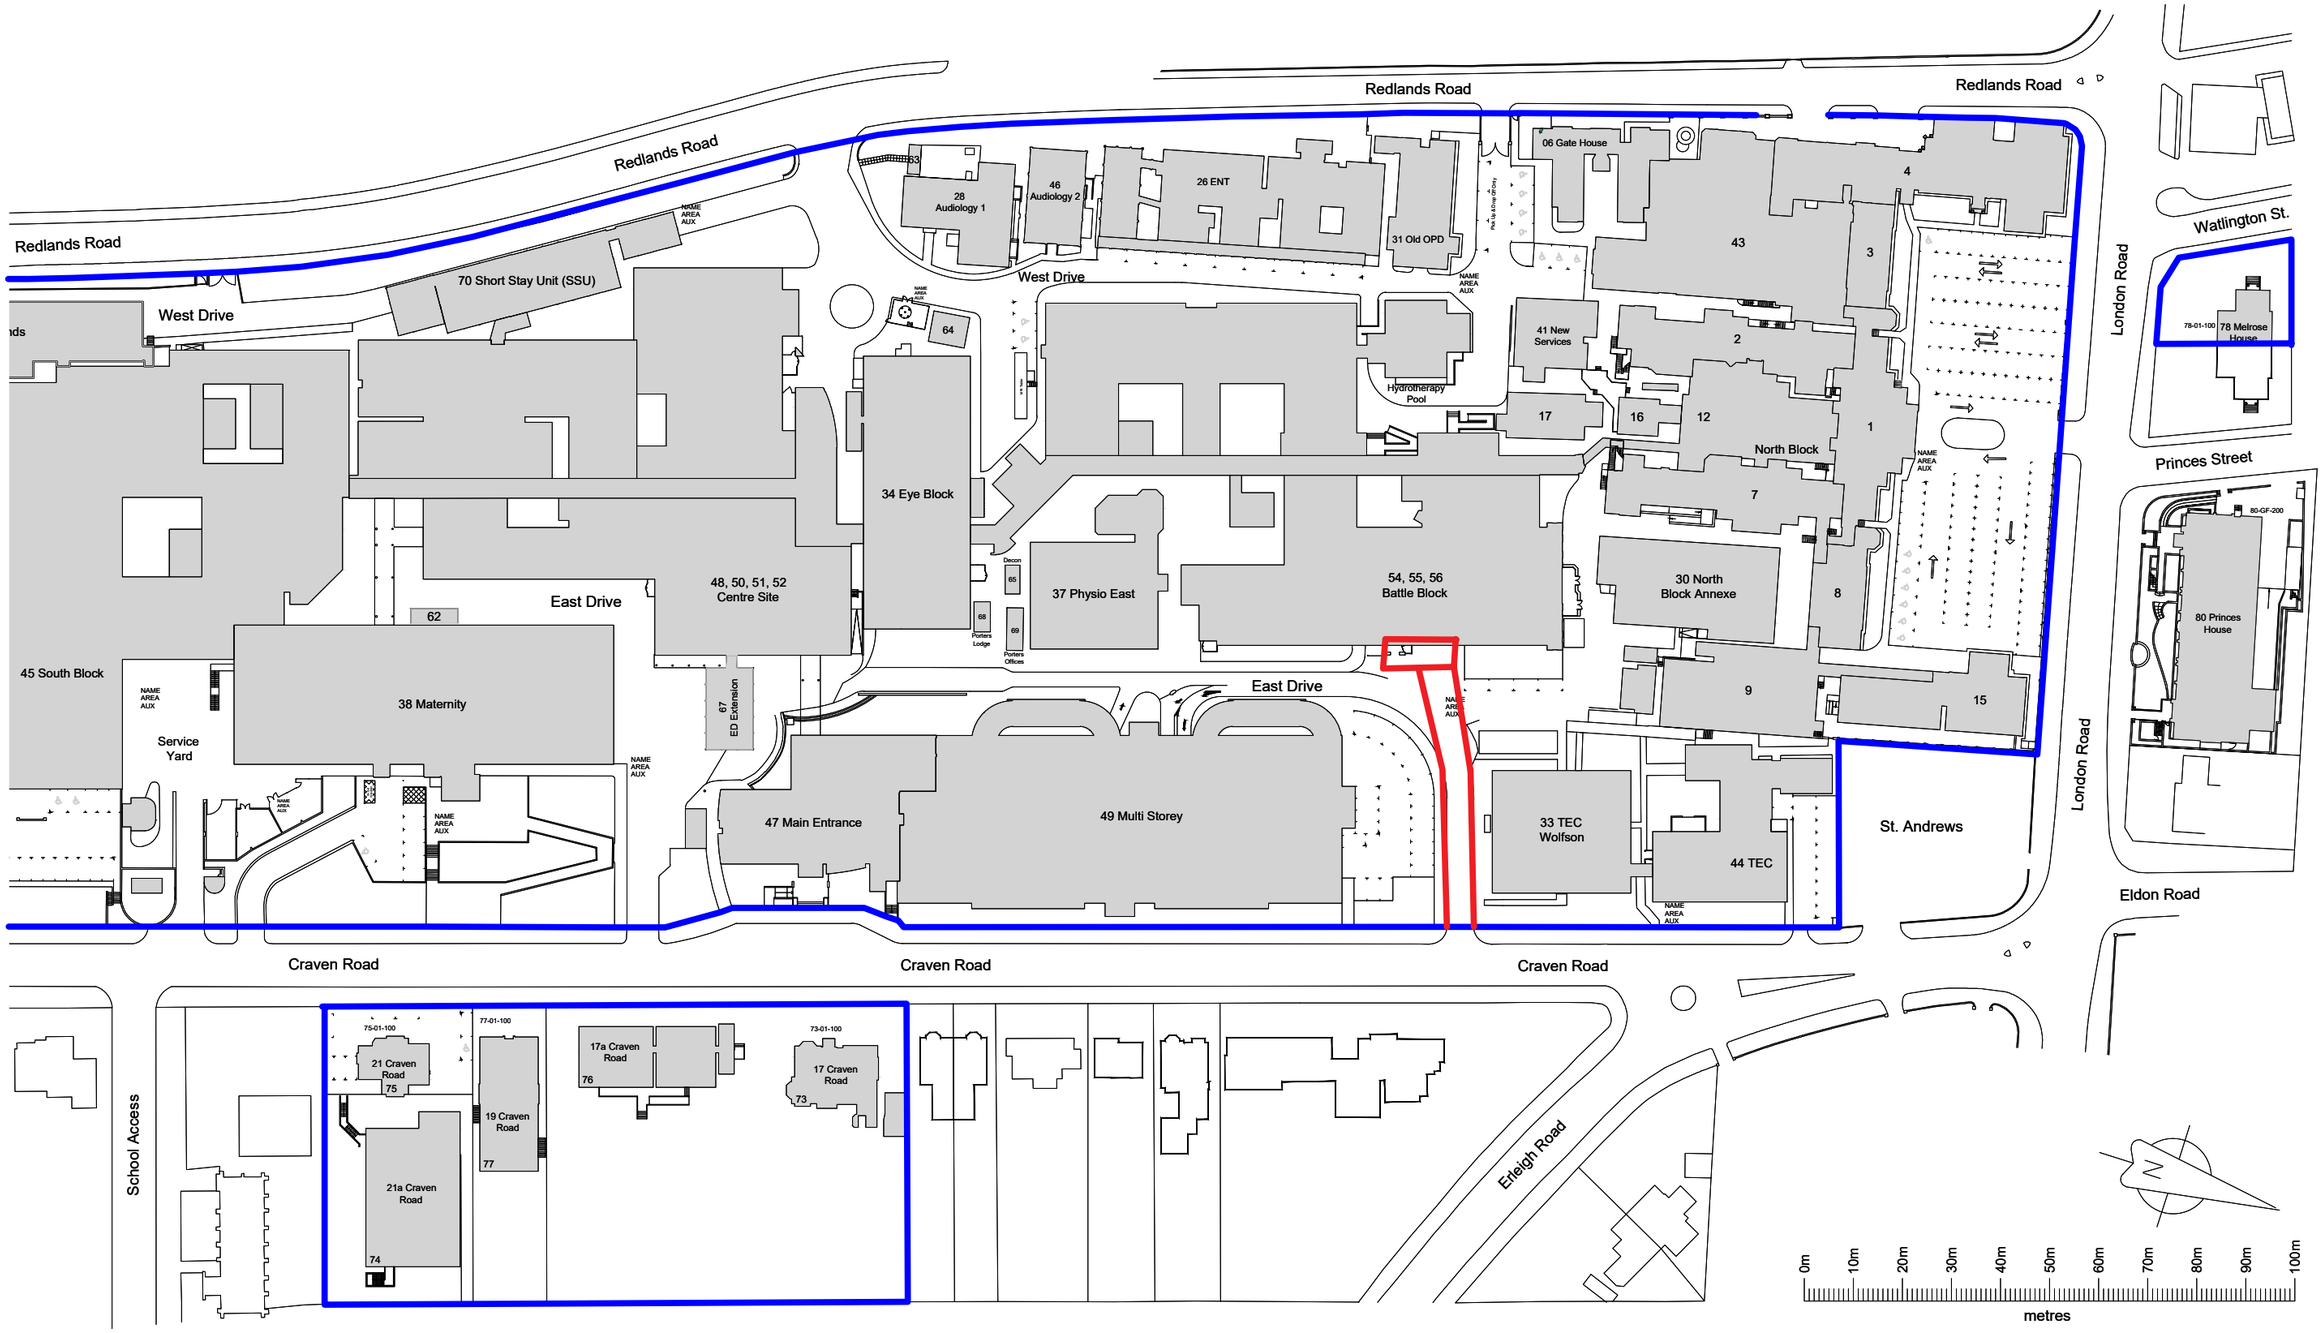

revision	by	date	index
-	-	-	-

Royal Berkshire Hospital

Cancer Centre Refurbiment

Location Plan

GBS health

St Thomas House, 6 Becket Street, Oxford, OX1 1PP
t: 01865 305 130 • e: info@gbsarchitects.co.uk • w: www.gbshealth.co.uk

scale: 1:1250@A3 date: 21/05/25 dwn/ckd: TS

7156-GBS-XX-XX-DR-A-100-P01