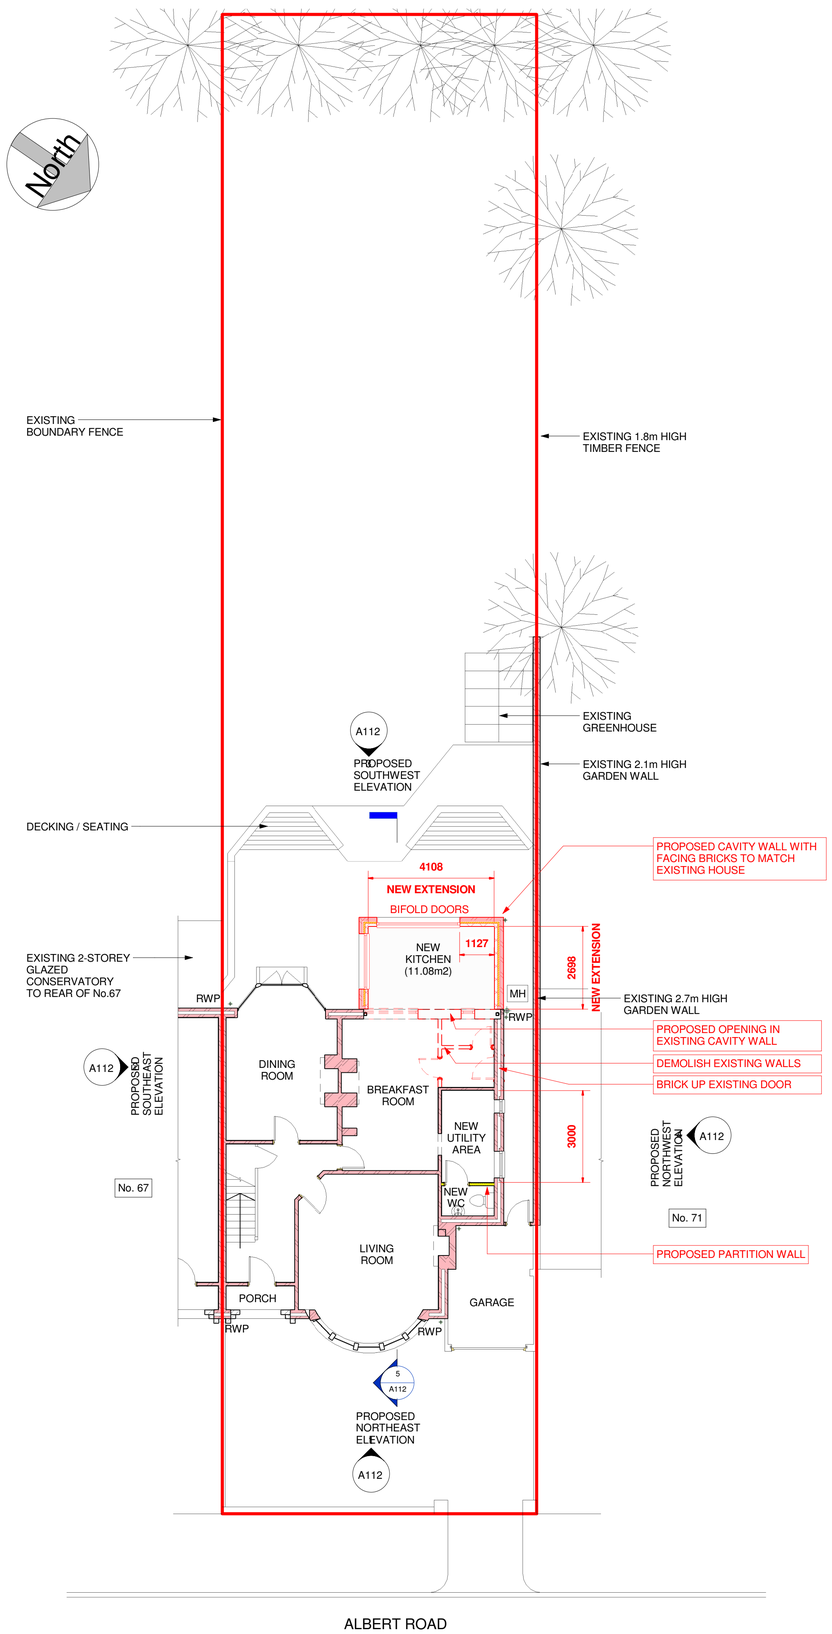

1 PROPOSED GROUND FLOOR PLAN
1 : 100

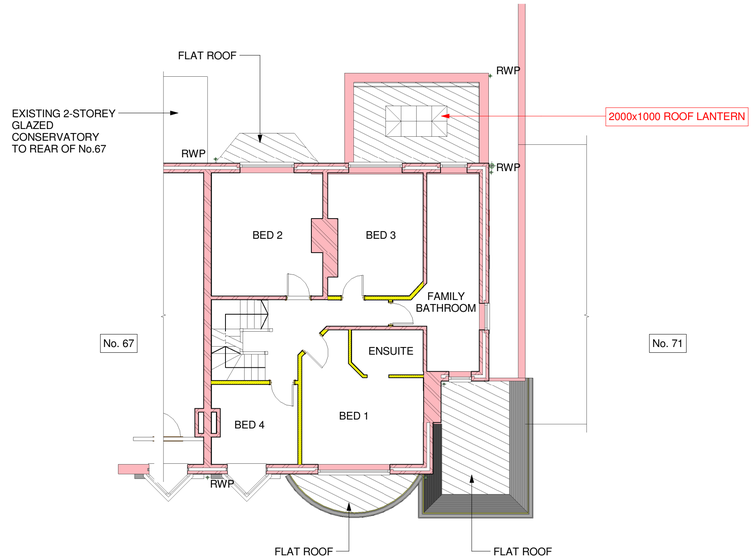

2 PROPOSED FIRST FLOOR PLAN
1 : 100

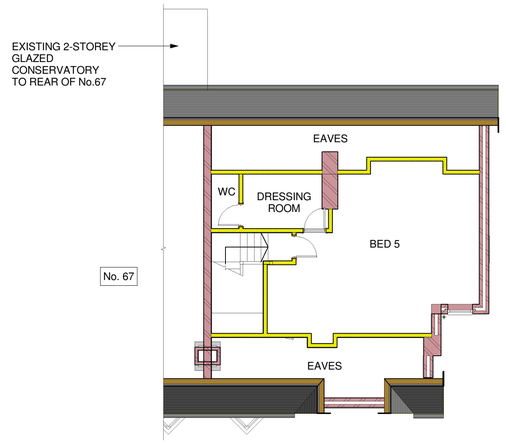

3 PROPOSED SECOND FLOOR PLAN
1 : 100

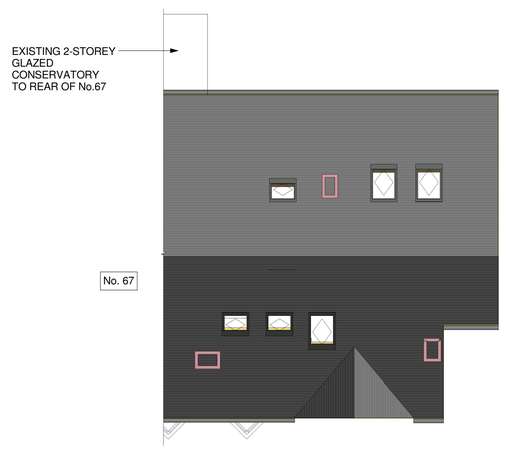

4 PROPOSED ROOF PLAN
1 : 100

0 5 10
Metres

Design & Plan LTD.
tel 07888 649 290
www.designandplanltd.co.uk

project 69 ALBERT ROAD, CAVERSHAM, READING, RG4 7AW

title PROPOSED PLANS

purpose of issue: PLANNING

scale	drawn	job no.	drg. status
1 : 100 @ A1	CDP	10226	S3
date NOV 2021	checked CDP		

drg / doc ref.	project code	originator	volume	level	type	role	number	rev.
	10226-	DES-	X-	XX-	DR-	A-	A111	-

rev	by	chkd	date	description