



C

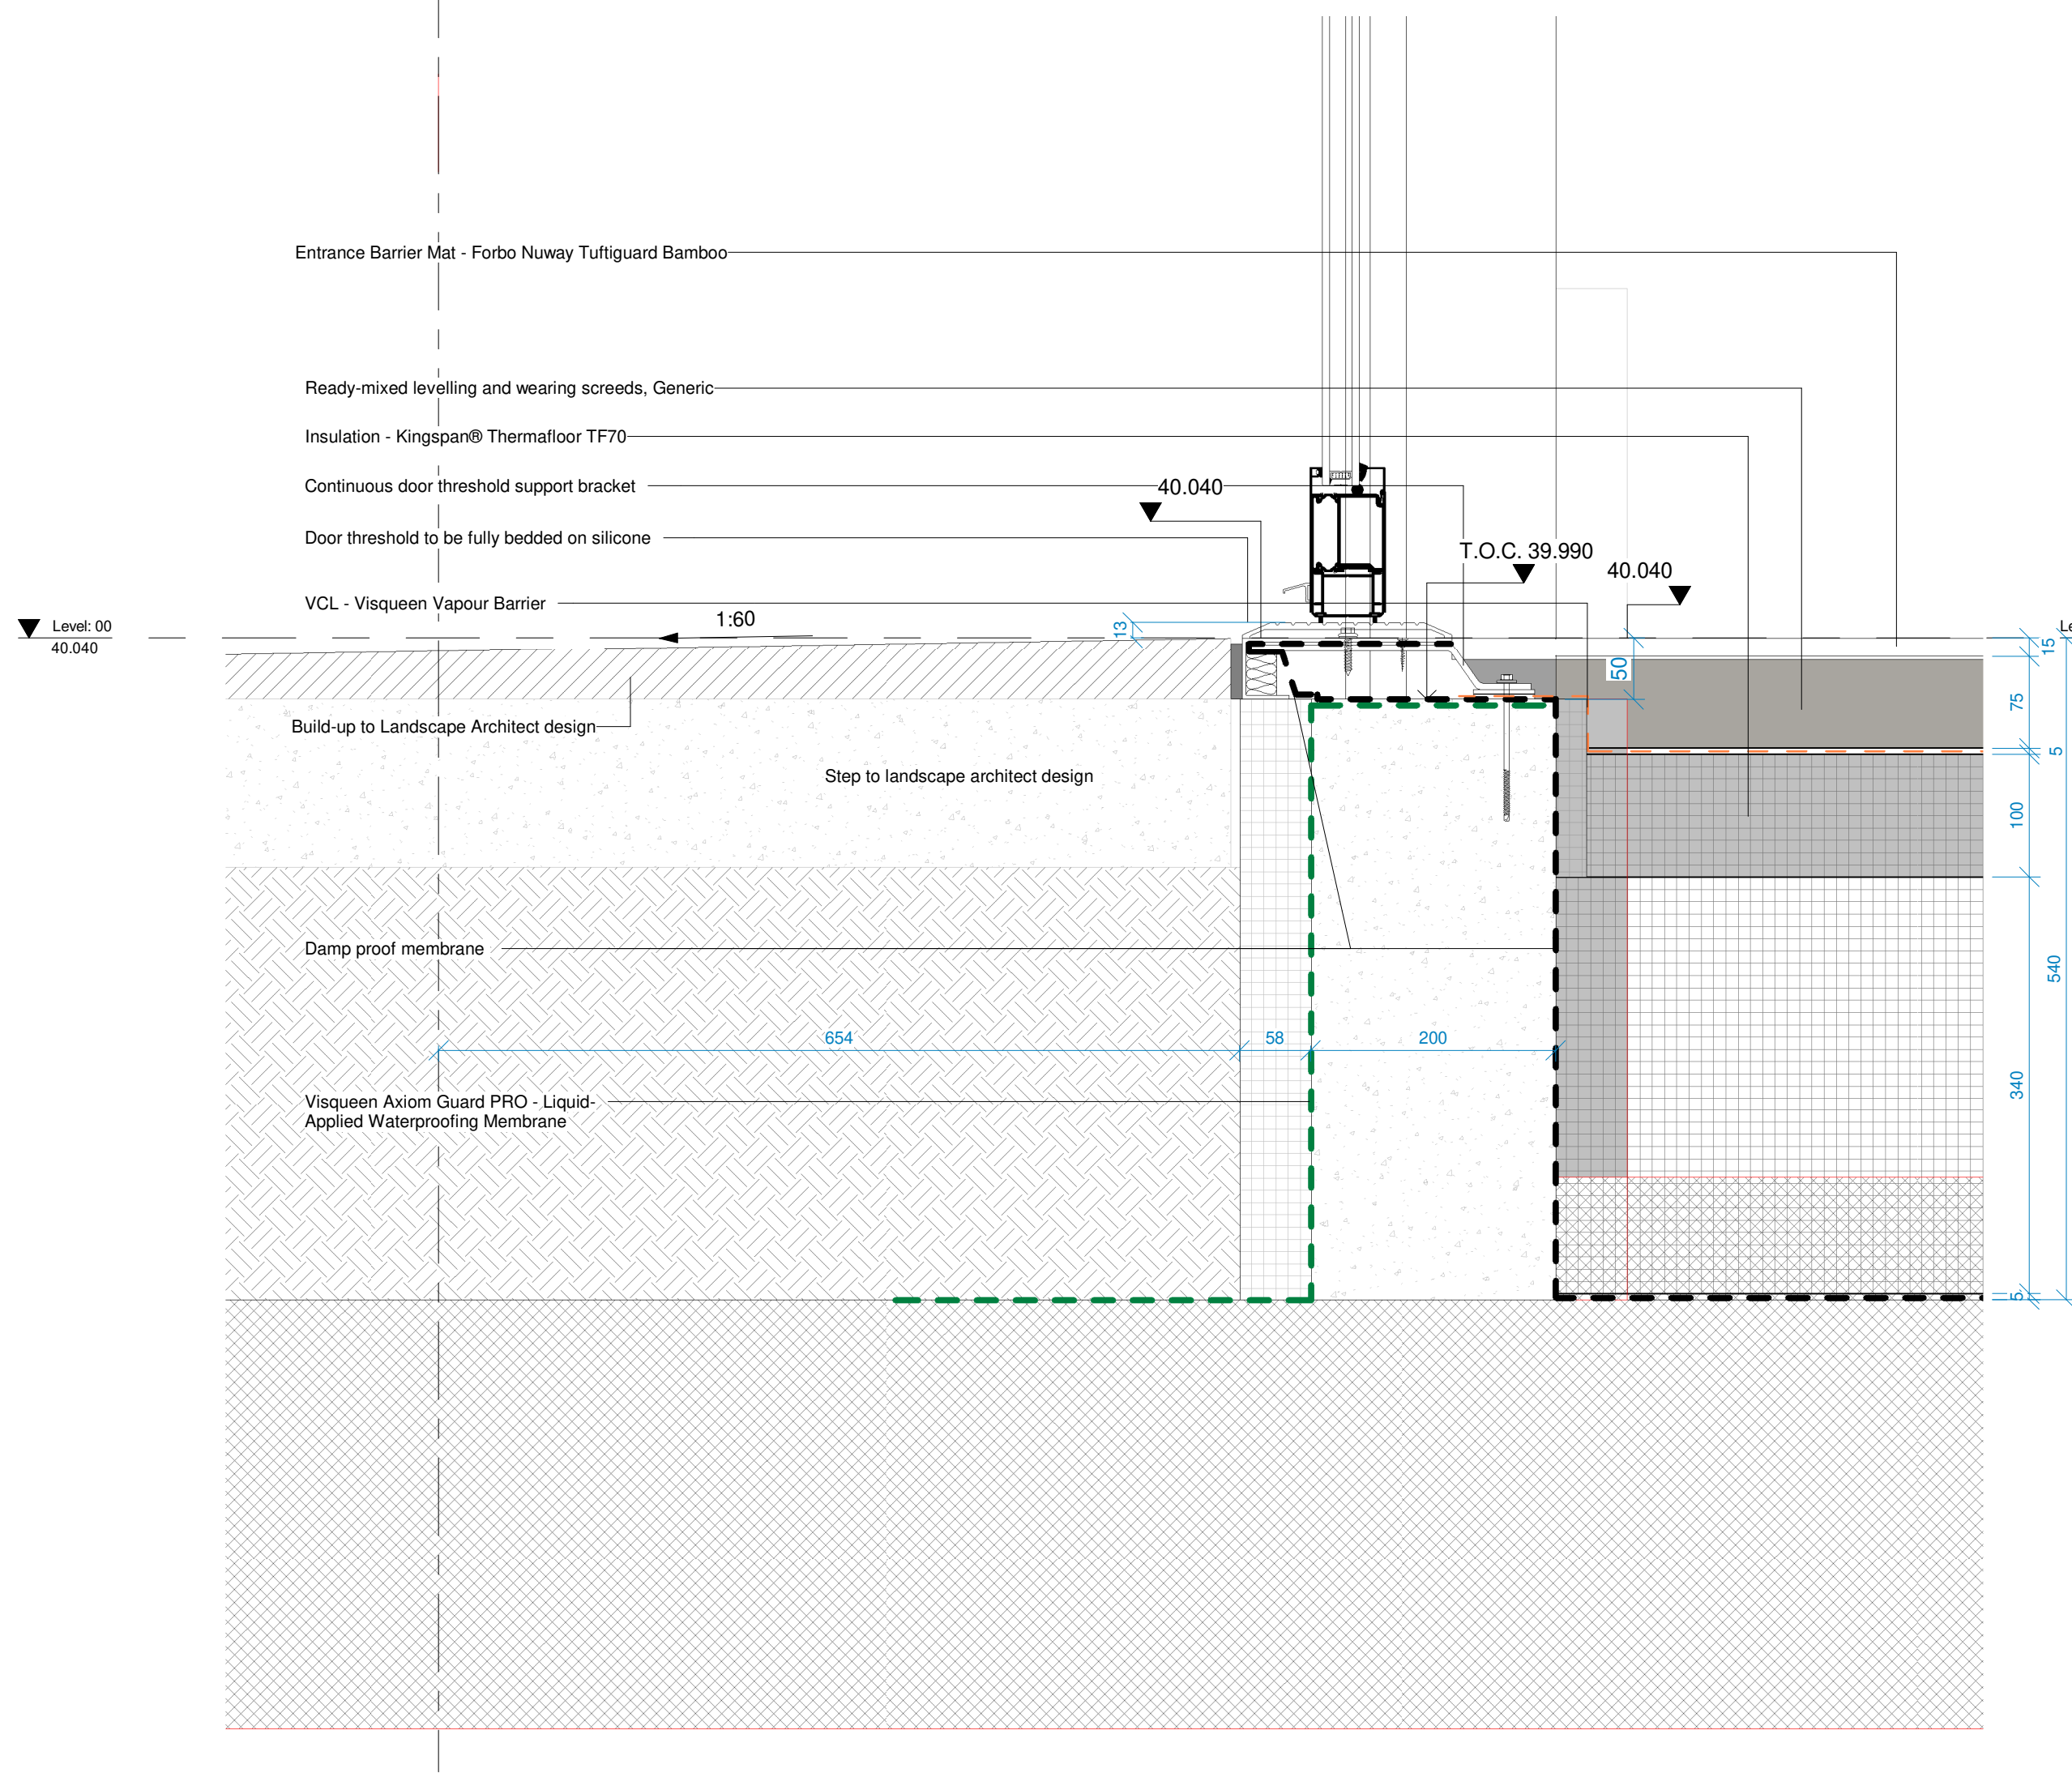

00-09 Envelope - Entrance Foyer Side Entrance - Threshold Detail
1 : 5

9

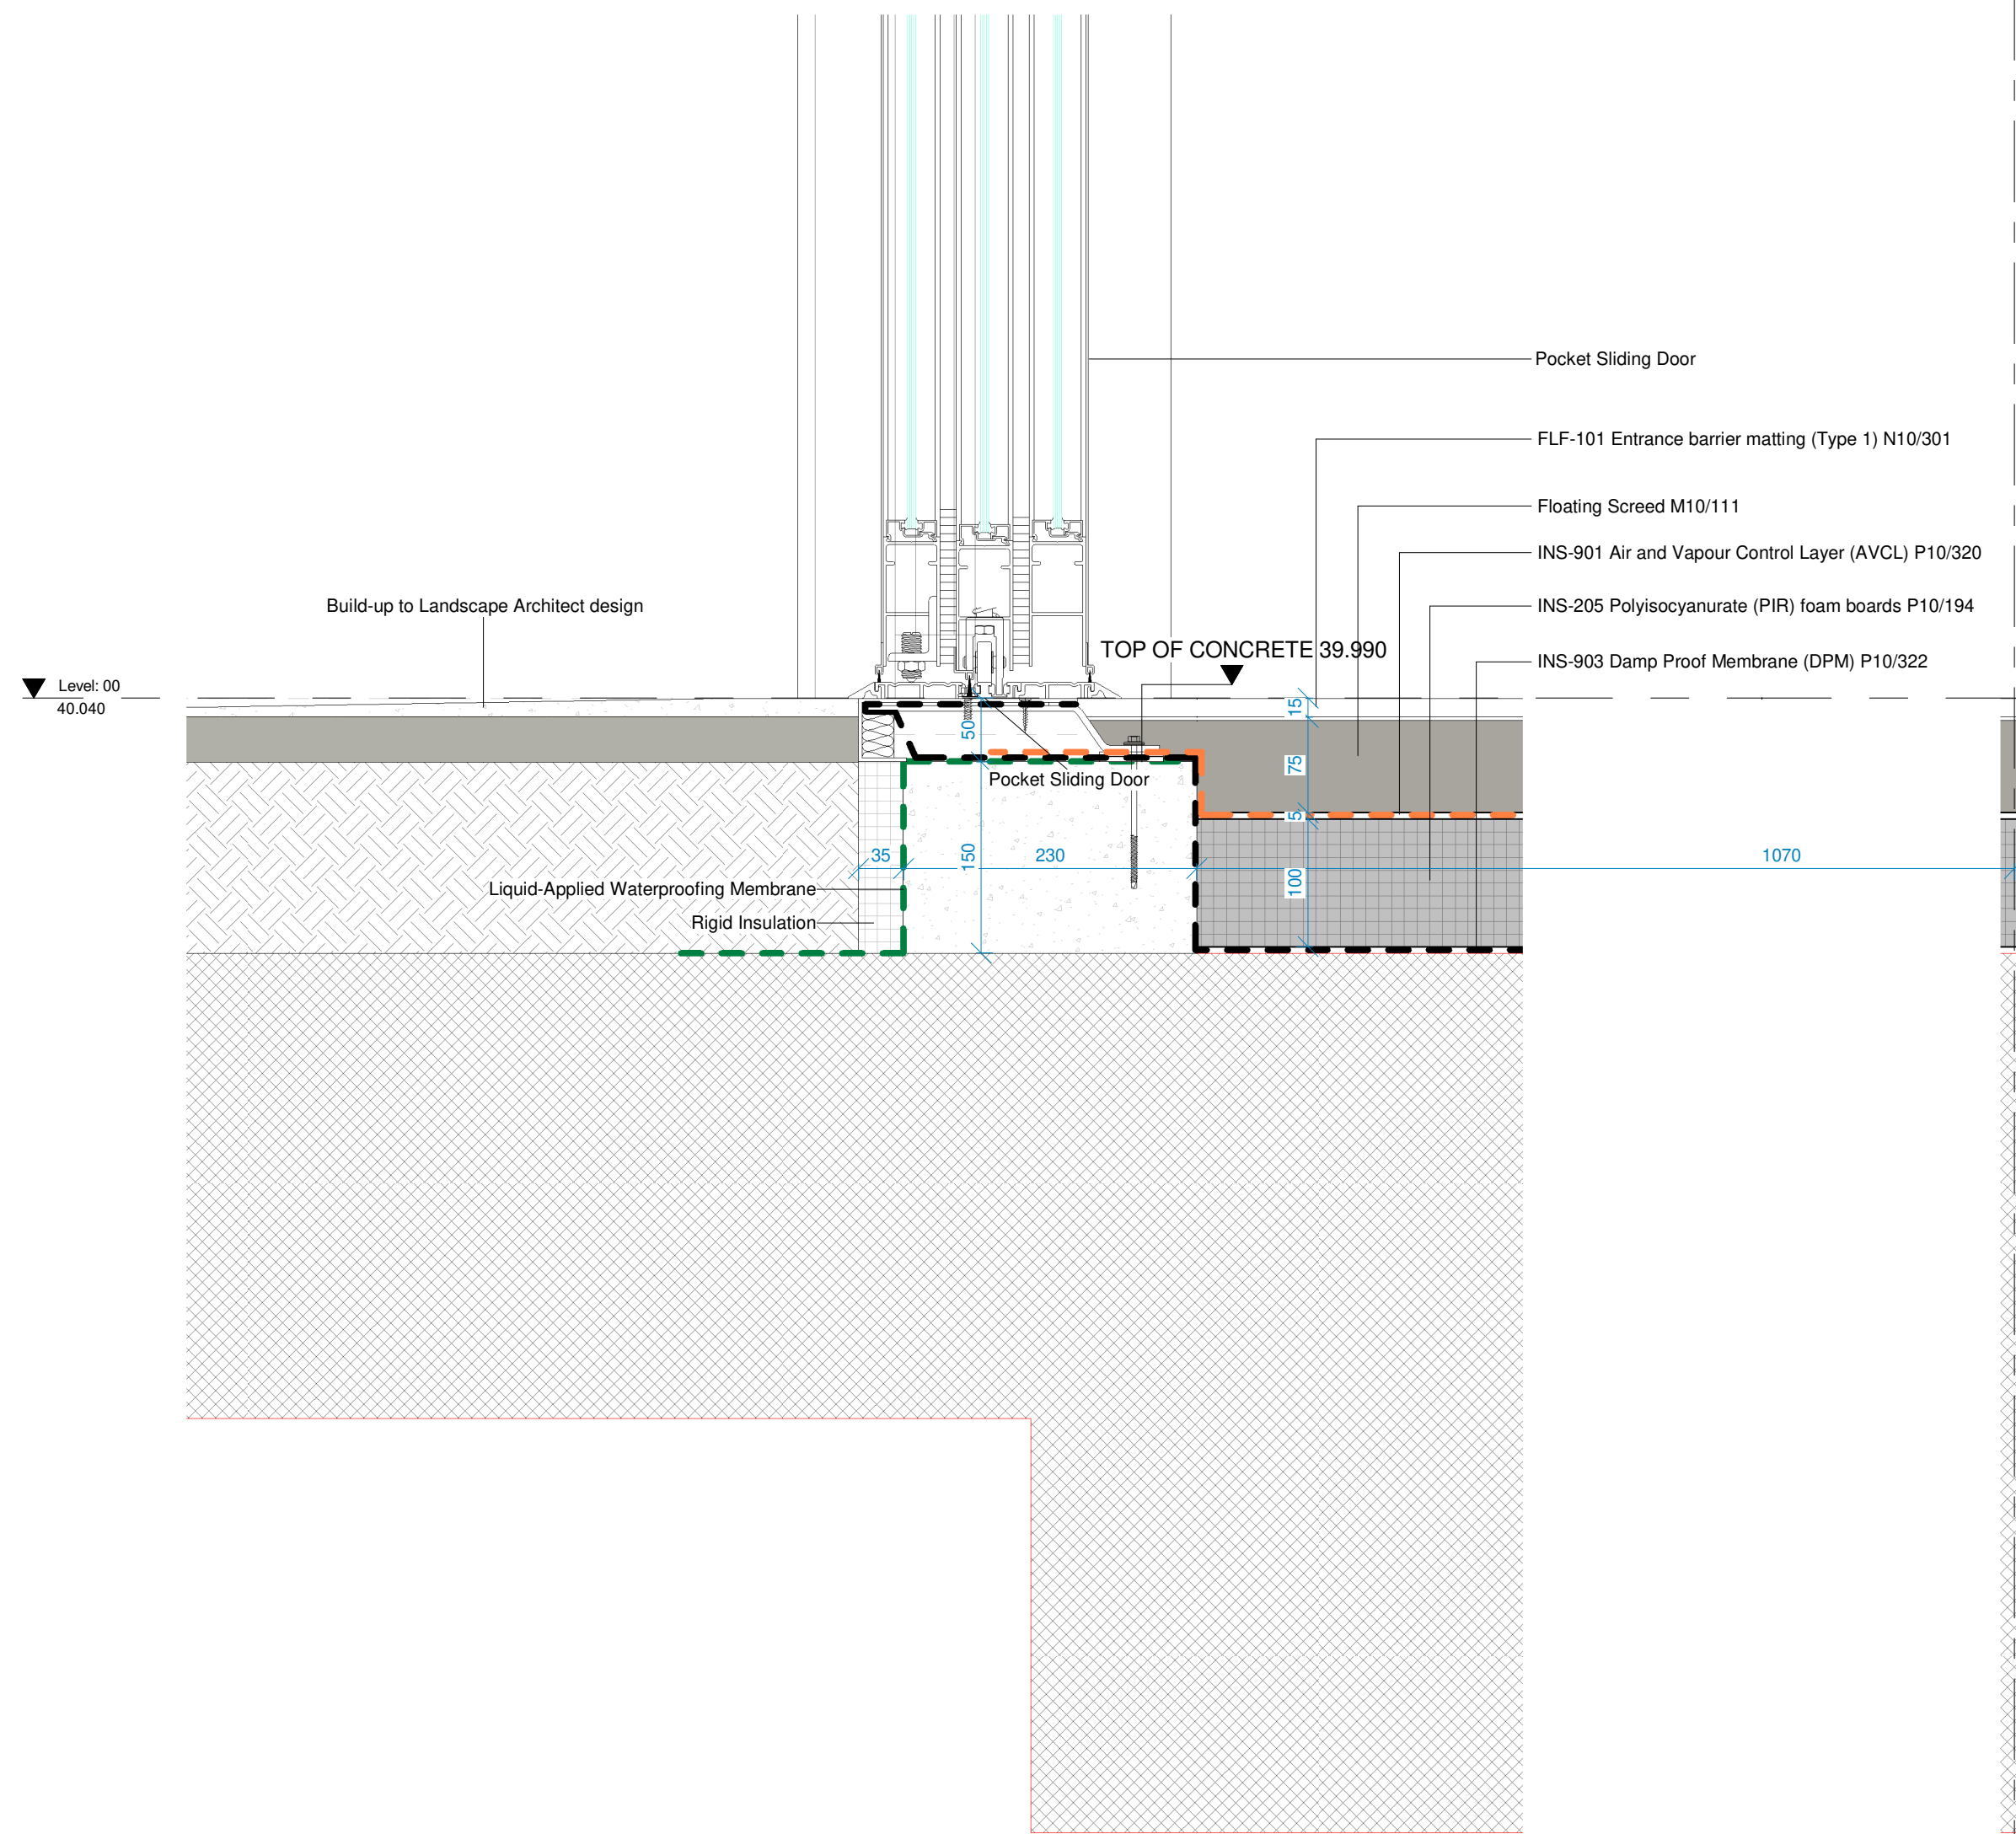

00-11 Envelope - Entrance Foyer - Pocket door threshold
1 : 5

Notes to Revision

- New grids added.
- Details amended following changes made to the front walls due to dimensions on site

REV	DATE	DESCRIPTION	BY
C01	21.03.2025	Details amended following MSC comments	AR

CLIENT

MORGAN SINDALL
CONSTRUCTION

ORIGINATOR

CPMG
Architecture & Interior Design

Nottingham: 13 St Peter's Gate, Nottingham, NG1 2JF
London: 28 Rosebery Avenue, Farringham, EC1R 4RN
Birmingham: Spaces, Level 1, The Mailbox, 3 Wharfside Street, Birmingham, B1 1RD
China: 198 Wuxing Road, Qianjiang New District, Hangzhou
India: 308, Transbay, Sakinaka, Pune, 411045

Let's create something remarkable. responsible. real.

enquiries@cpmg-architects.com cpmg-architects.com

PROJECT

Reading Library Relocation
Building Model

DRAWING TITLE

PM_40_40_88 : Technical Design Drawings

DETAILS - ENVELOPE

Proposed Details L00 Sheet 05

DRAWING STATUS

CONSTRUCTION

CLIENT REFERENCE	DRAWN BY	DATE	SCALE	MEDIA
MSC	HB	18.12.2024	1 : 5	A1
FUNCTIONAL SPATIAL PROJECT - ORIGINATOR - BREAKDOWN - BREAKDOWN - FORM - DISCIPLINE - NUMBER				REVISION
RLR-CPM-34-100-D-A-21408				C01

Copyright of CPMG Architects Limited 2024. All rights reserved. No part of this publication may be reproduced, stored in any retrieval system or transmitted in any form or by any means without prior permission of CPMG Architects Limited. Do not scale from drawing, use figured dimensions only. All dimensions to be checked on site.

ISO 9001:2015 Quality Management ISO 14001:2015 Environmental Management
BS EN ISO 19650:2018 Information Management