



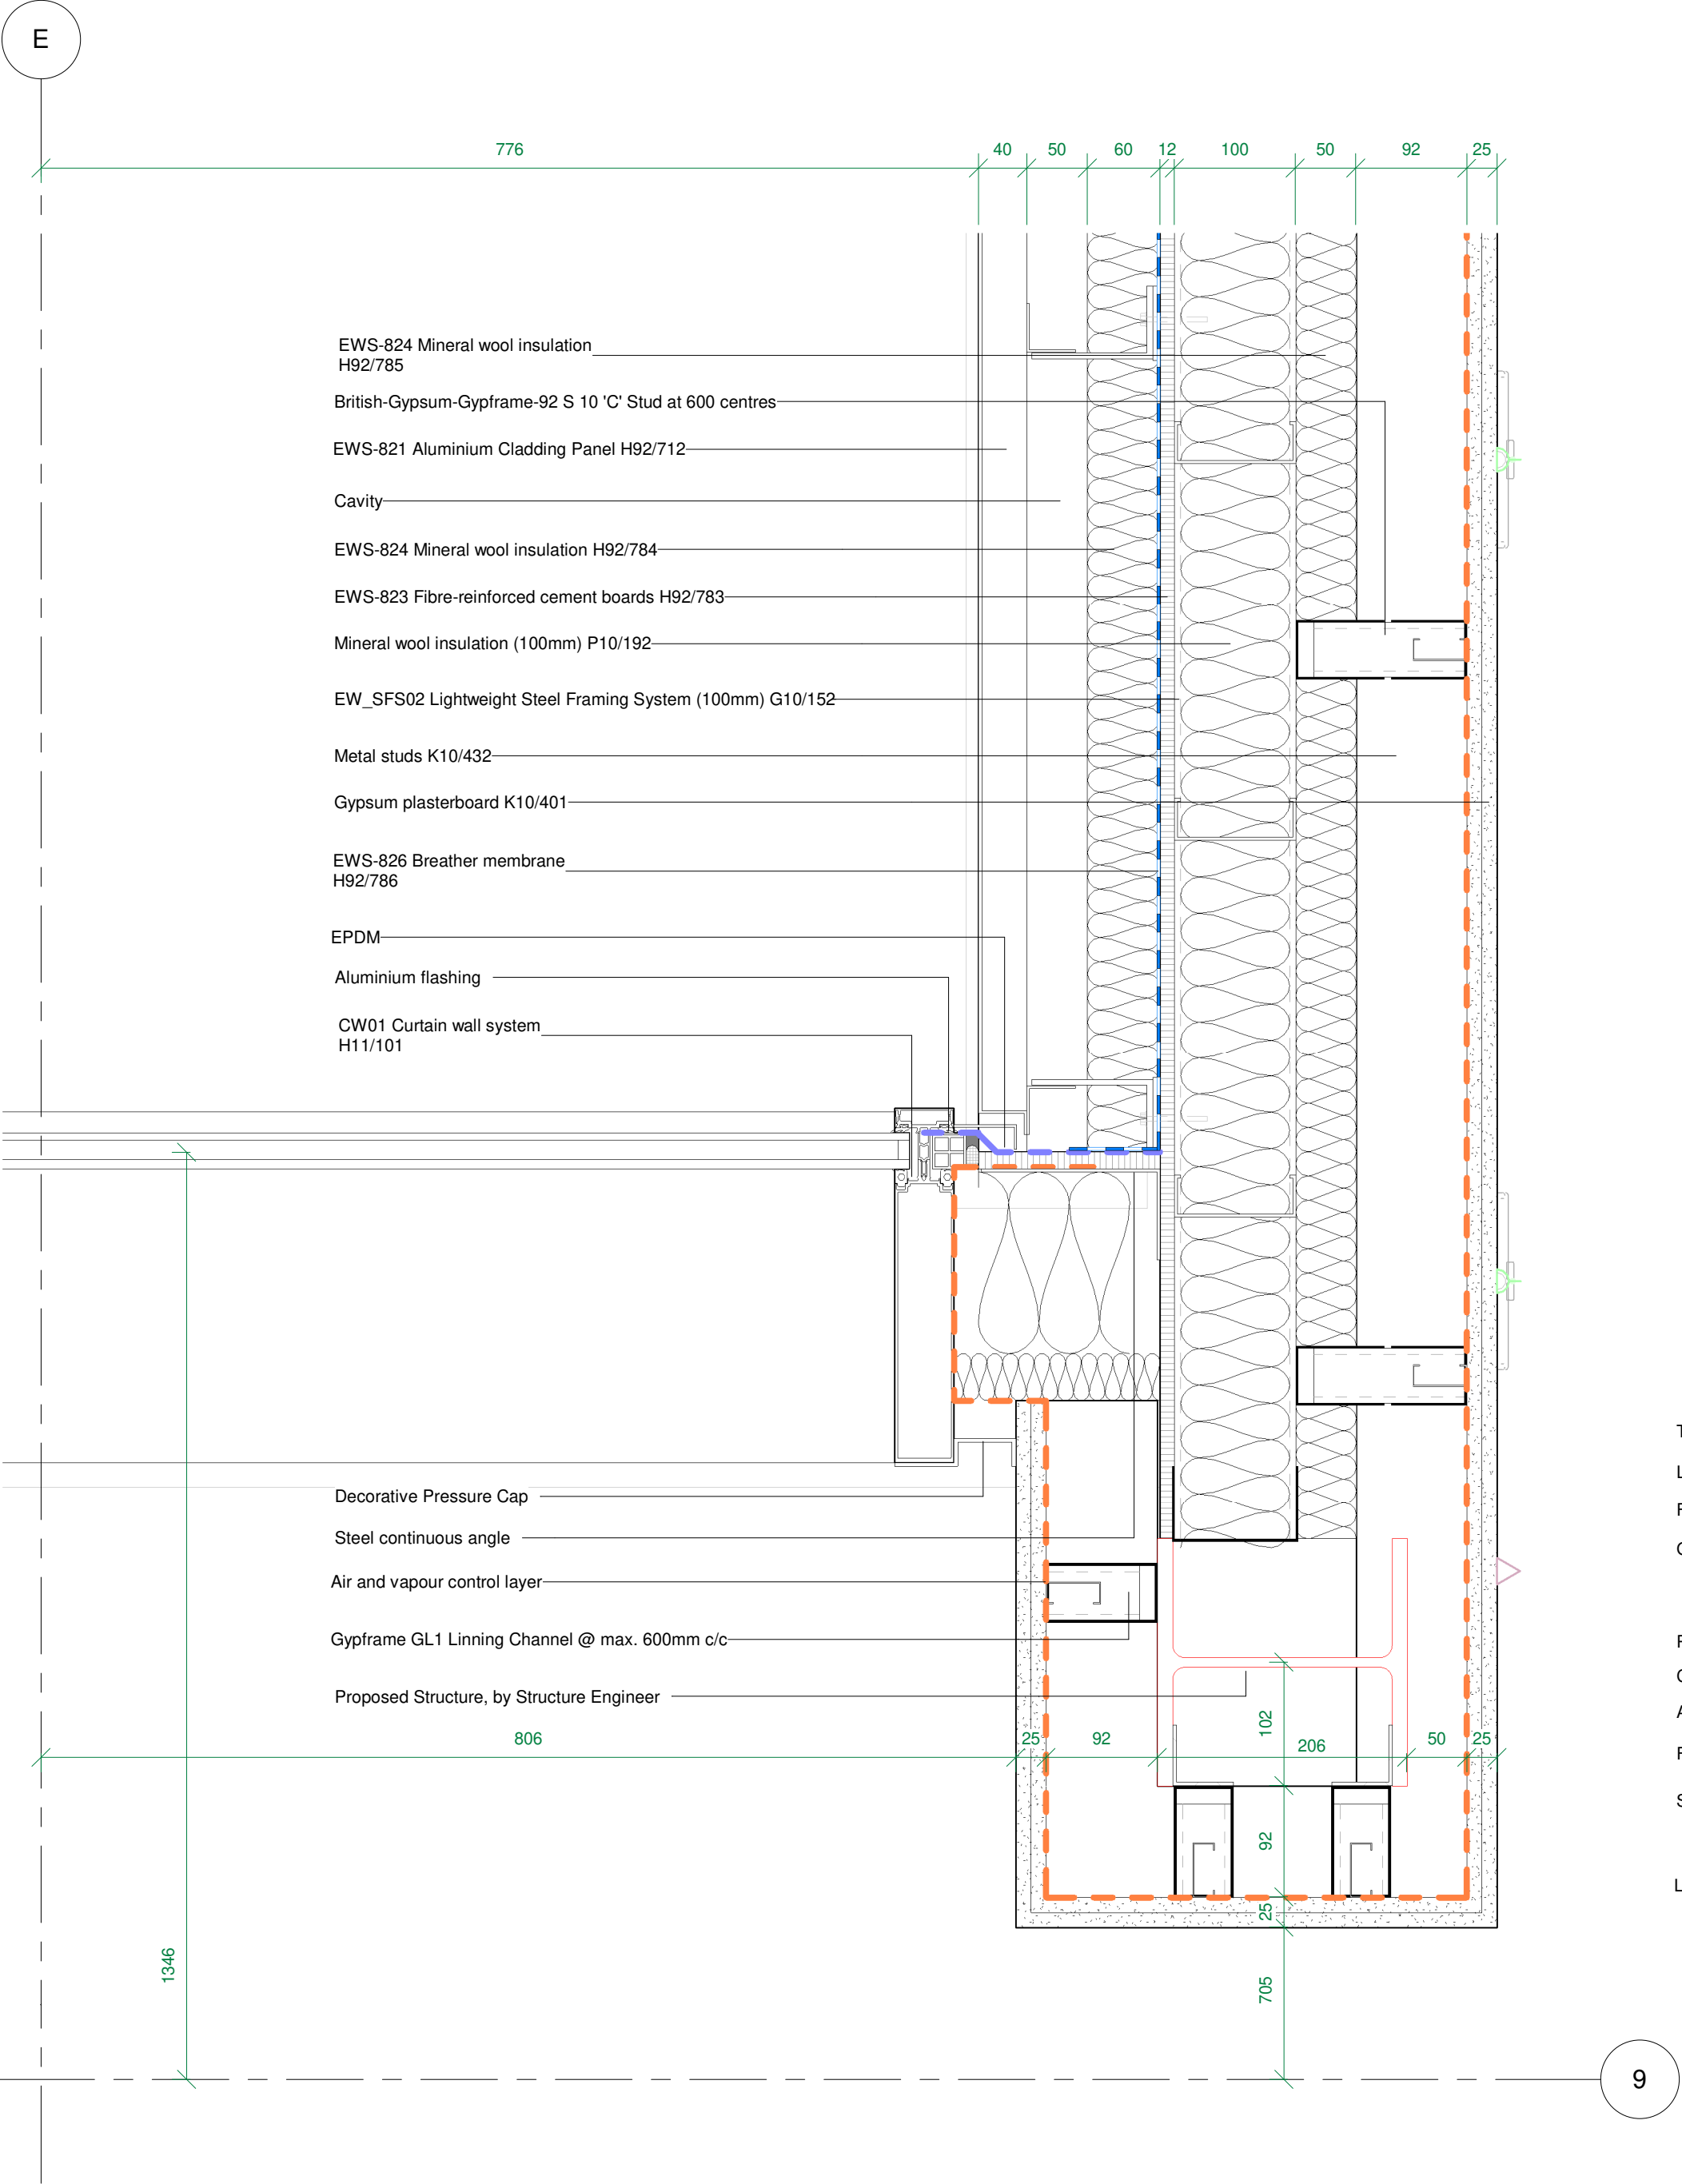

00-13 Envelope - Entrance Foyer - Curtain wall interface with Aluminium cladding and interior partition
1 : 5

9

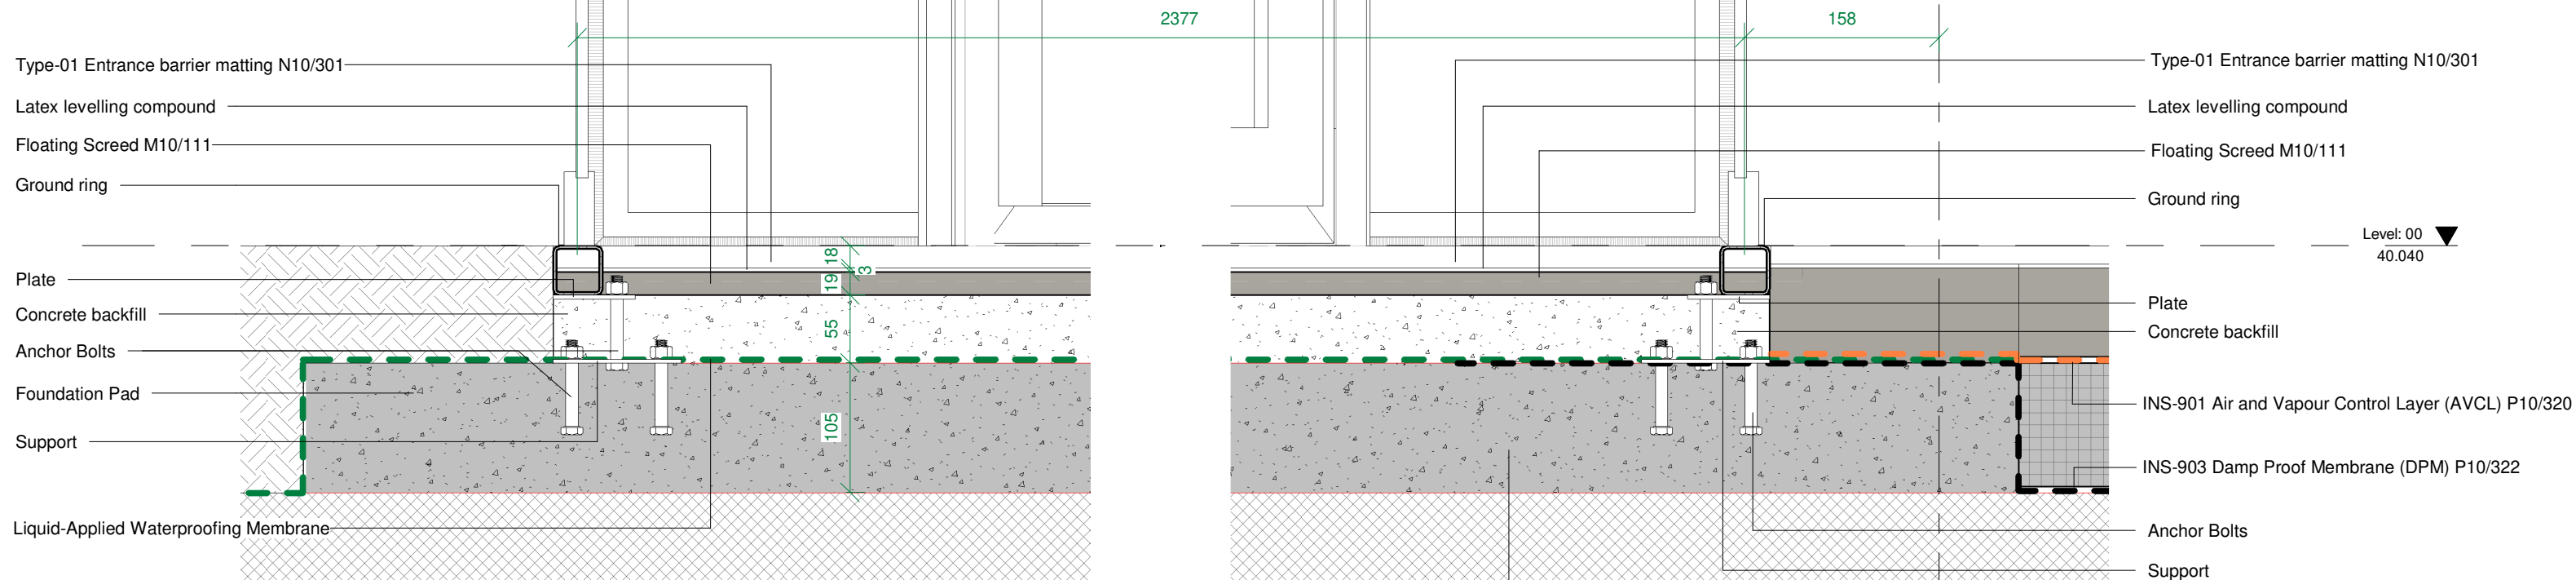

00-14 Envelope - Entrance Foyer - Revolving door threshold
1 : 5

C01	10.04.2025	Issue for construction	AR
REV	DATE	DESCRIPTION	BY
CLIENT			

**MORGAN
SINDALL**
CONSTRUCTION

ORIGINATOR

**CP
MG**

Nottingham: 13 St Peter's Gate, Nottingham, NG1 2JF
London: 218 Rosebery Avenue, Farringham, EC1R 4RN
Birmingham: Spaces, Level 1, The Mailbox, 3 Wharfside Street, Birmingham, B1 1SD
China: 188 Wuxing Road, Qianjiang New District, Hangzhou
India: 308, Transbay, Sakinaka, Pune, 411045

Let's create something remarkable. responsible. real.

enquiries@cpmg-architects.com cpmg-architects.com

**Architecture &
Interior Design**

Reading Library Relocation

Building Model

DRAWING TITLE

PM_40_40_88 : Technical Design Drawings

DETAILS - ENVELOPE

Proposed Details L00 Sheet 07

DRAWING STATUS

CONSTRUCTION

CLIENT REFERENCE	DRAWN BY	DATE	SCALE	MEDIA
MSC	HB	18.12.2024	1 : 5	A1
FUNCTIONAL SPATIAL PROJECT - ORIGINATOR - BREAKDOWN - BREAKDOWN - FORM - DISCIPLINE - NUMBER				REVISION
RLR-CPM-34-100-D-A-21409				C01

Copyright of CPMG Architects Limited 2024. All rights reserved. No part of this publication may be reproduced, stored in any retrieval system or transmitted in any form or by any means without prior permission of CPMG Architects Limited. Do not scale from drawing, use figured dimensions only. All dimensions to be checked on site.

ISO 9001:2015 Quality Management ISO 14001:2015 Environmental Management
BS EN ISO 19650:2018 Information Management