

Mayfair Step Slabs with
Contrasting Nosing by Tobermore
Size: 400 x 400 x 40mm.
Cut to fit step.
Tread 330 x 400 Riser 140 x 400mm

40mm depth compacted type 25
bedding mortar.


Single course edge.
'Artro' by Tobermore.
Size: 220mm x 55mm x 80mm.
Colour: 'Steel'.

125mm deep RC C30, A393 mesh
top to engineers detail and
specification

Tactile Paving
Corduroy concrete paving by
Tobermore.
Size: 400 x 400 x 50mm
Colour: Buff.

Double course edge.
'Artro' by Tobermore.
Size: 220mm x 55mm x 80mm.
Colour: 'Steel'.

Terrabase Classic by Addagrip.
Size: 6mm aggregate.
Colour: 'Golden Tan'.
18mm depth.
Build up to manufacturers /
engineers specification.

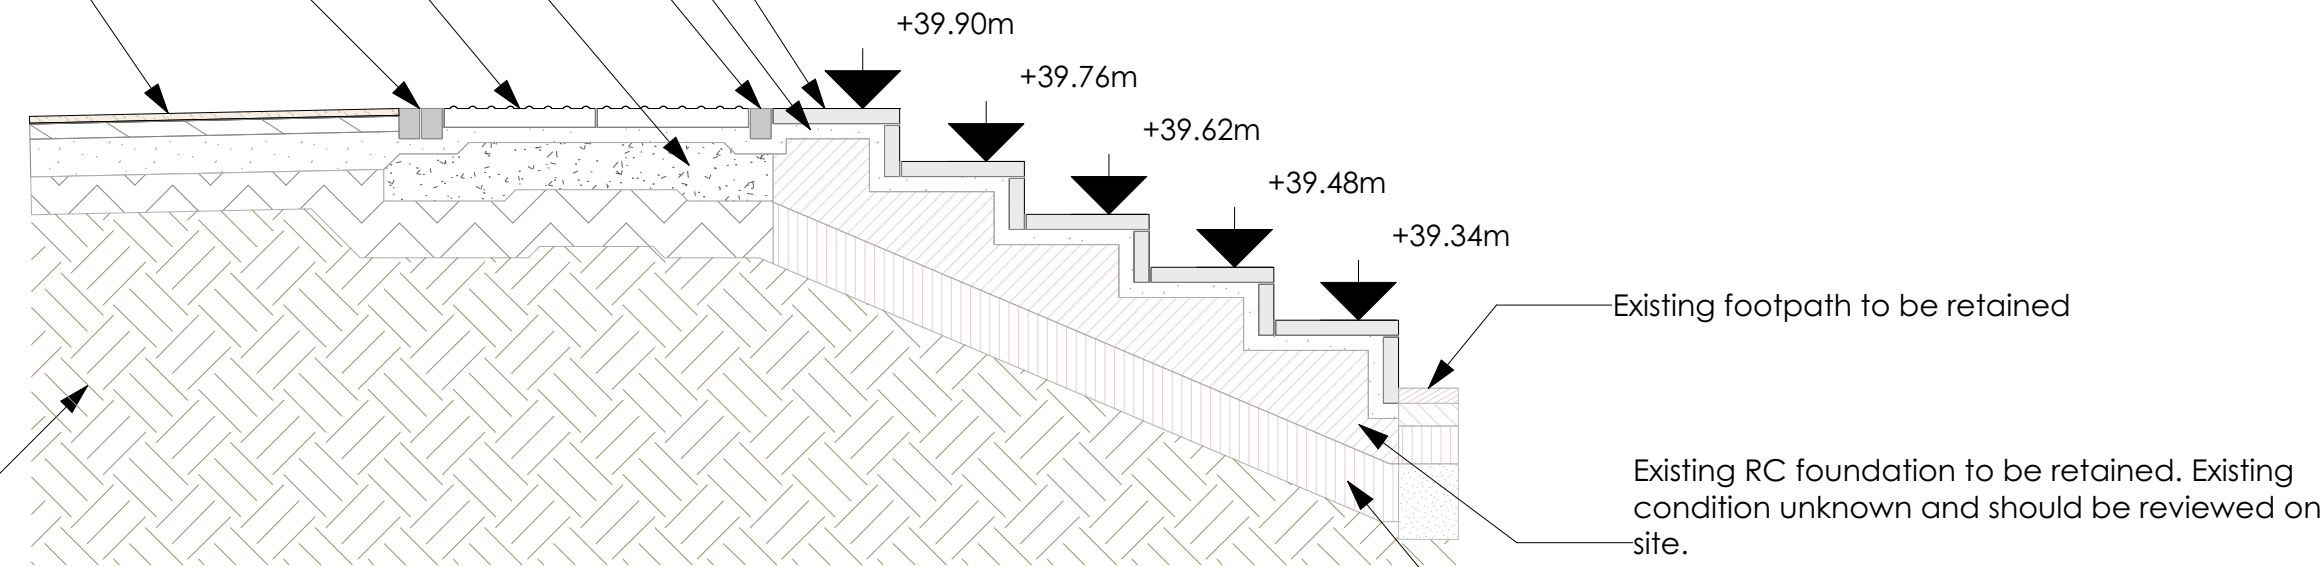

Section C-C'

1:20

Mayfair Step Slabs with
Contrasting Nosing by Tobermore
Size: 400 x 400 x 40mm.
Cut to fit step.
Tread 330 x 400 Riser 140 x 400mm

40mm depth compacted type 25
bedding mortar.


Single course edge.
'Artro' by Tobermore.
Size: 220mm x 55mm x 80mm.
Colour: 'Steel'.

125mm deep RC C30, A393 mesh
top to engineers detail and
specification

Tactile Paving
Corduroy concrete paving by
Tobermore.
Size: 400 x 400 x 50mm
Colour: Buff.


Double course edge.
'Artro' by Tobermore.
Size: 220mm x 55mm x 80mm.
Colour: 'Steel'.

Terrabase Classic by Addagrip.
Size: 6mm aggregate.
Colour: 'Golden Tan'.
18mm depth.
Build up to manufacturers /
engineers specification.

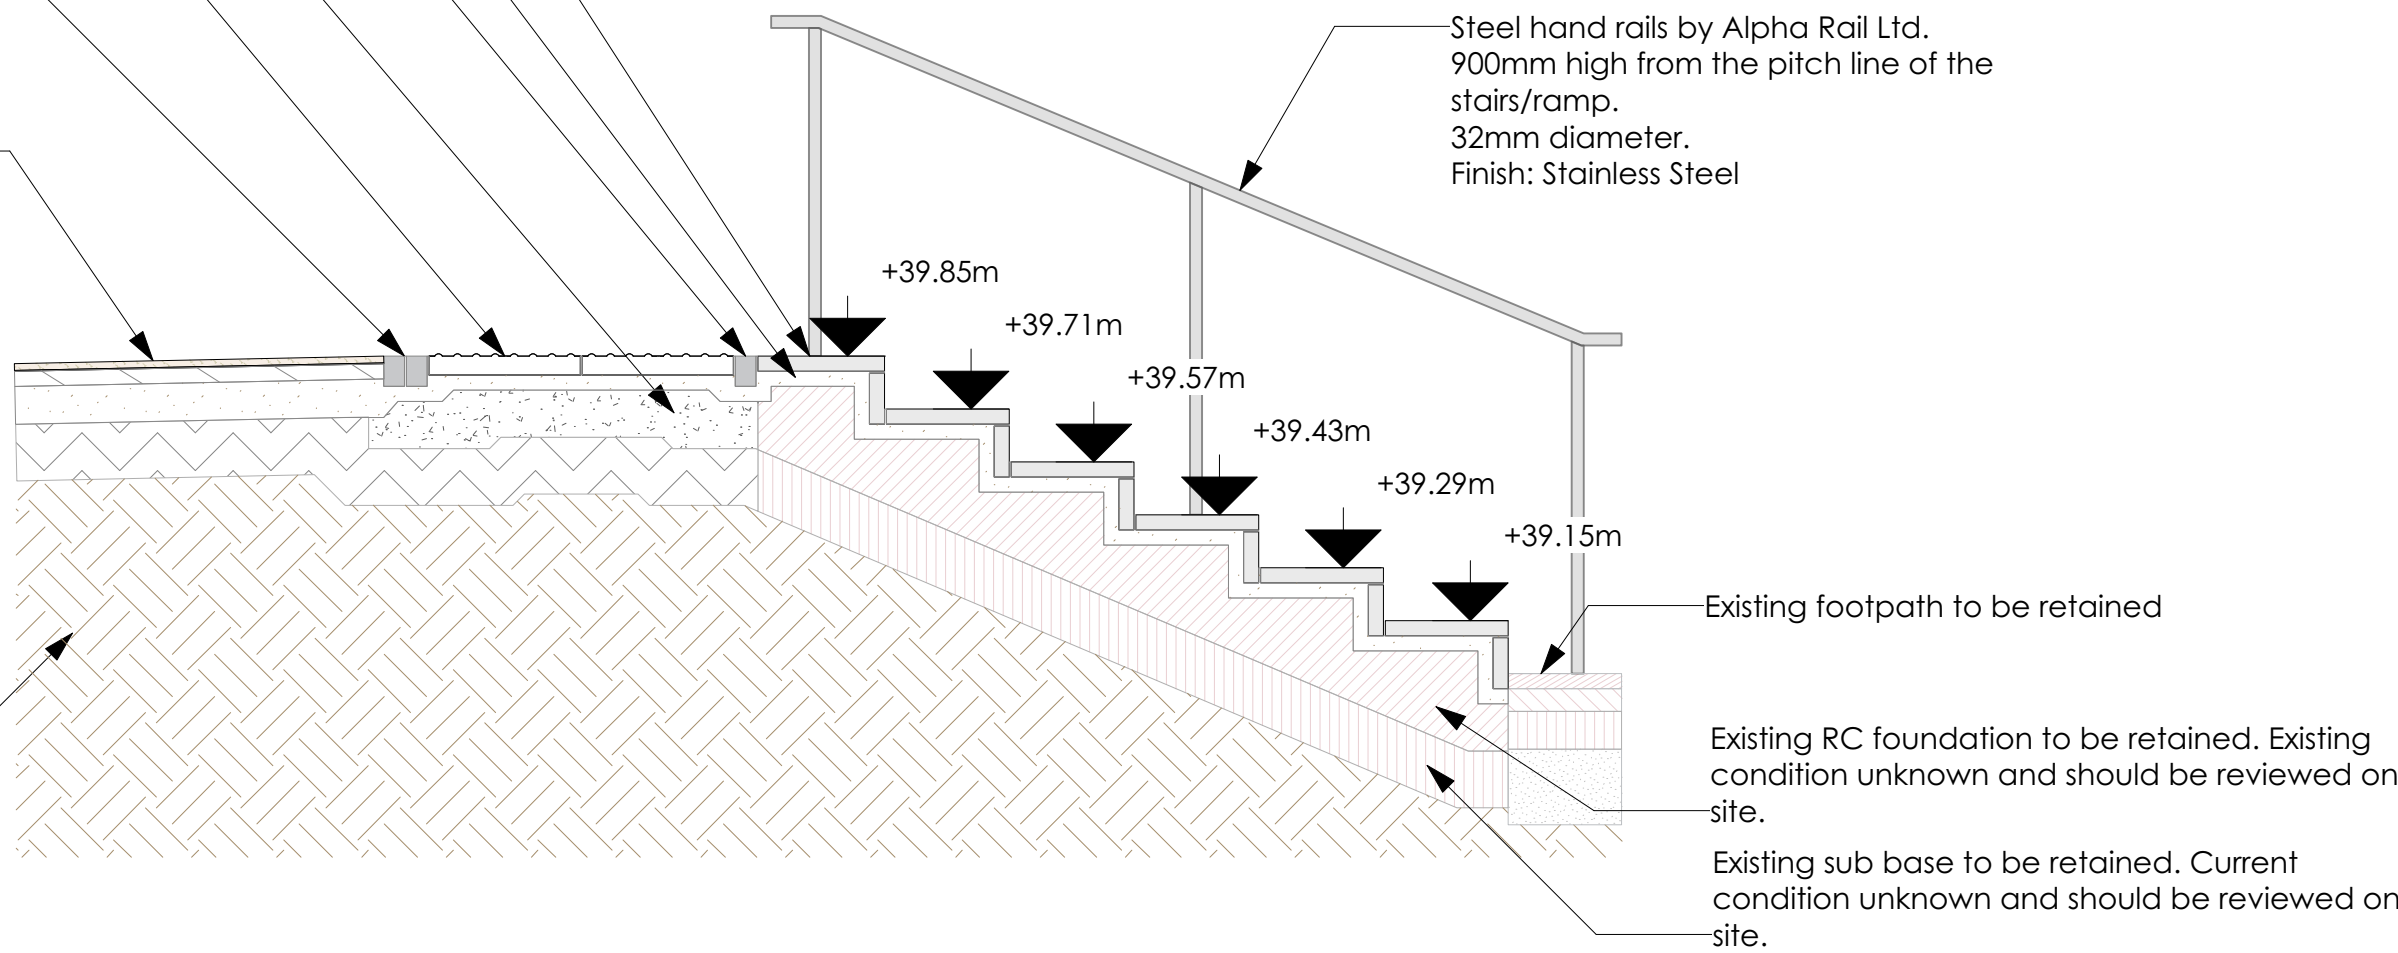

Section D-D'

1:20

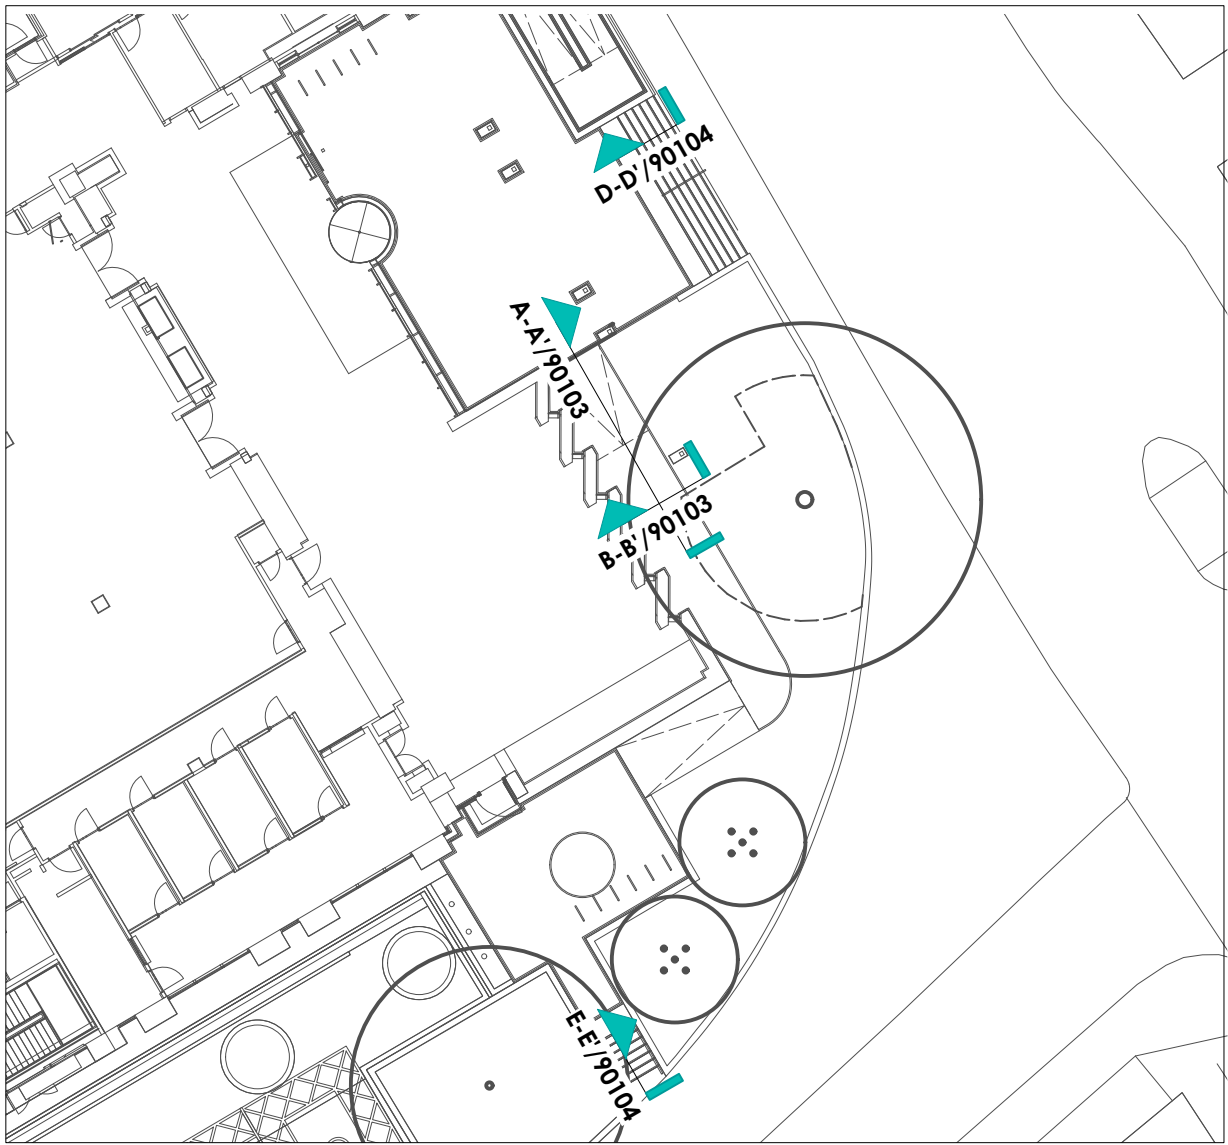

Location Plan

General Notes
Contractor must verify all dimensions, levels and existing service alignments on site before commencing any work or shop drawings. Any discrepancy concerning the drawings/quantities should be referred to the Landscape Architect immediately. Only figured dimensions to be taken from this drawing. Do not scale off this drawing. All landscape drawings to be read in conjunction with the landscape specification and all relevant engineer's and architect's drawings/specifications. Drawings should not be used to tender from without confirmation from the Landscape Architect. This drawing is Copyright and must not be reproduced without consent of Guarda Ltd.

C01 28/03/25 Issued for construction JH
Rev Date Comments Dr Ch

guarda
landscape

Suite F, Second Floor, Queens House,
123-129 Queens Road, Norwich, NR1 3PL
+44 (0)1206 638085 - www.guardalandscape.com

Client
Morgan Sindall Group
Site
Civic Offices, Reading

Drawing Title
Step Details

Scale N/A Status CONSTRUCTION
Project Drawing Number Revision
2409 GUA-30-000-D-L-90104 C01
Drawn Checked Date
JH EM May 2024
© GUARDA Ltd. 2024