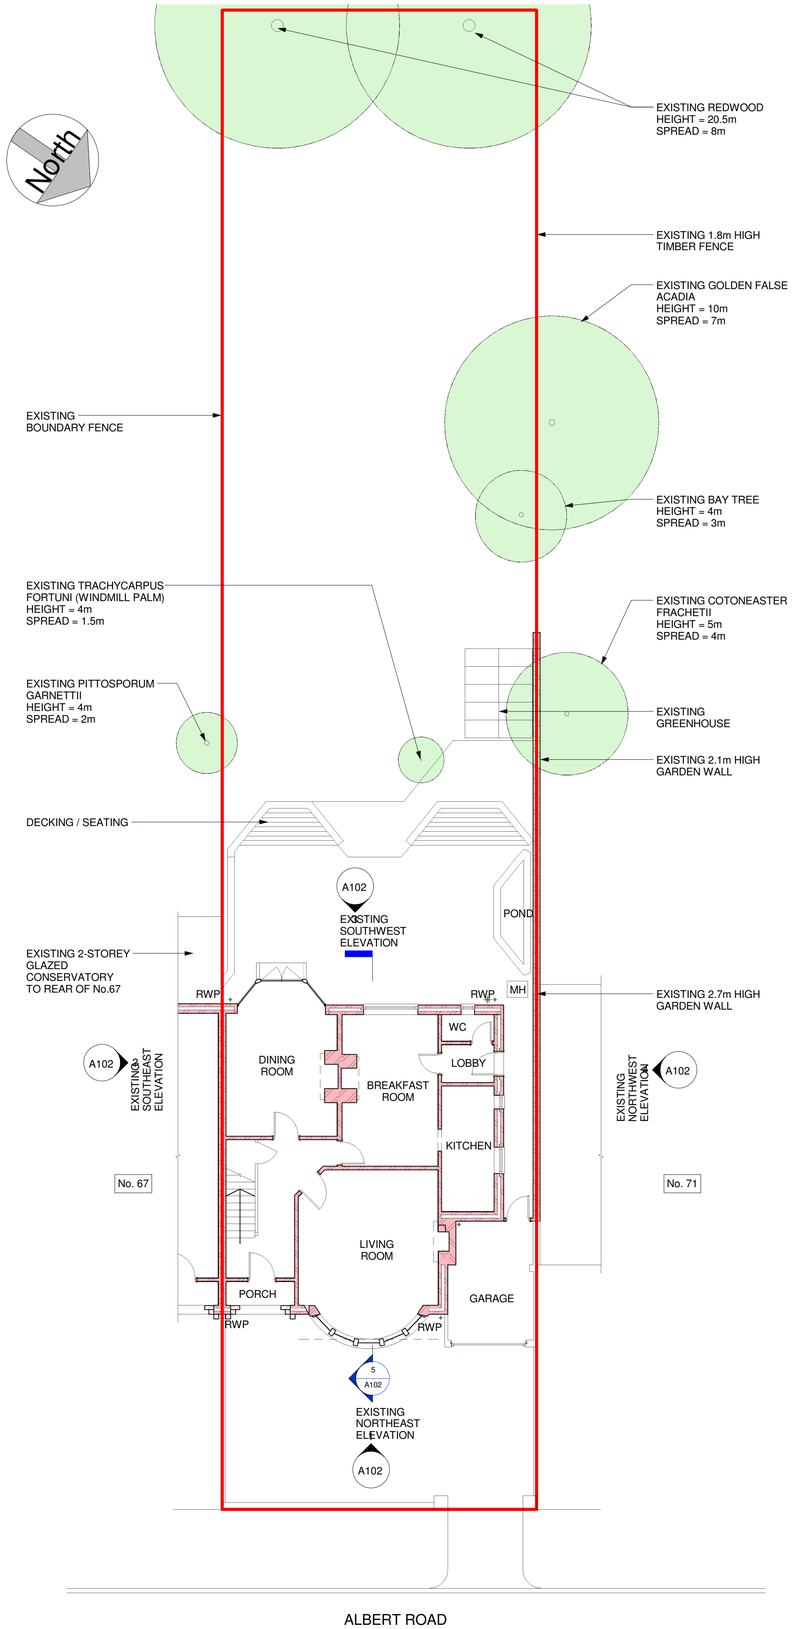

EXISTING GROUND FLOOR PLAN
1 : 100

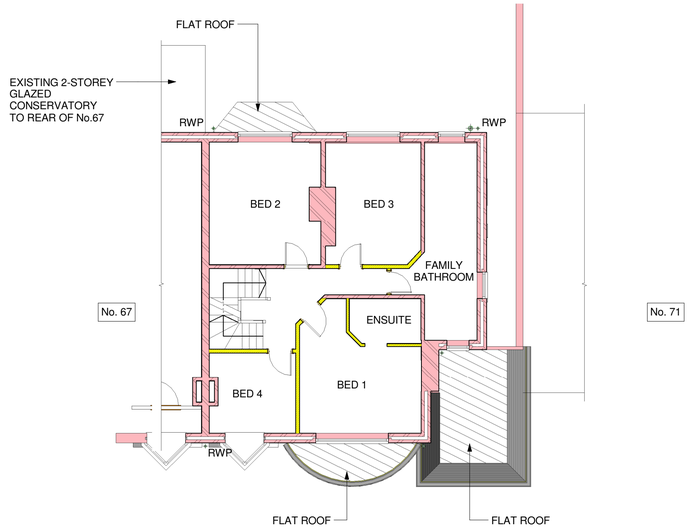

EXISTING FIRST FLOOR PLAN
1 : 100

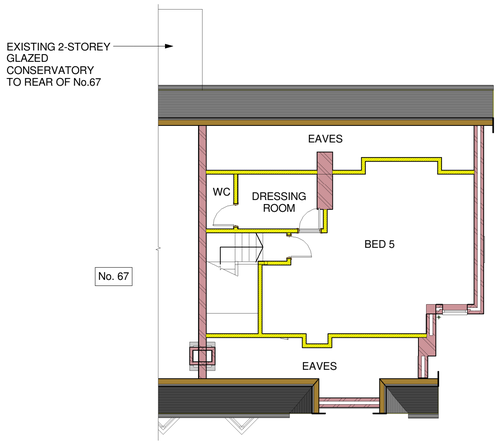

EXISTING SECOND FLOOR PLAN
1 : 100

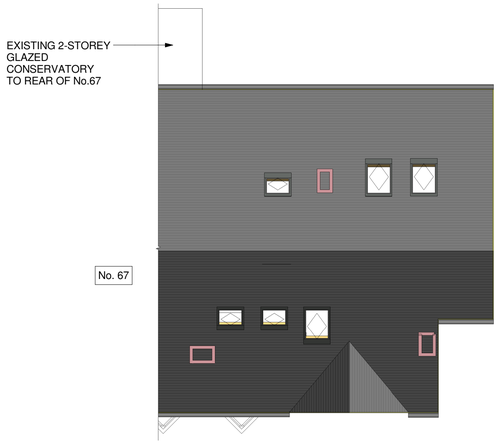

EXISTING ROOF PLAN
1 : 100

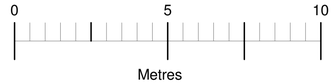

EXISTING FRONT ELEVATION

rev	by	chkd	date	description
A	CDP	CDP	27.05.25	EXISTING TREES INDICATED

Design & Plan LTD.
tel 07888 649 290
www.designandplanltd.co.uk

project 69 ALBERT ROAD,
CAVERSHAM, READING, RG4 7AW

title EXISTING PLANS

purpose of issue
PLANNING

scale As indicated @ A1 | drawn CDP | job no. 10226 | drg. status S3
date NOV 2021 | checked CDP

drg / doc ref.: project code 10226- | originator DES- | volume X- | level XX- | type DR- | role A- | number A101 | rev. A