Signage Elements

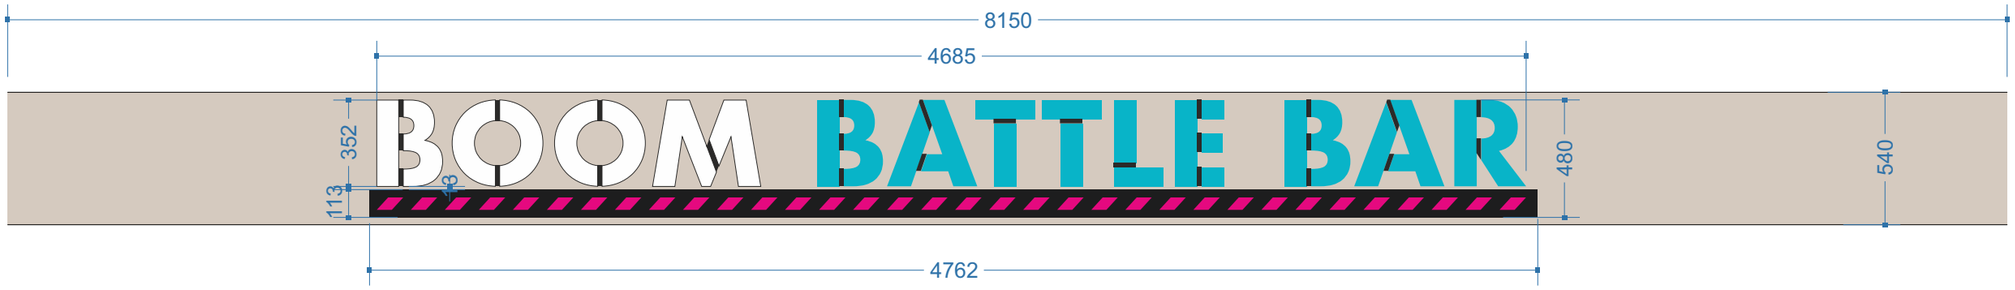

ITEM A
Built up BBB letters manufactured from stainless steel with 5mm acrylic faces.
Letters edges to be powder coated black and letters faces to have translucent teal vinyl where appropriate.
Stencil letter effect created using matte black vinyl to faces.

Chevron box to be router cut aluminum with 10mm push through acrylic detail.
Box to be powder coated black and chevron detail to have translucent magenta vinyl to faces.

Letters and chevron box to be illuminated internally by LED's. LED transformer to be inside shop unit.
QTY: 1

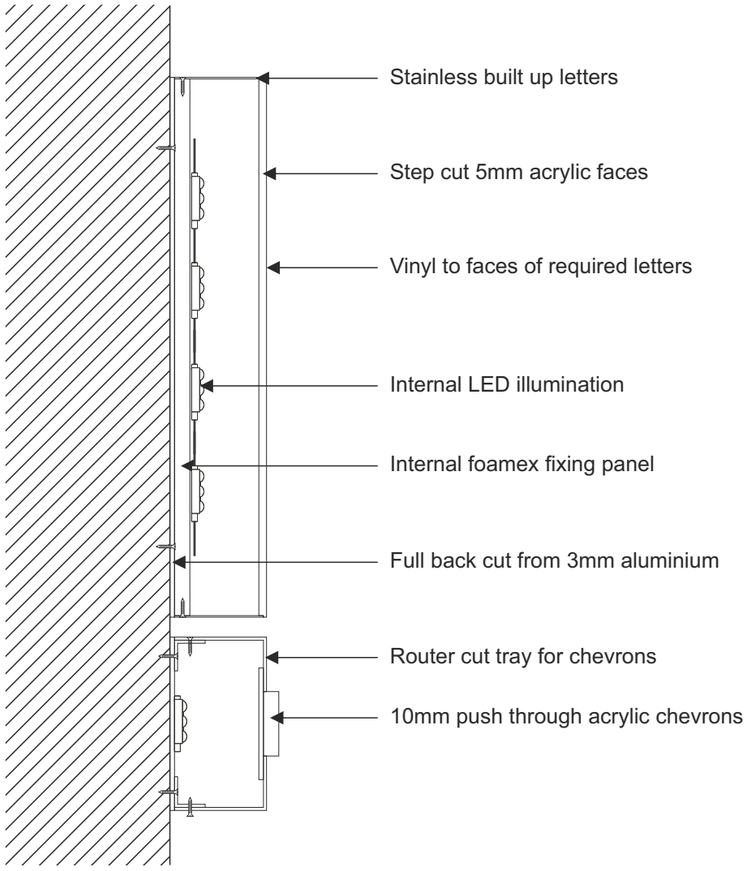

SCALE BAR 1:25

Client: Boom Battle Bar

Site: Reading

Drawn By: E.Candy
Start Date: 11.02.2025
Scale: 1:25@A3
Rev Number: 3
Revision By: EC
Rev Date: 29.05.2025

Revision Notes:

1: INITIAL RELEASE

2: Updated after site survey

3: Removed TV

4: # [DR]

5: # [DR]

6: # [DR]

7: # [DR]

8: # [DR]

9: # [DR]

10: # [DR]

Colour References:

Other Notes:
#

Drawing Title:
BBB_Reading_Externals.cdr

File Path:
data\Drawings\Boom Battle Bar\Reading\COREL

Account Manager: Simon Lowin

Survey Notes: Xxxxxxxxxxx

Drawing Sign Off: Xxxxxxxxxxx

Unit 5 Stour Road
Ross Road Industry
Northampton NN5 5AA
01604 758 198
01604 759 515
www.northamptonsigns.co.uk
info@northamptonsigns.co.uk

COPYRIGHT © 2017 NORTHAMPTON SIGNS | THIS DRAWING IS THE PROPERTY OF NORTHAMPTON SIGNS AND MUST NOT BE REPRODUCED IN PART OR WHOLE WITHOUT THEIR PRIOR PERMISSION | DRAWING IS FOR VISUAL PURPOSES ONLY - NOT FOR MANUFACTURE ! | ALL DIMENSIONS IN MILLIMETRES UNLESS STATED OTHERWISE! | DO NOT SCALE !

northamptonSIGNS

Signage Elements

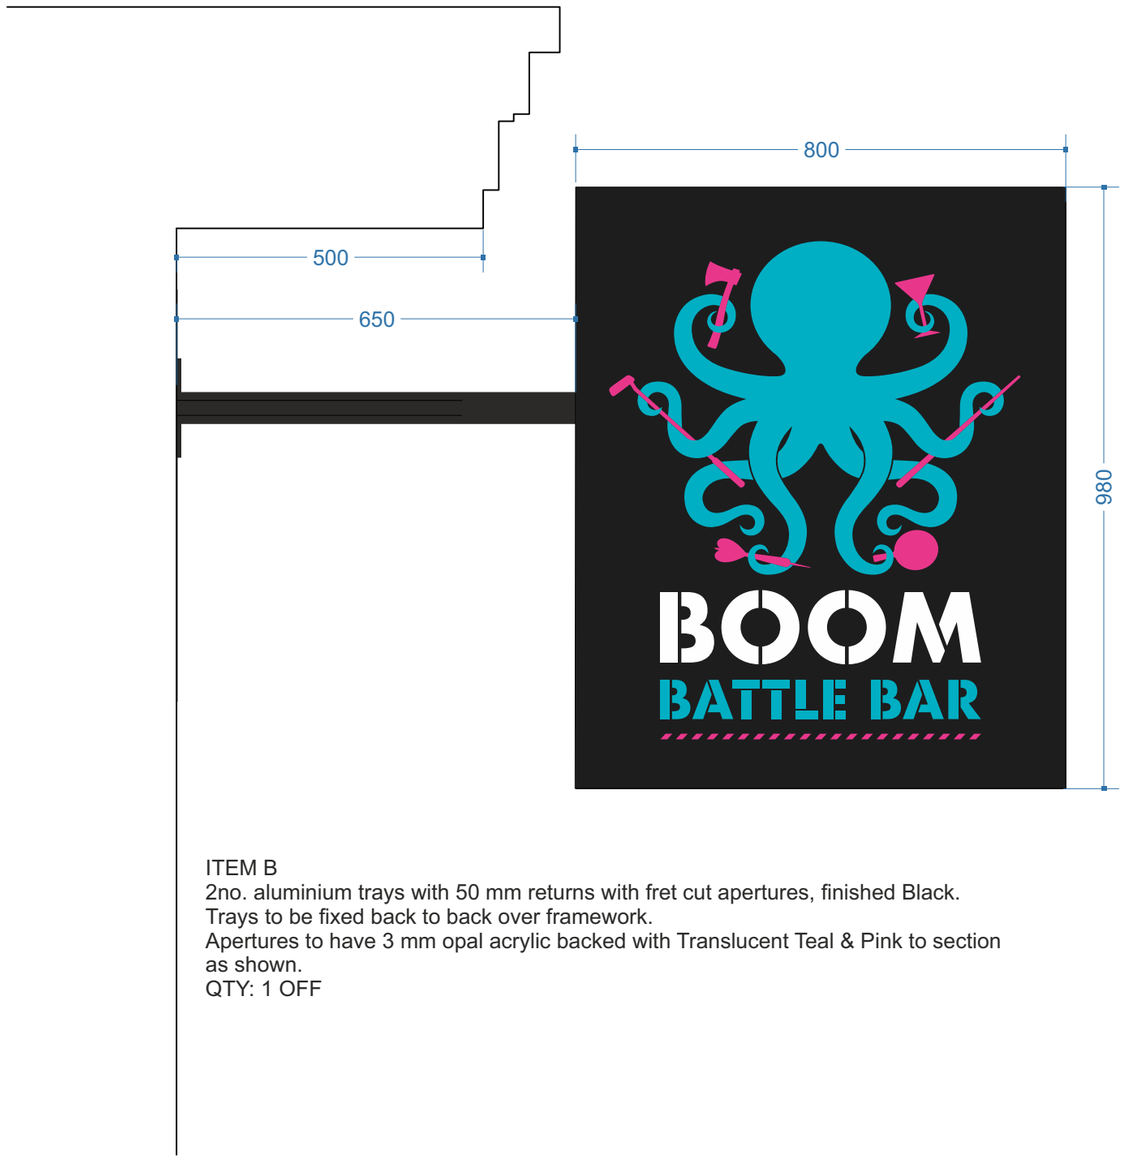

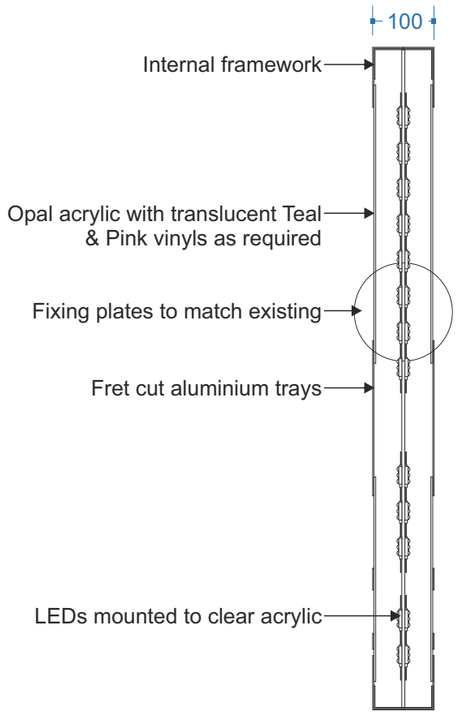

ITEM B
2no. aluminium trays with 50 mm returns with fret cut apertures, finished Black.
Trays to be fixed back to back over framework.
Apertures to have 3 mm opal acrylic backed with Translucent Teal & Pink to section as shown.
QTY: 1 OFF

SCALE BAR 1:10

0 1 2 3

Client: Boom Battle Bar

Site: Reading

Drawn By: E.Candy
Start Date: 11.02.2025
Scale: 1:10@A3
Rev Number: 3
Revision By: EC
Rev Date: 29.05.2025

Revision Notes:

1: INITIAL RELEASE

2: Updated after site survey

3: Removed TV

4: # [DR]

5: # [DR]

6: # [DR]

7: # [DR]

8: # [DR]

9: # [DR]

10: # [DR]

Colour References:

Other Notes:
#

Drawing Title:
BBB_Reading_Externals.cdr

File Path:
data\Drawings\Boom Battle Bar\Reading\COREL

Account Manager: Simon Lowin

Survey Notes: Xxxxxxxxxxx

Drawing Sign Off: Xxxxxxxxxxx

Unit 5 Stour Road
Ross Road Industry
Northampton NN5 5AA
01604 758 198
01604 759 515
www.northamptonsigns.co.uk
info@northamptonsigns.co.uk

COPYRIGHT © 2017 NORTHAMPTON SIGNS | THIS DRAWING IS THE PROPERTY OF NORTHAMPTON SIGNS AND MUST NOT BE REPRODUCED IN PART OR WHOLE WITHOUT THEIR PRIOR PERMISSION | DRAWING IS FOR VISUAL PURPOSES ONLY - NOT FOR MANUFACTURE ! | ALL DIMENSIONS IN MILLIMETRES UNLESS STATED OTHERWISE! | DO NOT SCALE !

northamptonSIGNS

Signage Elements

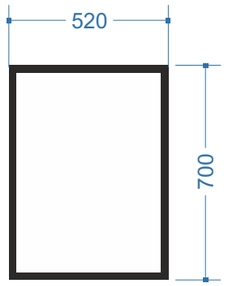

ITEM D
Existing illuminated menu case.
New digitally printed graphic.
QTY: 1

SCALE BAR 1:20

Client: Boom Battle Bar

Site: Reading

Drawn By: E.Candy
Start Date: 11.02.2025
Scale: 1:20@A3
Rev Number: 3
Revision By: EC
Rev Date: 29.05.2025

Revision Notes:

1: INITIAL RELEASE

2: Updated after site survey

3: Removed TV

4: # [DR]

5: # [DR]

6: # [DR]

7: # [DR]

8: # [DR]

9: # [DR]

10: # [DR]

Colour References:

Other Notes:
#

Drawing Title:
BBB_Reading_Externals.cdr

File Path:
data\Drawings\Boom Battle Bar\Reading\COREL

Account Manager: Simon Lowin

Survey Notes: Xxxxxxxxxxx

Drawing Sign Off: Xxxxxxxxxxx

a Unit 5 Stour Road
Ross Road Industry
Northampton NN5 5AA
t 01604 758 198
f 01604 759 515
w www.northamptonsigns.co.uk
e info@northamptonsigns.co.uk

COPYRIGHT © 2017 NORTHAMPTON SIGNS | THIS DRAWING IS THE PROPERTY OF NORTHAMPTON SIGNS AND MUST NOT BE REPRODUCED IN PART OR WHOLE WITHOUT THEIR PRIOR PERMISSION | DRAWING IS FOR VISUAL PURPOSES ONLY - NOT FOR MANUFACTURE ! | ALL DIMENSIONS IN MILLIMETRES UNLESS STATED OTHERWISE! | DO NOT SCALE !

northamptonSIGNS