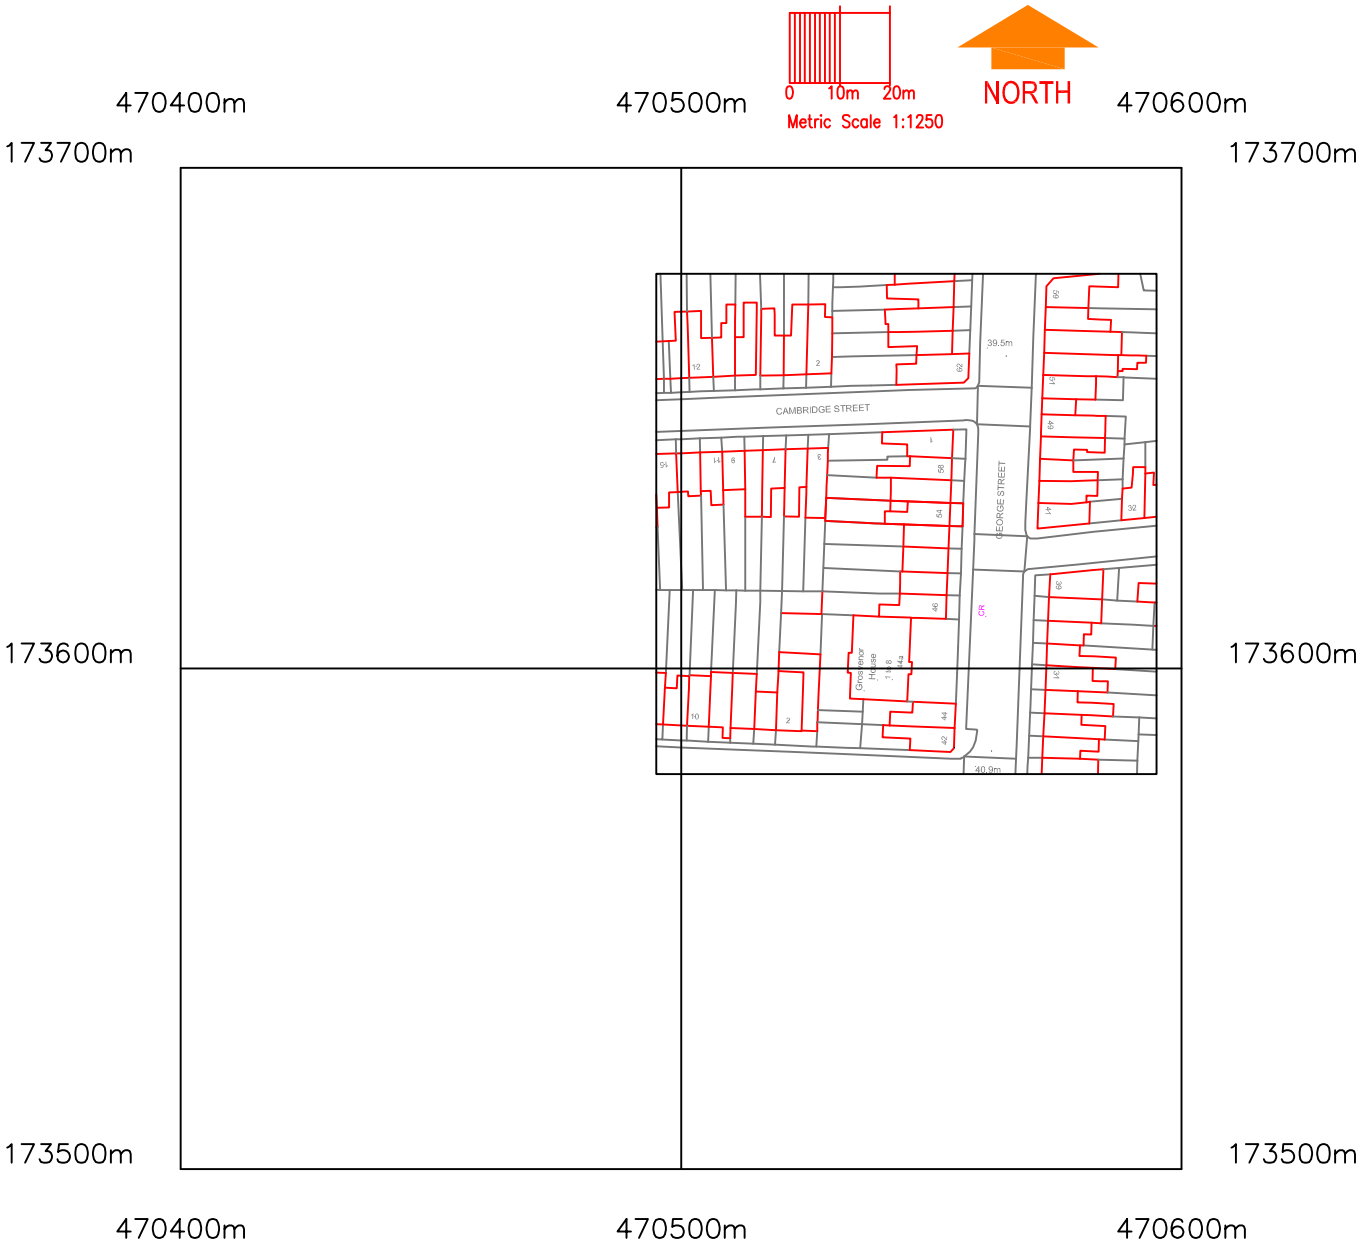


?Crown Copyright and database rights 2025 OS Licence no. AC0000849896

JOB TITLE 54 GEORGE STREET, READING, RG1 7NT			
DRG. TITLE LOCATION PLAN			
DRAWN	CHECKED	DATE MAY 25	SCALE 1:1250
DRG. NO AS01225-LP01			

RRS Designs
Architectural & Planning Services

Mobile- 07964326643
Email- amar@rrsdesigns.co.uk
Website- www.rrsdesigns.co.uk