103 CHOLMELEY ROAD, READING, BERKSHIRE RG1 3LR
PROJECT – NEW ROOF AND DORMERS
CONTENT – EXISTING ELEVATIONS
SCALE – 1:50 (@A1) (See scale bars)
DRAWING NUMBER – 1312A25/04A
ISSUED FOR PLANNING APPLICATION

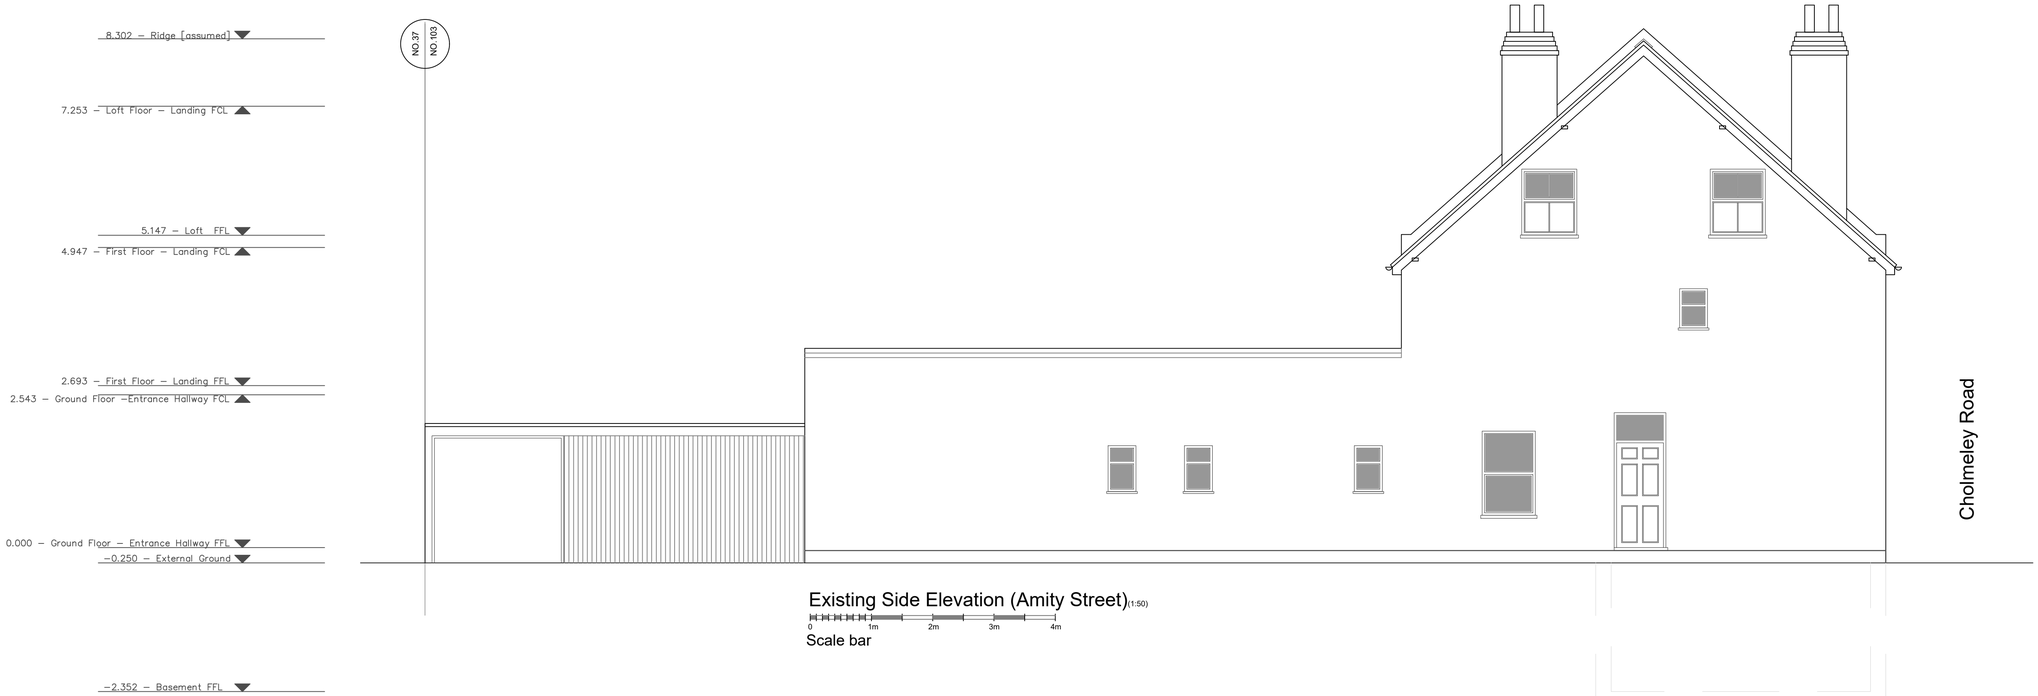

Existing Side Elevation (Amity Street)(1:50)

0 1m 2m 3m 4m
Scale bar

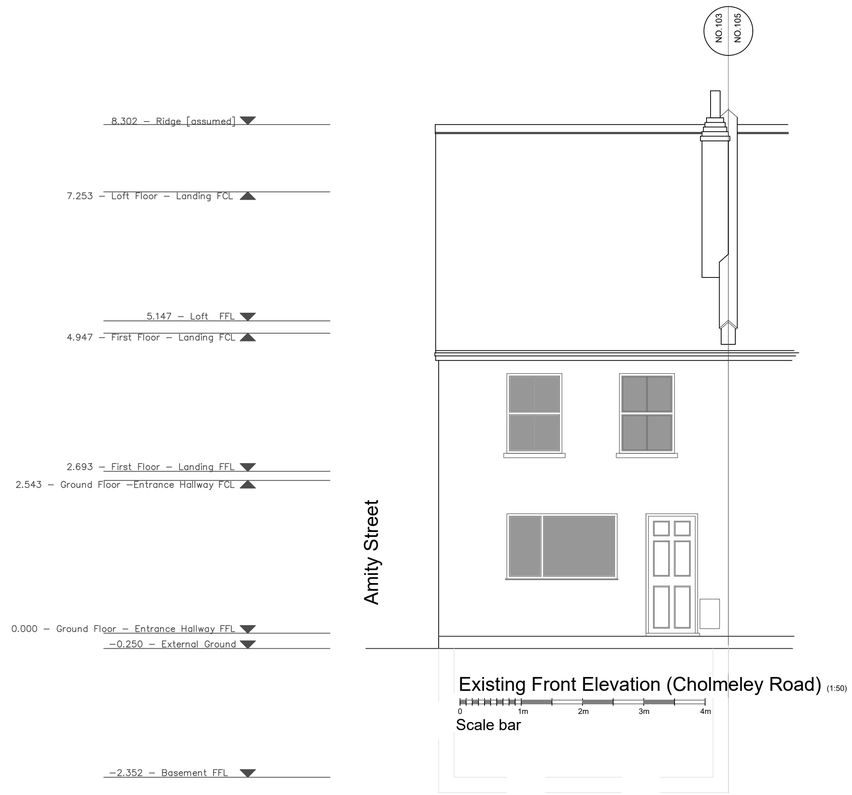

Existing Front Elevation (Cholmeley Road) (1:50)

0 1m 2m 3m 4m
Scale bar

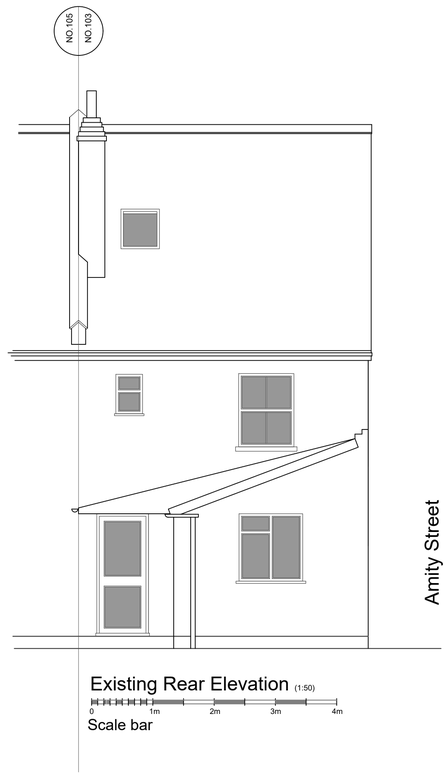

Existing Rear Elevation (1:50)

0 1m 2m 3m 4m
Scale bar