



103 CHOLMELEY ROAD, READING, BERKSHIRE RG1 3LR
PROJECT - NEW ROOF AND DORMERS
CONTENT - PROPOSED ELEVATIONS
SCALE - 1:50 (@A1) (See scale bars)
DRAWING NUMBER - 132425/05B
ISSUED FOR PLANNING APPLICATION

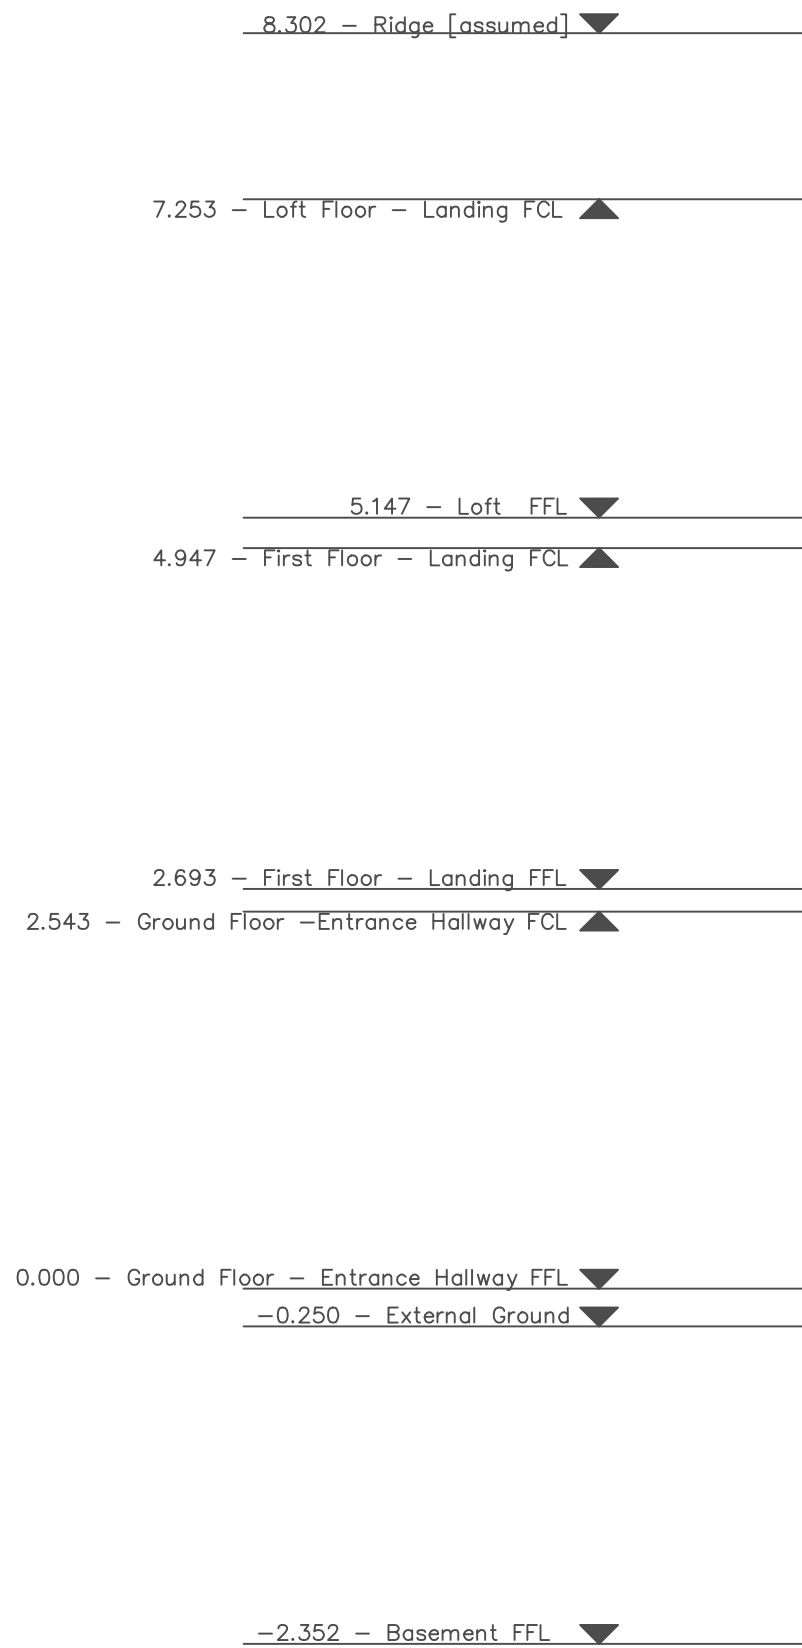

NO 37
NO 103




Cholmeley Road

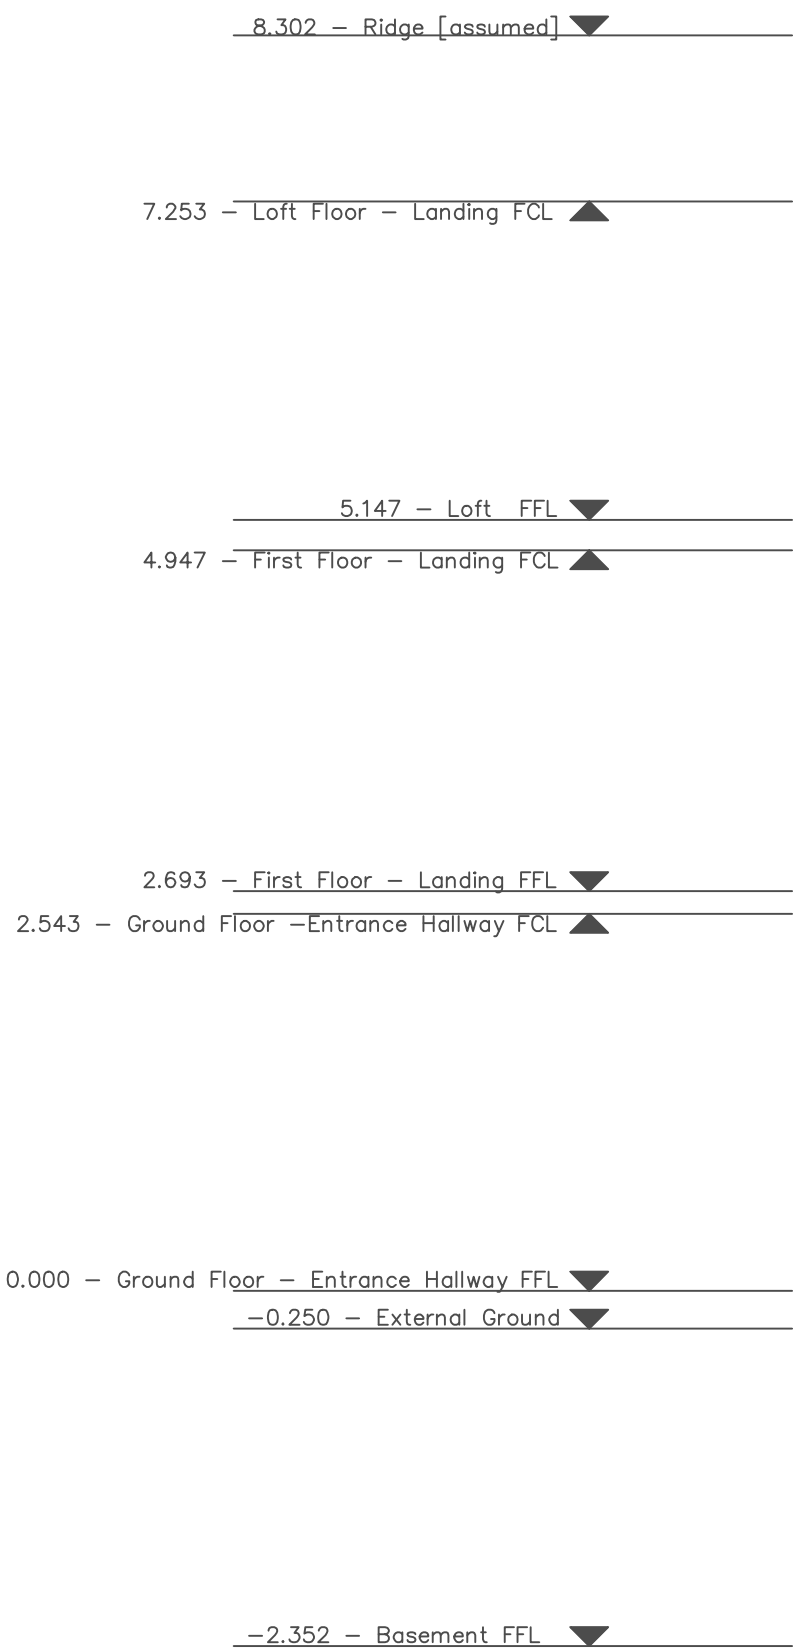

NO 103
NO 105

Amity Street

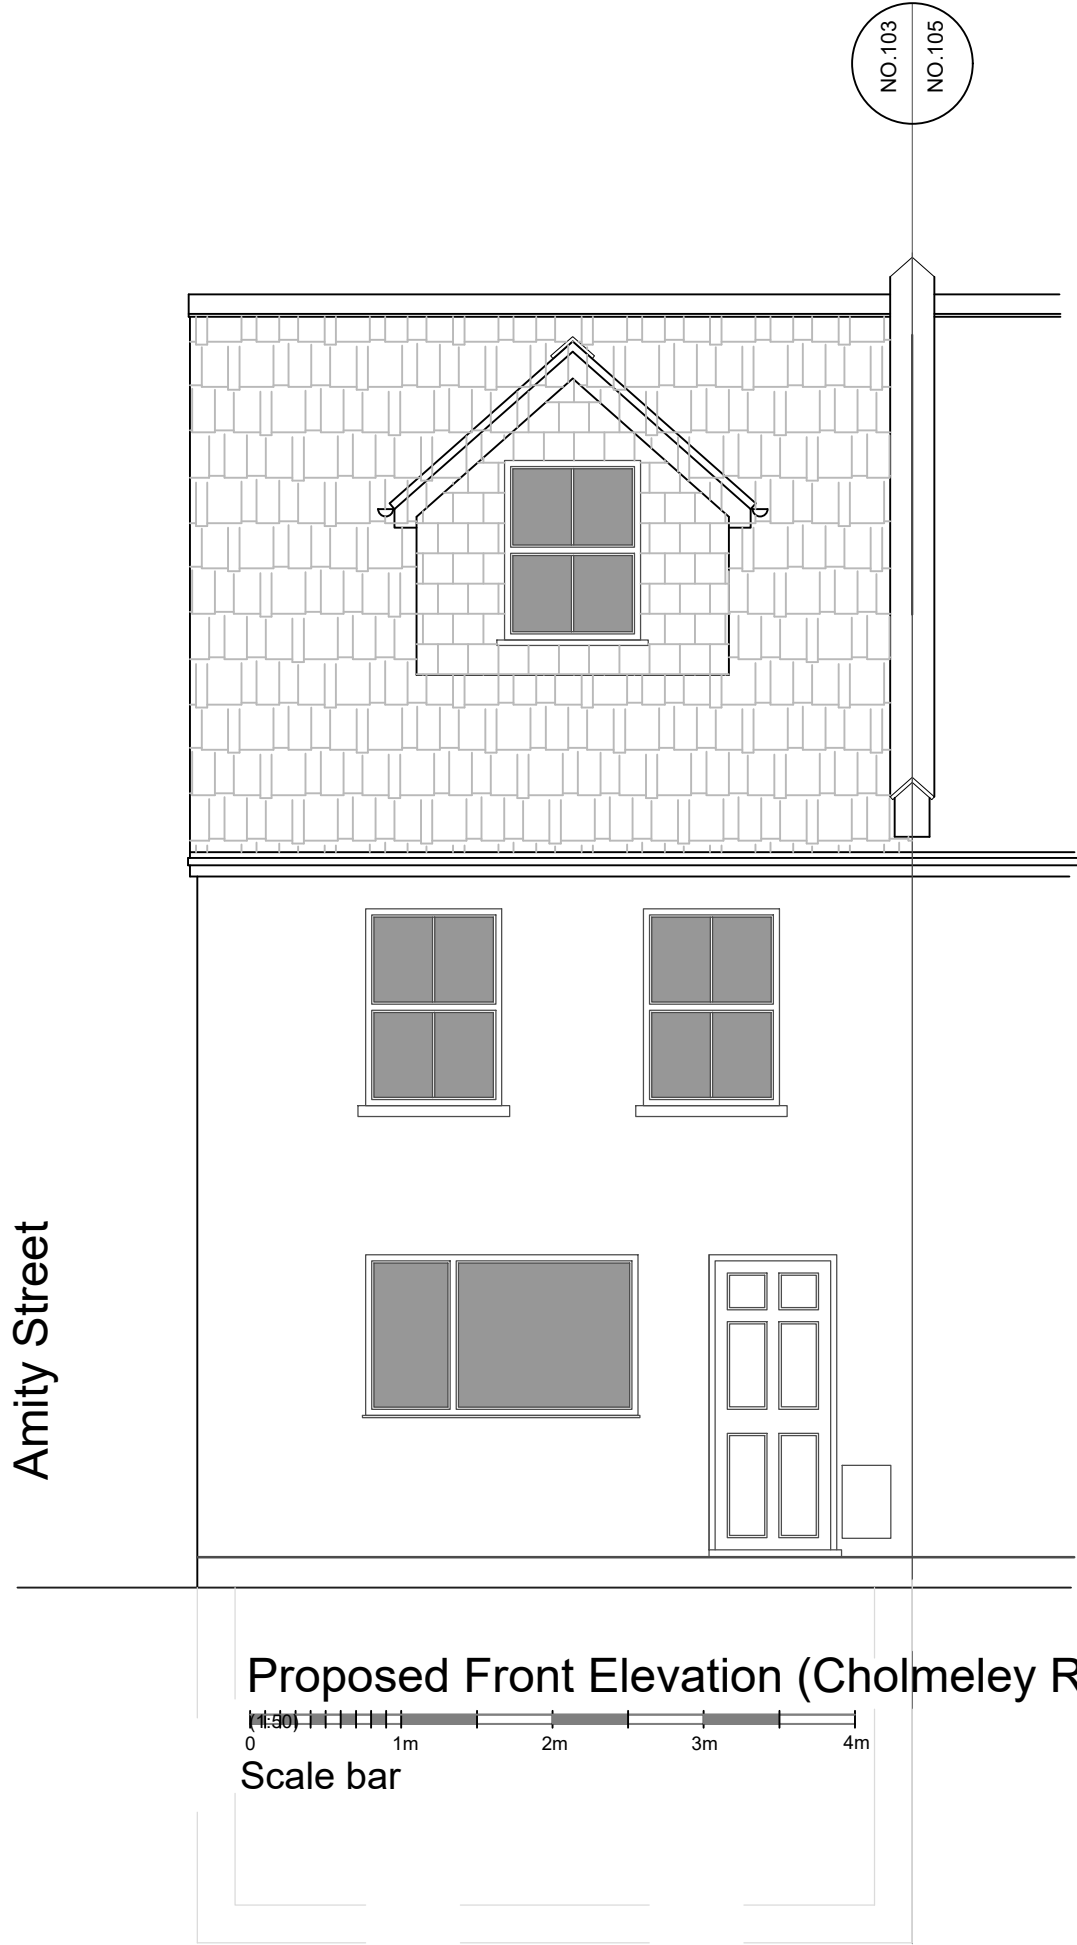

NO 103
NO 105

Amity Street

