


Location Plan

Site Address: 979, Oxford Road, Tilehurst, Reading, RG31 6TN

Date Produced: 01-Jun-2025

Scale: 1:1250 @A4

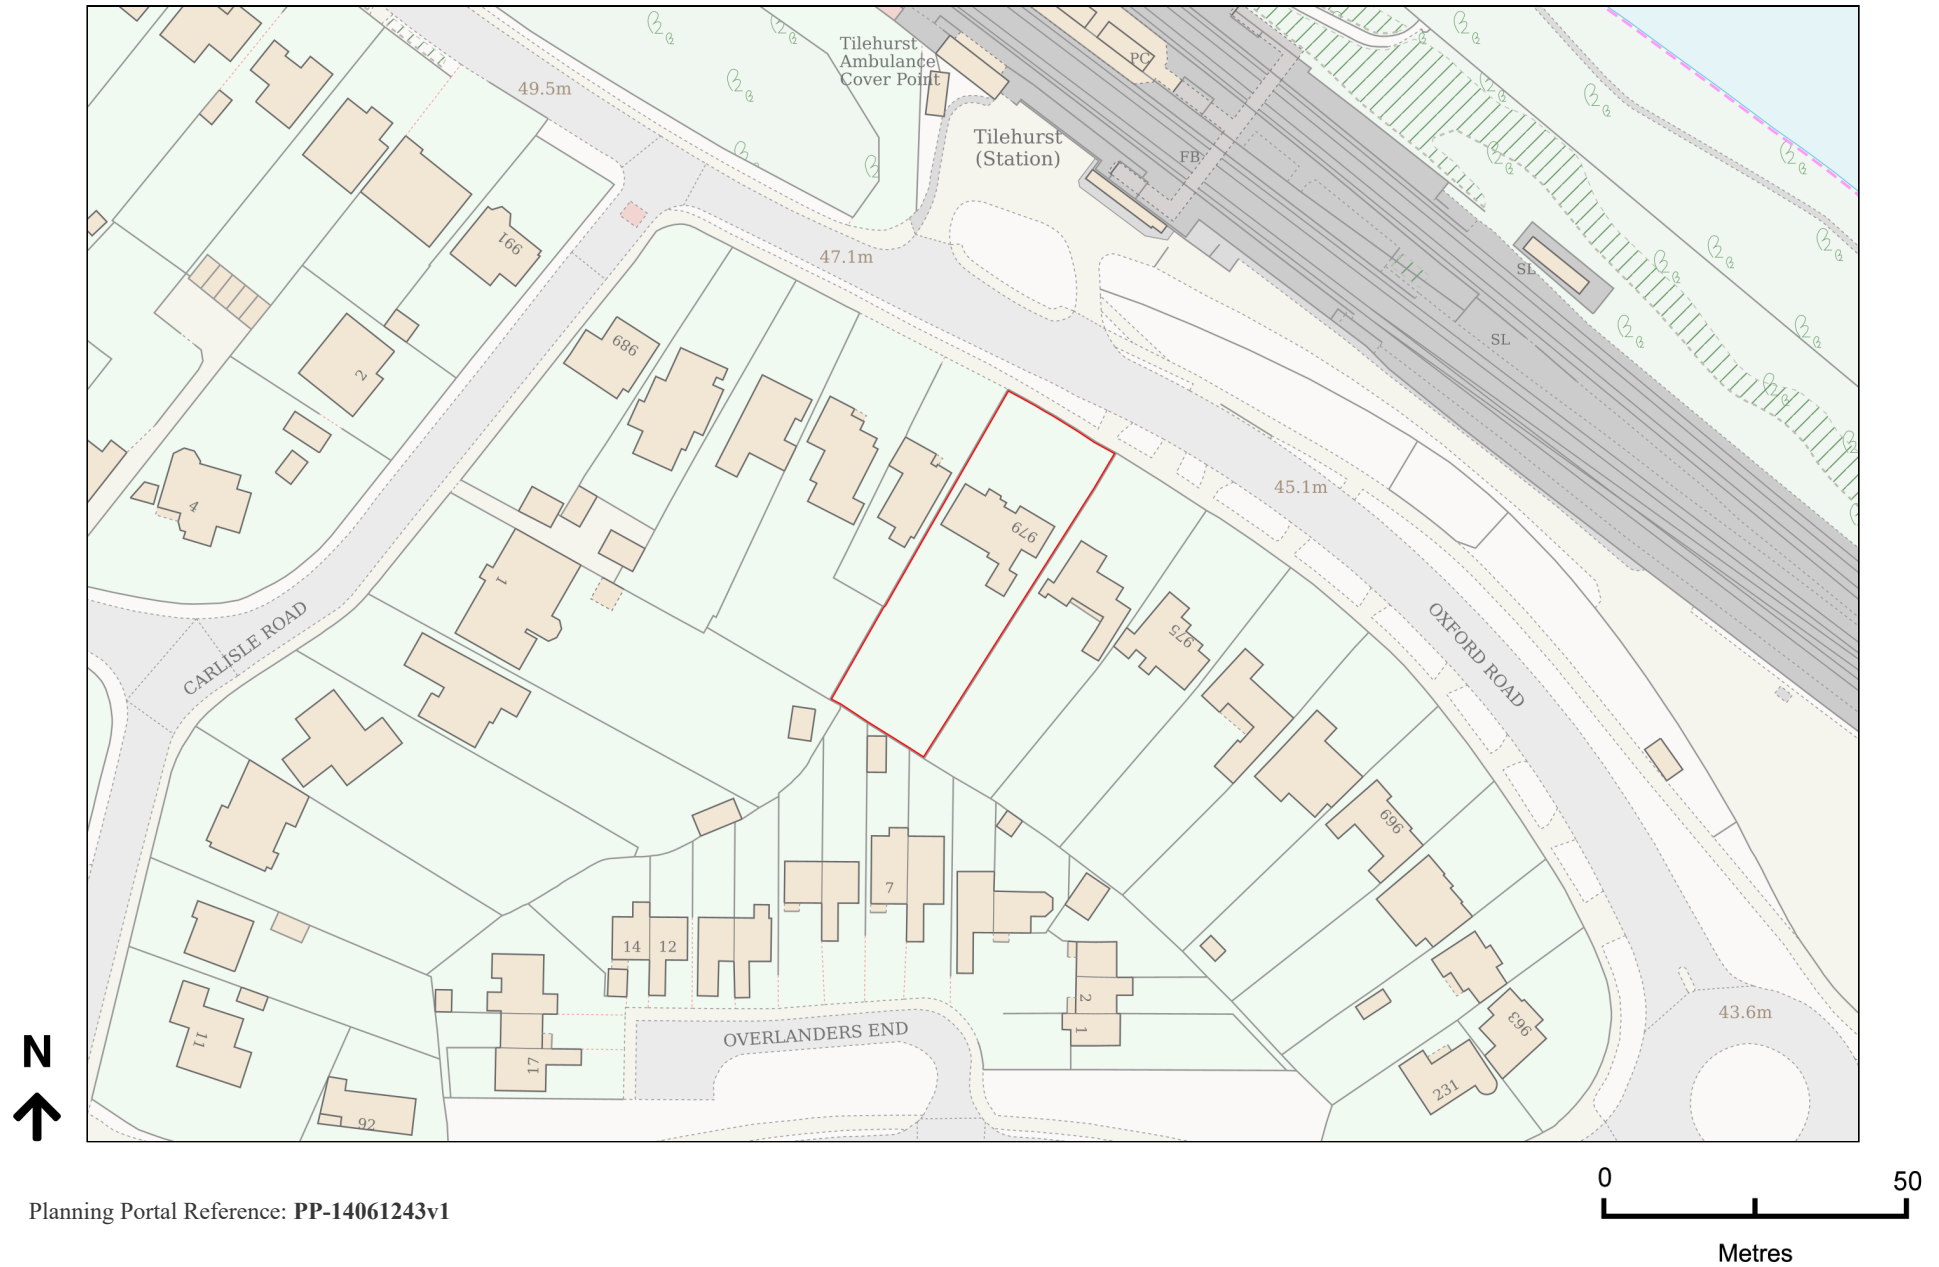

Planning Portal Reference: PP-14061243v1