



Shrub planting plan 1:50 @ A1



Planting Schedule

Shrubs - Planted with soil ameliorant, mycorrhizal fungi and mulched with bark, in locations shown on landscape proposals plan, deg. no. d467_001										
Quantity	Botanical name	Common name	Code	Form	Age/Condition	Min. Girth (cm)	Min. Height (cm)	Clear Stem (cm)	Root condition	Min. no. of breaks
1	<i>Amelanchier (lamarck)</i>	Snowy Mesquit or Juneberry	Al	Standard	2x	8-10	250	150	RB	3-5
1	<i>Malus sylvestris</i>	Crab apple	Ms	Standard	2x	8-10	250	150	RB	3-5
2	<i>Sorbus aucuparia</i>	Mountain Ash	Sa	Standard	2x	8-10	250	150	RB	3-5
Shrubs - Planted with soil ameliorant, mycorrhizal fungi and mulched with bark, in locations shown on planting plan deg. no. d467_002										
Quantity	Botanical name	Common name	Code	Age/Condition	Overall Height (cm)	Root condition	Habit	Min. no. of breaks		
8	<i>Evonymus japonicus</i>	Evergreen spindle	Ej	-	30-40	2L	Branched	3 or 4		
3	<i>Fatsia japonica</i>	Japanese aralia	Fj	-	40-60	3L	Leader	-		
5	<i>Hydrangea macrophylla</i>	Blaue Veilchenblau	Hm	-	40-60	3L	Branched	5		
5	<i>Jasminum nudiflorum</i>	Winter jasmine	Jn	-	30-40	3L	Leader and laterals	-		
3	<i>Ligustrum ovalifolium</i>	California privet	Lo	1+1 or 1/1	40-60	3L	Branched	7		
6	<i>Taxus baccata</i>	Yew	Tb	3x	40-60	C	Leaders	-		
4	<i>Viburnum opulus Roseum</i>	Guelder rose	Vo	-	40-60	3L	Branched	3		
Climbing Plants - Planted with supports, soil ameliorant, mycorrhizal fungi and mulched with bark, in species groups of 3, approximately 4.5m apart in areas shown on landscape proposals plan, deg. no. d467_001, against wall.										
Quantity	Common name	Botanical name	Code	Range (cm)	Size of container/Grade	Habit	Min. no. of breaks	Cane or Framework		
3	<i>Clematis armandi</i>	Armand clematis	Ca	60-80	2L Container	Several shoots	2	Cane		
3	<i>Hedera hibernica 'Rona'</i>	Ivy	Hh	40-60	2L container	Several shoots	3	-		
3	<i>Hydrangea petiolaris</i>	Climbing hydrangea	Hp	40-60	3L container	Several shoots	3	Cane		
3	<i>Lonicera periclymenum</i>	Honeysuckle	Lp	80-90	2L container	Several shoots	2	Cane		
3	<i>Rosa</i>	Shropshire Lass	RSL	Buxfield	3-4L container	Bush	Quality A	-		
3	<i>Trachelospermum jasminoides</i>	Star Jasmine	Tj	40-60	3L container	Several shoots	3	Cane		
Wildflowers and Grasses - to be sown into existing and proposed lawn and gravelled areas 'Storey Meadow' as shown on landscape proposals dwg. no. d467_001 and planting plan dwg. no. d467_002										
Quantity	Botanical name	Common name	Code	Root condition	Provenance					
25	<i>Primula veris</i>	Cowslip	Pve	Plug	Local or British					
25	<i>Primula vulgaris</i>	Primrose	Pvu	Plug	Local or British					
600g	Wildflower and grass mixture such as: Emongate's Flowering Lawn Mixture - EL1, or similar approved, sown at 4g/m ²		FLM	-	Local or British					
180g	Wildflower seed mixture such as: Brighton's Biodiverse Greenroof Mixture - BFD12, or similar approved, sown at 3g/m ²		BGM	-	Local or British					
Herbaceous Perennial Planting - Planted with soil ameliorant, mycorrhizal fungi and mulched with bark, throughout area shown on planting plan dwg. no. d467_002, at a density of 5 plants per metre unless otherwise indicated										
Quantity	Botanical name	Common name	Code	Root condition	Size of container	Number of buds	Method of propagation			
15	<i>Acanthus mollis</i>	Blue Lizard (Latifolius Group)	Am	C	2L	-	Seed			
15	<i>Agapanthus</i>	Fireworks	A	C	2L	-	Seed			
20	<i>Asplenium nidus</i>	Bird's nest fern	-	C	2L	-	Seed			
25	<i>Athyrium ripensum f. metallicum</i>	Frosted fern	-	C	2L	-	Seed			
25	<i>Brunnera macrophylla</i>	Silver Spier	-	C	2L	-	Seed			
12	<i>Euphorbia characias</i>	Subsp. wulfenii spurge	EcW	C	2L	-	Vegetal			
6	<i>Euphorbia characias</i>	Black pearl	EcPB	C	2L	-	Vegetal			
18	<i>Helictotrichon sempervirens</i>	Blue oat grass	Hs	C	2L	-	Vegetal			
25	<i>Heuchera</i>	Green Spice	-	C	2L	-	Vegetal			
12	<i>Marteucella struthioferis</i>	Ostrich fern	Ms	C	2L	-	Vegetal			
7	<i>Bistorta officinalis</i>	Red bistort 'Superba'	-	C	2L	-	Vegetal			
3	<i>Phormium tenax</i>	New Zealand Flax	Pt	C	2L	-	Vegetal			
7	<i>Hydrangea spectabilis Brilliant Group</i>	Sedum 'Cliff'	-	C	2L	-	Vegetal			
10	<i>Viola odorata</i>	Sweet violet	-	C	1L	-	Seed			
Bulbs (for herbaceous planting bed) - plant to depth equivalent to bulb size, planted in species groups of 12 plants per group throughout herbaceous planting area, shown on planting plan dwg. no. d467_002										
Quantity	Botanical name	Common name	Code	Root condition	Sowing density/m ²	Grade	Condition			
36	<i>Cyclamen hederifolium</i>	Cyclamen	Ch	12	6/8		Visually free of soil, pests, viruses, disease or damage			
36	<i>Galanthus nivalis</i>	Snowdrop	Gn	12	5/6		Visually free of soil, pests, viruses, disease or damage			
36	<i>Narcissus pseudonarcissus</i>	Wild daffodi	Np	12	5/6		Visually free of soil, pests, viruses, disease or damage			

Herbaceous perennial planting plan 1:50 @ A1

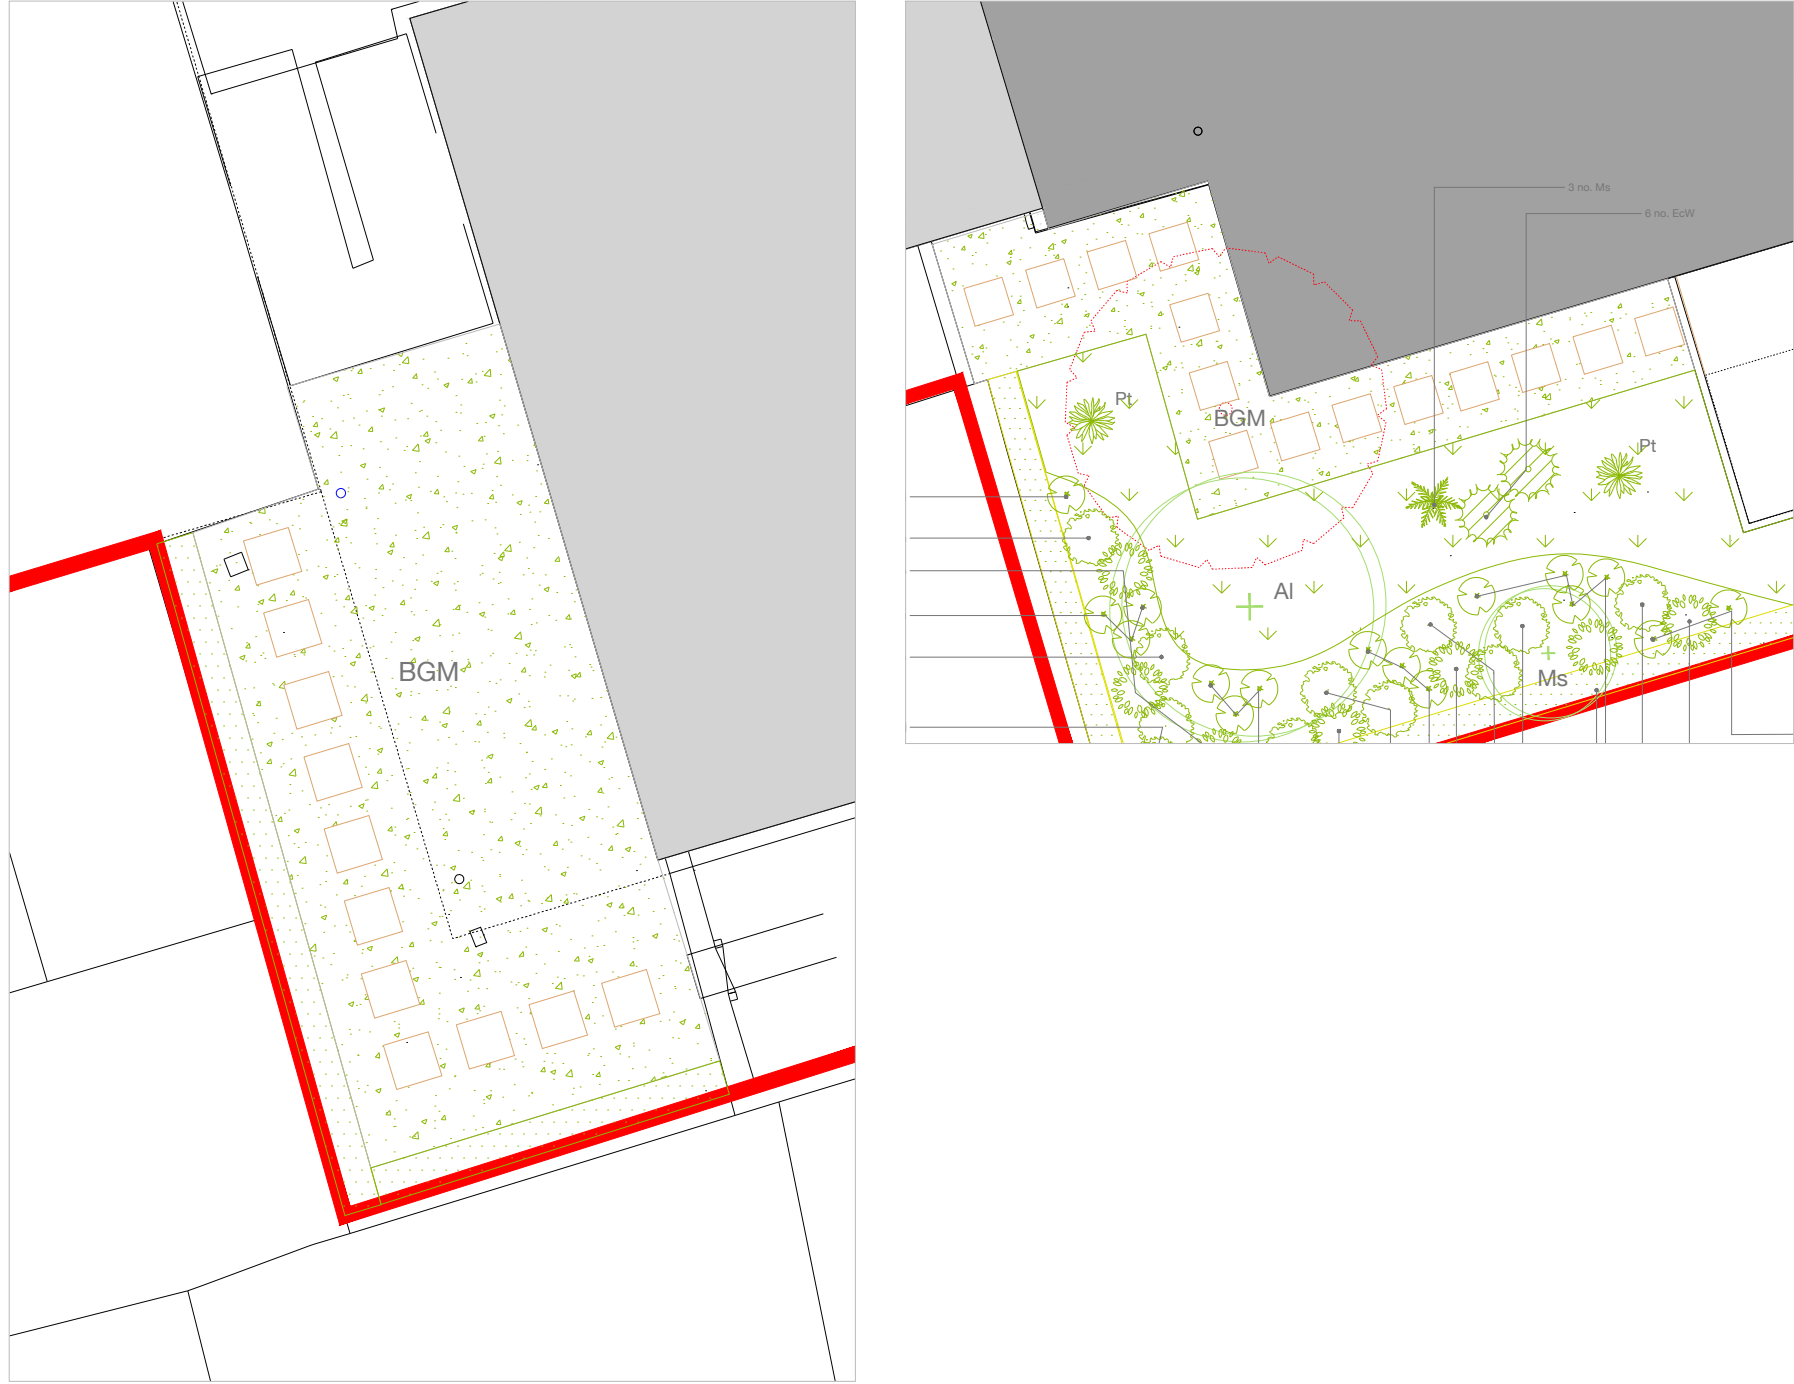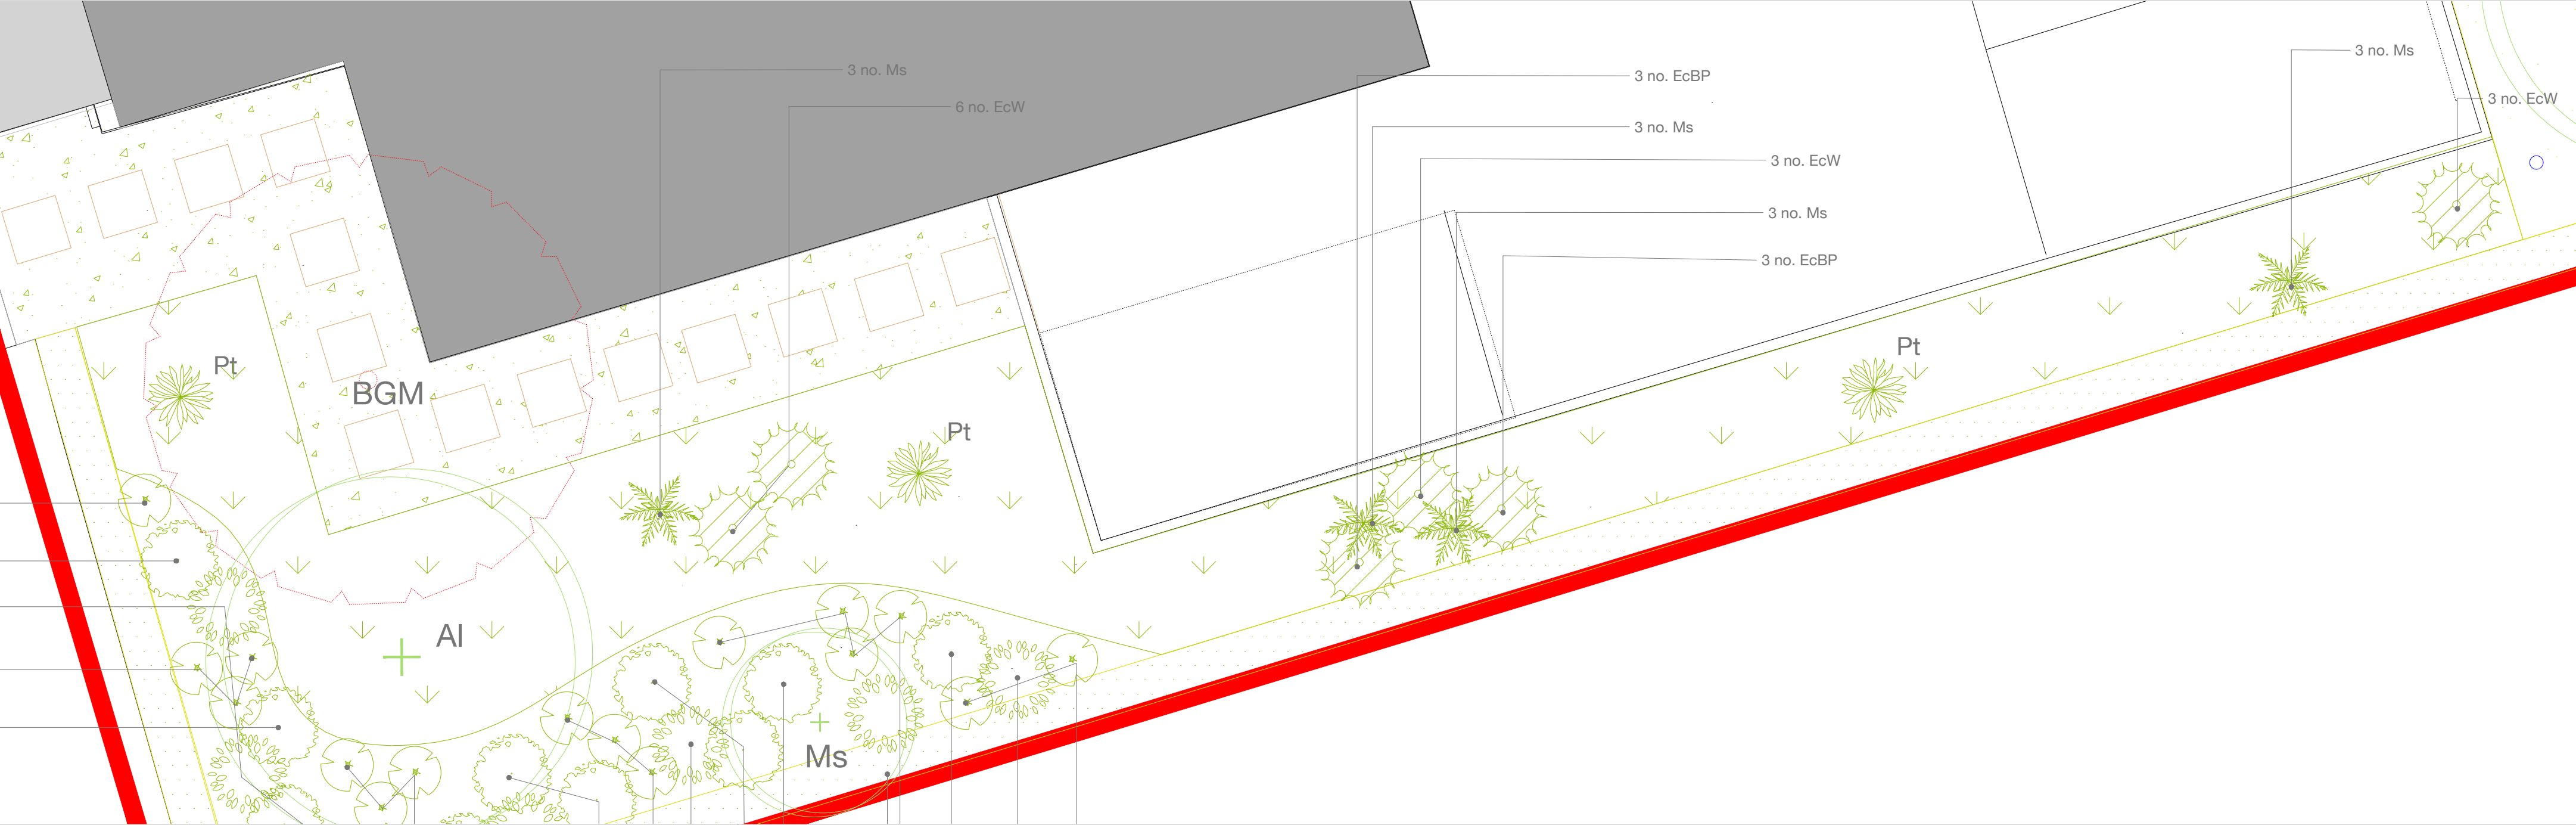

Planting Plans and Schedule

Royal Berkshire Archives, Reading

Diversity Environmental Consultants Ltd. t: 01452 771 010 m: 07970 728 128 e: info@diversity.biz

Drawing no. d467_002

Scale: As shown

Prepared by: KC

Date: May 2025

