KEY:

PROPOSED PHOTOVOLTAIC (PV) PANEL

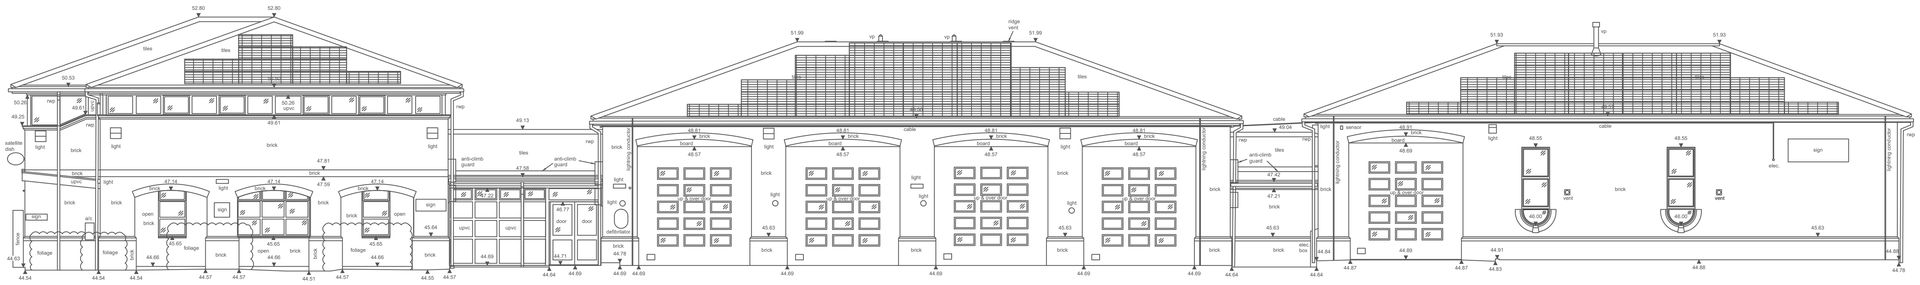

Datum 40.00m

South East Elevation

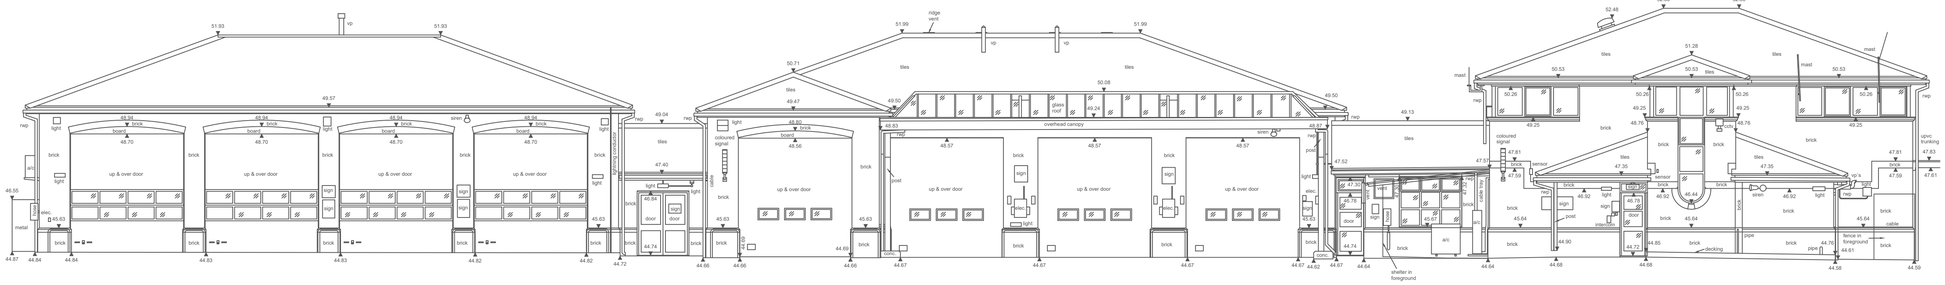

Datum 40.00m

North West Elevation

0 2 4 6 8 10 20

SCALE BAR 1:100

AtkinsRéalis COPYRIGHT: REPRODUCTION IN WHOLE OR PART BY ANY MEANS IS PROHIBITED WITHOUT PRIOR CONSENT/WRITTEN PERMISSION OF AtkinsRéalis.
THIS DRAWING CAN ONLY BE CONSIDERED AS ORIGINAL IF ISSUED DIRECTLY FROM A REPRESENTATIVE OF AtkinsRéalis. ERRORS ARISING FROM DRAWINGS AS A RESULT OF UNAUTHORIZED MODIFICATIONS ARE NOT THE RESPONSIBILITY OF AtkinsRéalis.

CLIENT:

Royal Berkshire Fire & Rescue Service

PROJECT

PROJECT TITLE: Whitley Wood - PSDS Works.
PROPERTY ADDRESS: 270 Whitley Wood Rd,
Reading
RG2 8FT

DRAWING TITLE: Whitley Wood Fire Station Proposed PV Elevations South East & North West

DRAWING No: 5229549-1000-01

PAPER SIZE:	DRAWN BY:	CHECKED BY:	CO-ORD CHECK BY:
A1	RB	JA	MTS
1:100	DATE: 15/05/25	DATE: 15/05/25	DATE: 15/05/25

STATUS
01. DESIGN 02. DESIGN CONCLUSION 03. PLANNING
04. PRODUCTION INFORMATION 05. BUILDING REGULATIONS
06. TENDER 07. CONSTRUCTION
08. FINAL CONSTRUCTION 09. SPARE

DRAWING STATUS: 03

01. PRELIMINARY 02. FOR COMMENT 03. FOR APPROVAL

DRAWING STATUS: 03

AtkinsRéalis

AtkinsRéalis, The Hub, 500 Park Avenue, Aztec West,
Bristol, BS32 4RZ
Tel: 01454 662000
Email: bristol@atkinsrealis.com