


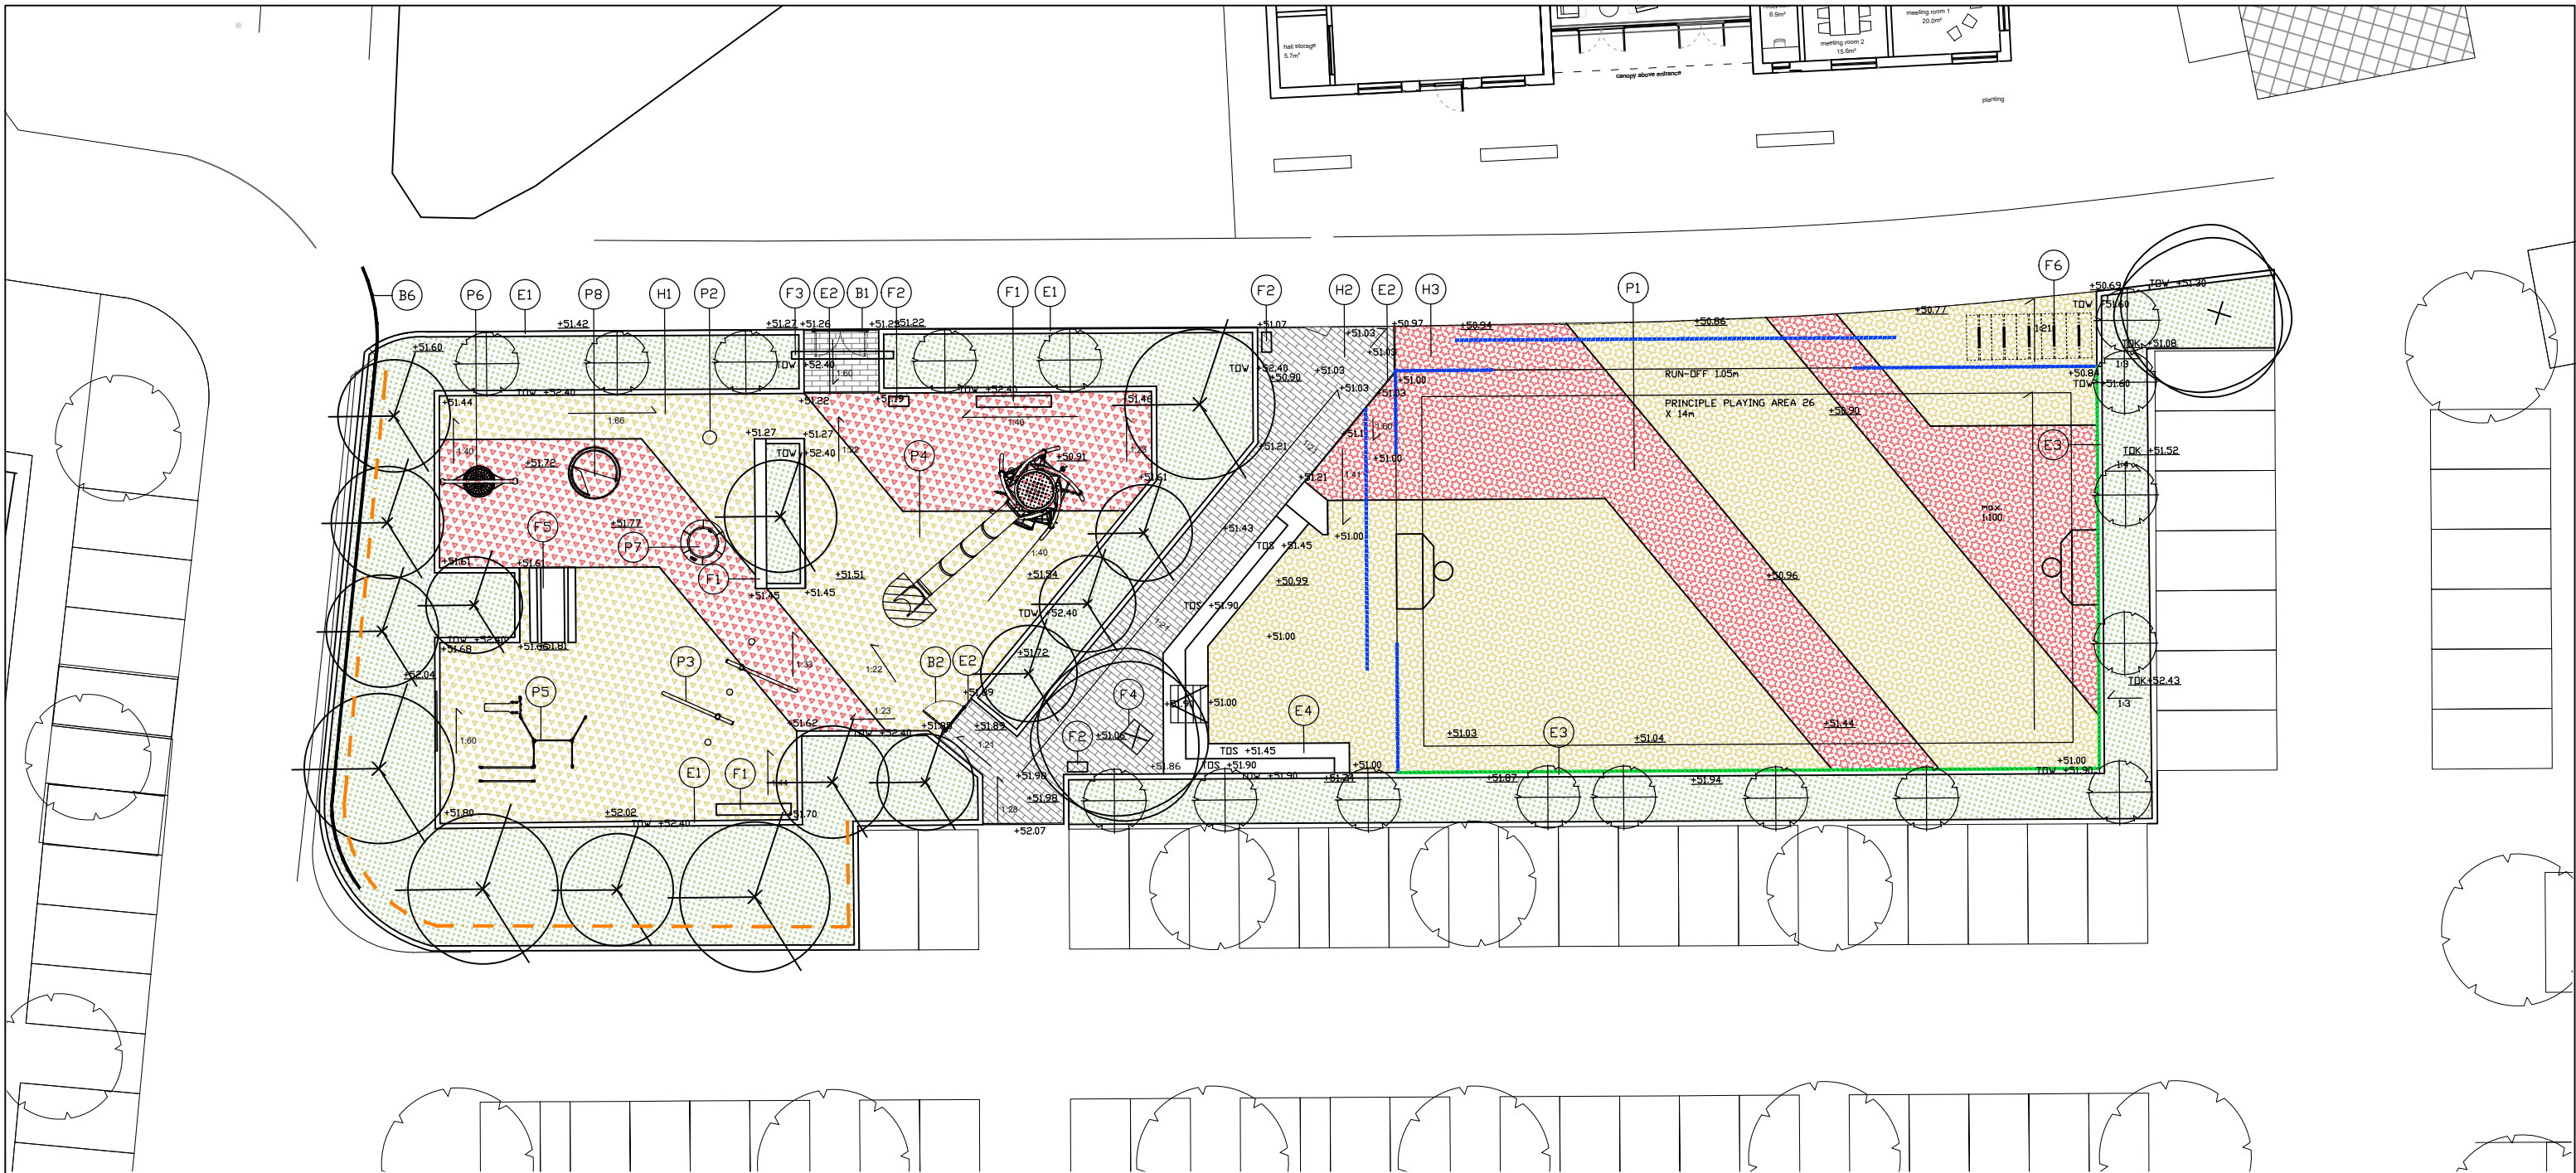

Legend

Levels

+51.03 Existing level retained

+51.25 Proposed level

1:21 Proposed fall/ gradient

Surface Finishes & Edges

H1 A/B wetpour/ tigermulch surfacing (porous)

H2 Porous pre-cast concrete block paving (brick style)

H3 Polymeric surfacing to ball sports area (porous)

E1 Timber sleeper retaining wall - grade A European Oak

E2 Flat Top edging 50mm wide

E3 Brick retaining wall

E4 Natural stone seating steps

Boundary Treatments

B1 Double metal gate (gate to open inwards into park)

B2 Single metal gate (gate to open inwards into park)

B3 Metal fence to playground 1.1m high

B4 Rebound fence to ball sports area 3m high

B5 Rebound fence to ball sports area 4m high

B6 Knee rail to Eddleston Way - existing/ retained

Play

P1 MUGA - Sport England size for basketball

P2 Spinning bowl

P3 Trapeze swing

Furniture

F1 Timber bench

F2 Litter bin

F3 Reclaimed metal arch

F4 Tree grille

F5 Picnic table and bench

F6 Bicycle stands

Refer to hardworks schedule for details.

Planting

Shade mix- groundcover structure planting with bulbs

Specimen tree - (SF) standard form, clear stem 2m minimum.

Specimen tree - (ms) multi-stem form, height 3m minimum with raised stems.

Specimen shrub

Refer to softworks schedule for details.

Existing trees to be retained.

Notes:

Do not scale from drawings unless by agreement with HTA. Use figured dimensions only. Check all dimensions on site prior to commencing the works. Drawing to be read in conjunction with other relevant consultant information.

This drawing is the copyright of HTA Design LLP and must not be copied or reproduced in part, or in whole, without the express permission of HTA Design LLP. Drawing to be read in conjunction with specification.

NOTE: All play equipment and materials are as described 'or similar'. The final design and material specification could be subject to minor changes as a result of stage 4 coordination, subject to client approval.