


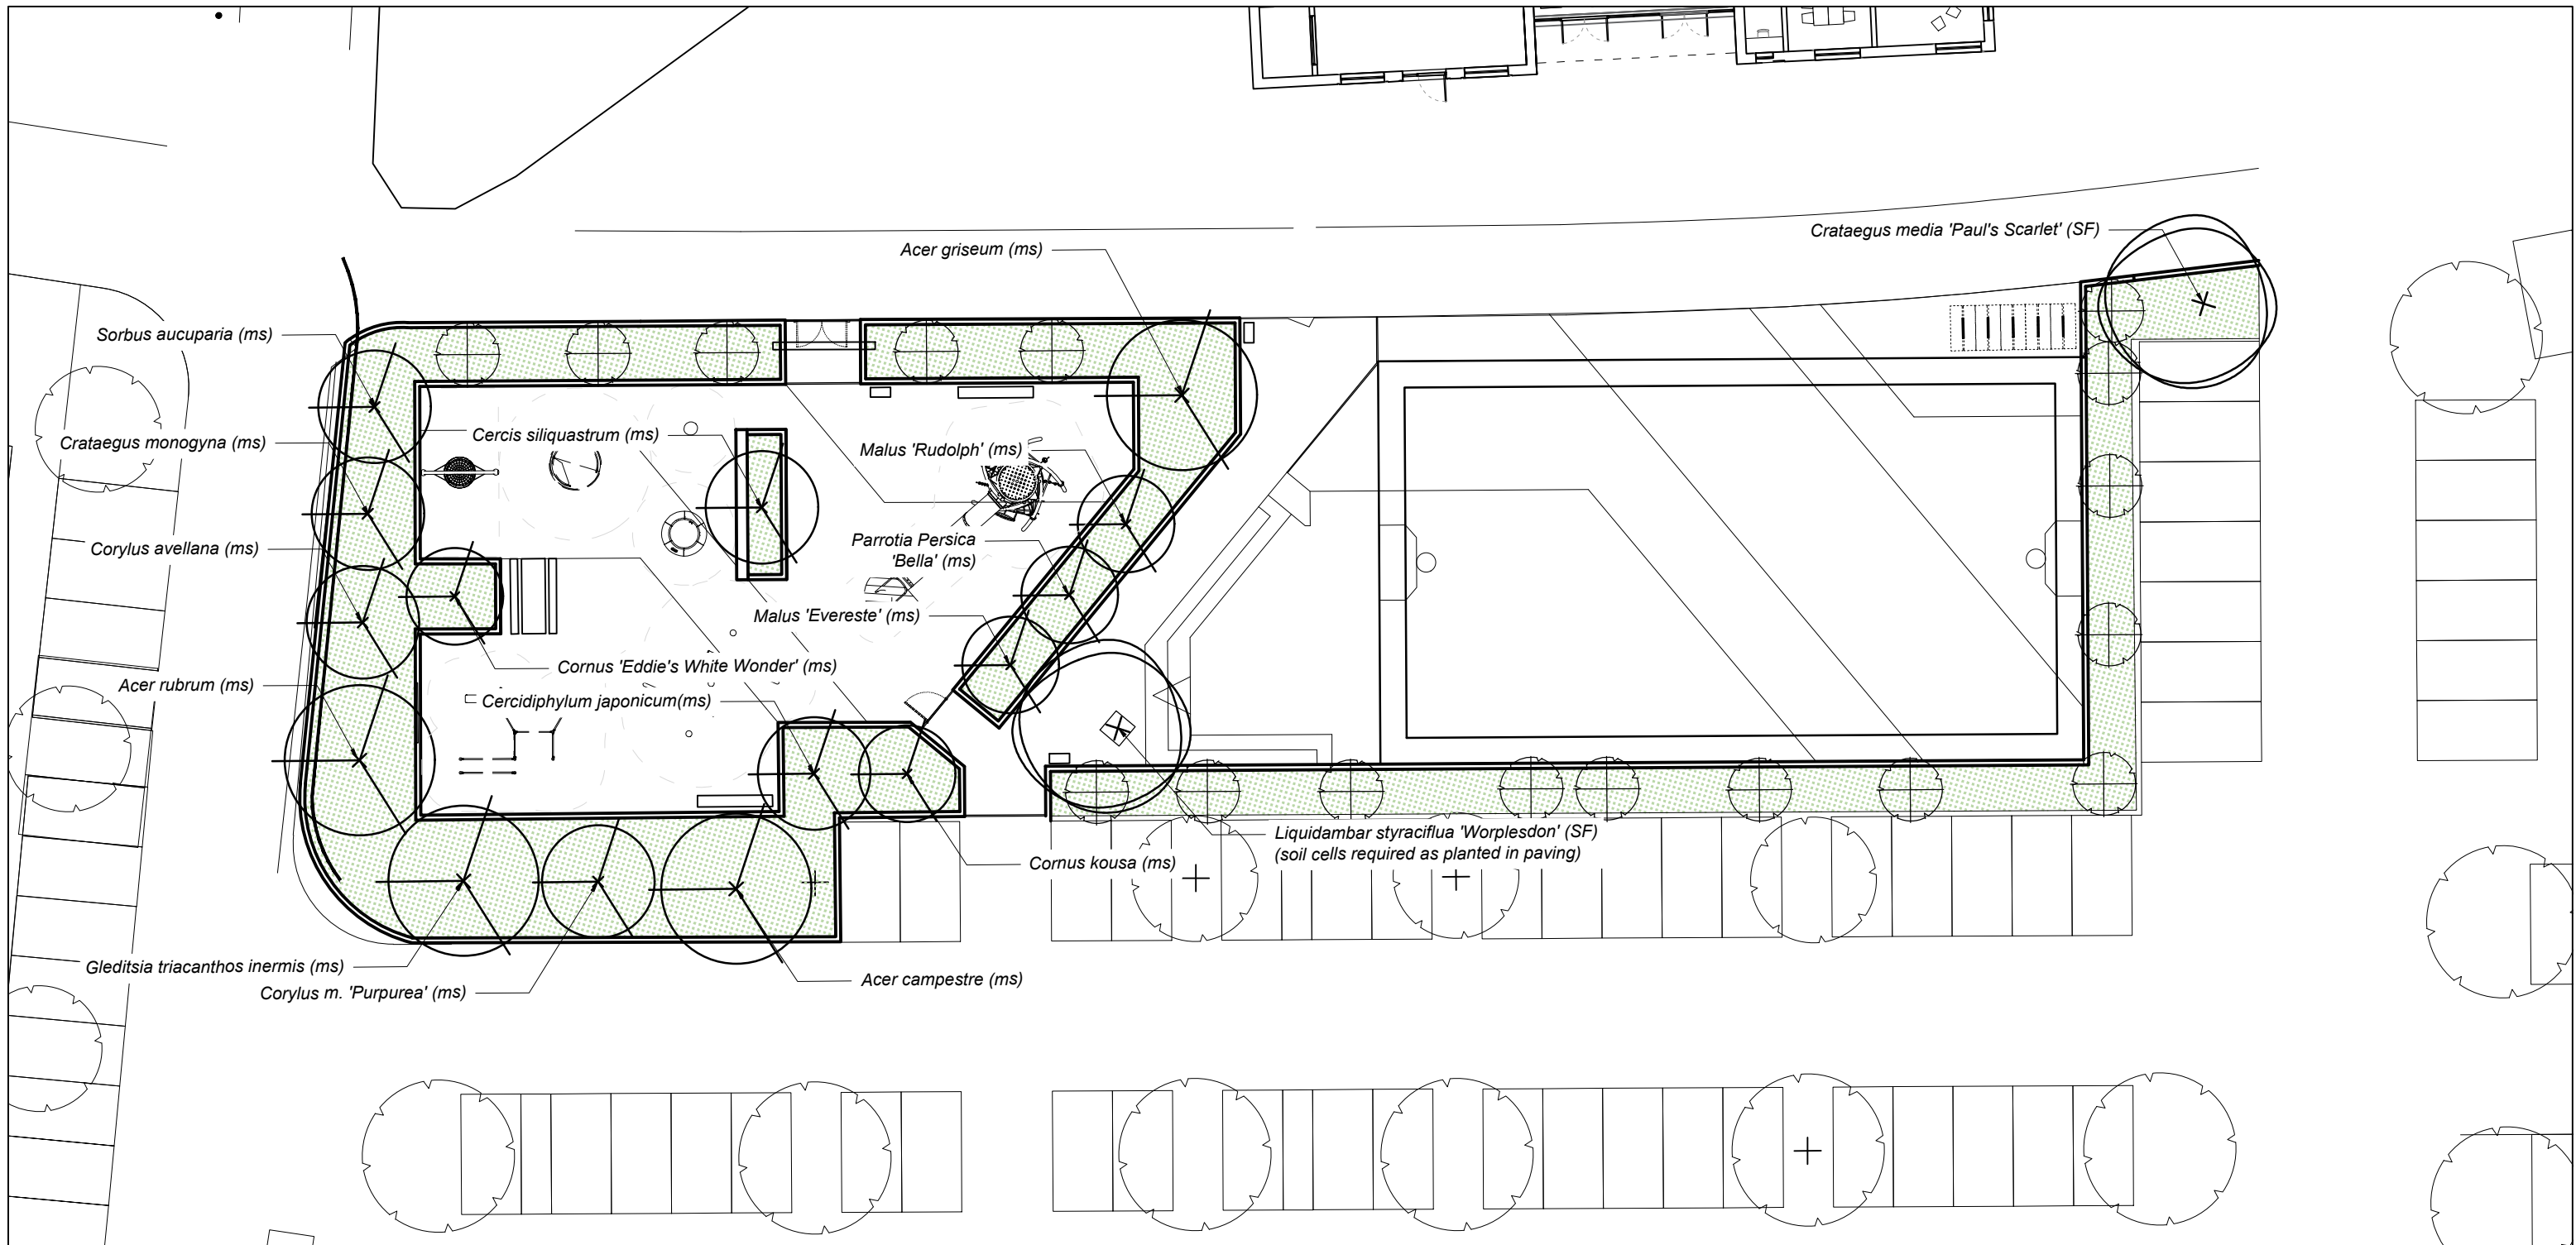

Legend

Planting

- Shade mix- groundcover structure planting with bulbs
- Specimen tree - (SF) standard form, clear stem 2m minimum.
- Specimen tree - (ms) multi-stem form, height 3m minimum with raised stems.
- Specimen shrub
- Refer to softworks schedule for details.
- Existing trees to be retained.

Rev	Date	Drawn	Description
A	03.05.23	KRA	For information
B	22.05.23	KRA	For information
C	25.05.23	KRA	For information
D	04.09.24	RBL	For information
E	12.09.24	RBL	For information
F	12.09.24	RBL	Existing trees added to legend.
G	08.10.24	RBL	For Planning
H	17.12.24	RBL	Crataegus moved away from the corner. For Planning
I	09.05.25	RBL	Redesign following consultation - Issued for coordination
I	19.05.25	RBL	For planning

Notes:
Do not scale from drawings unless by agreement with HTA. Use figured dimensions only. Check all dimensions on site prior to commencing the works. Drawing to be read in conjunction with other relevant consultant information.

This drawing is the copyright of HTA Design LLP and must not be copied or reproduced in part, or in whole, without the express permission of HTA Design LLP. Drawing to be read in conjunction with specification.

Legend

